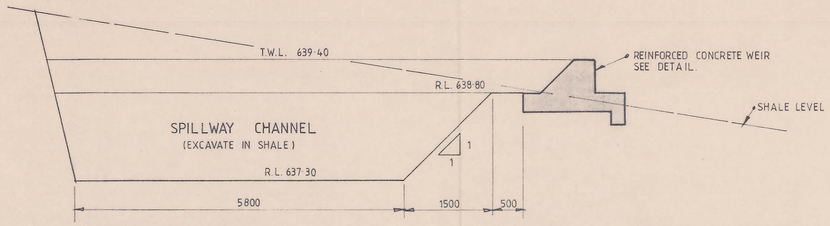

SECTION B-B
SCALE 1:50

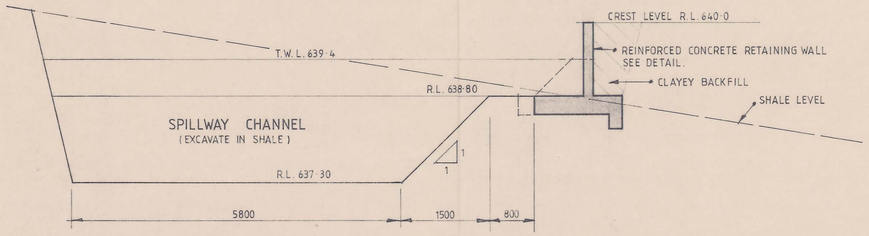

SECTION A-A
SCALE 1:50

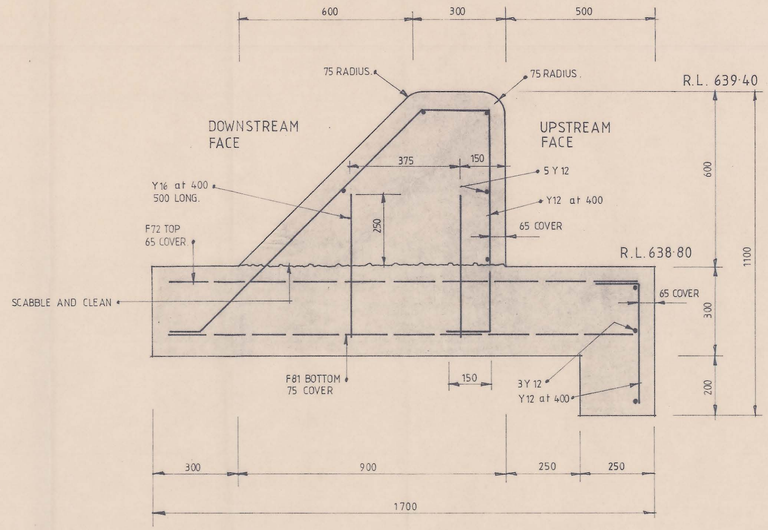

WEIR DETAIL
SCALE 1:10

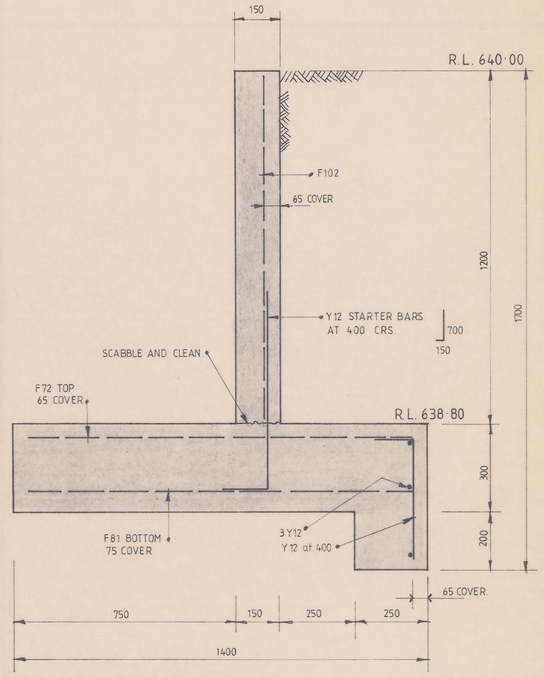

RETAINING WALL DETAIL
SCALE 1:10

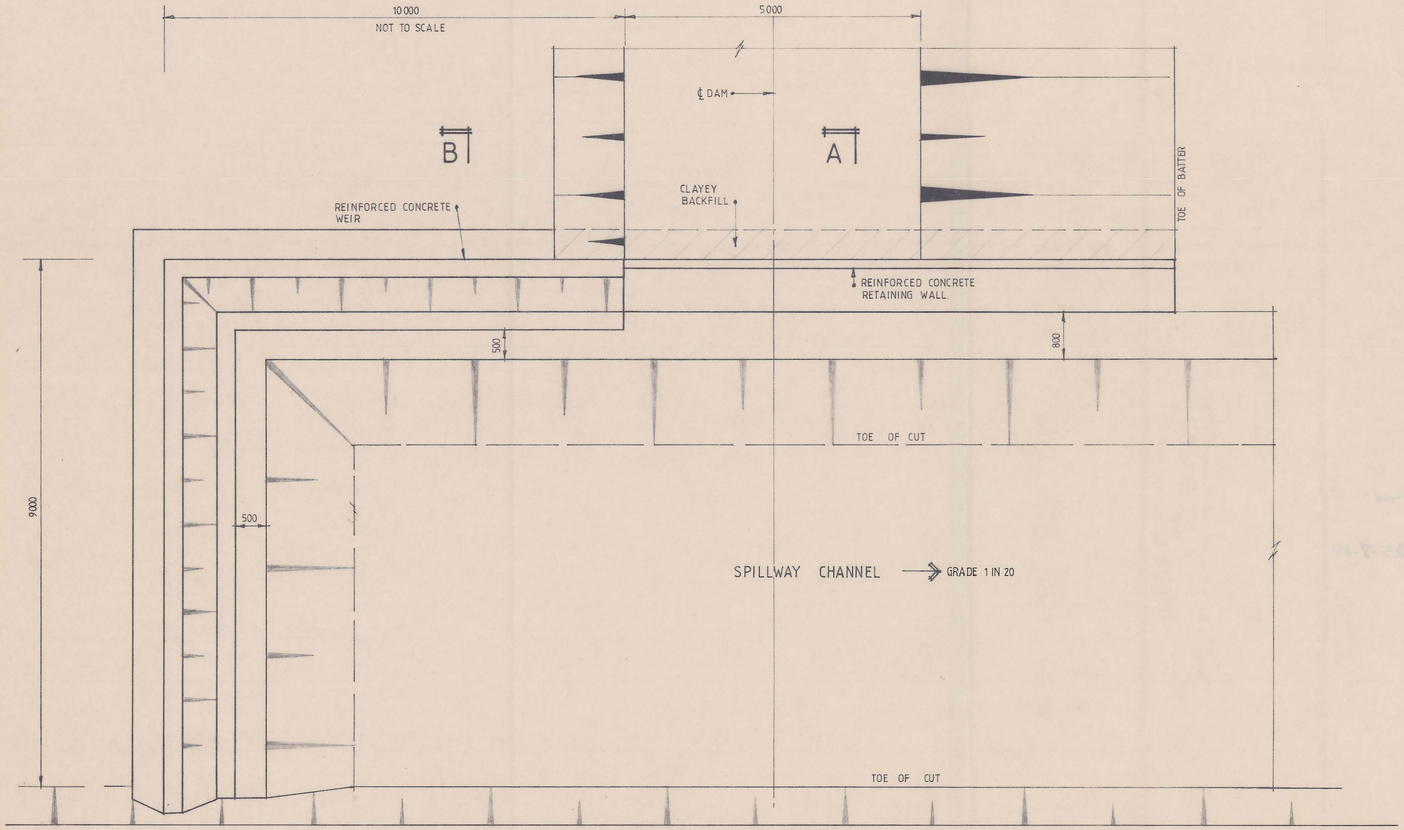

PLAN
SCALE 1:50

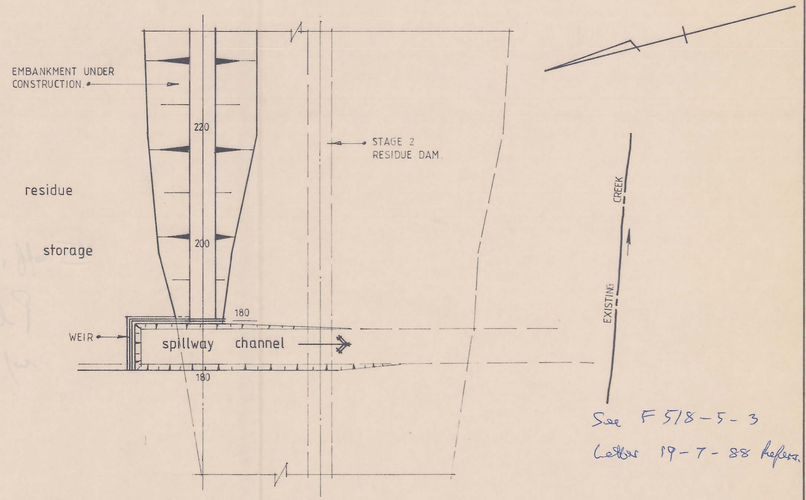

See F 518-5-3
Letter 19-7-88 Refers.

SITE PLAN
SCALE 1:500

5 cm

REVISION No	DESCRIPTION	DATE
1	SITE PLAN ADDED	15-7-88

R. M. FOSTER & ASSOCIATES
CONSULTING CHARTERED ENGINEERS
DEVONPORT BURNIE HOBART

ABERFOYLE RESOURCES LIMITED
HELLYER DIVISION
PROPOSED RESIDUE STORAGE DAM
SPILLWAY — PLAN AND DETAILS

SCALE	1:50	1:10	
APPROVED M.A. Knopp	DESIGNED	M.A.C.	DRAWING No. W/G 3587
	DRAWN	J.L.L.	
	CHECKED		
	DATE	8/7/88	SHEET 7/1

0406_443

0009/0013