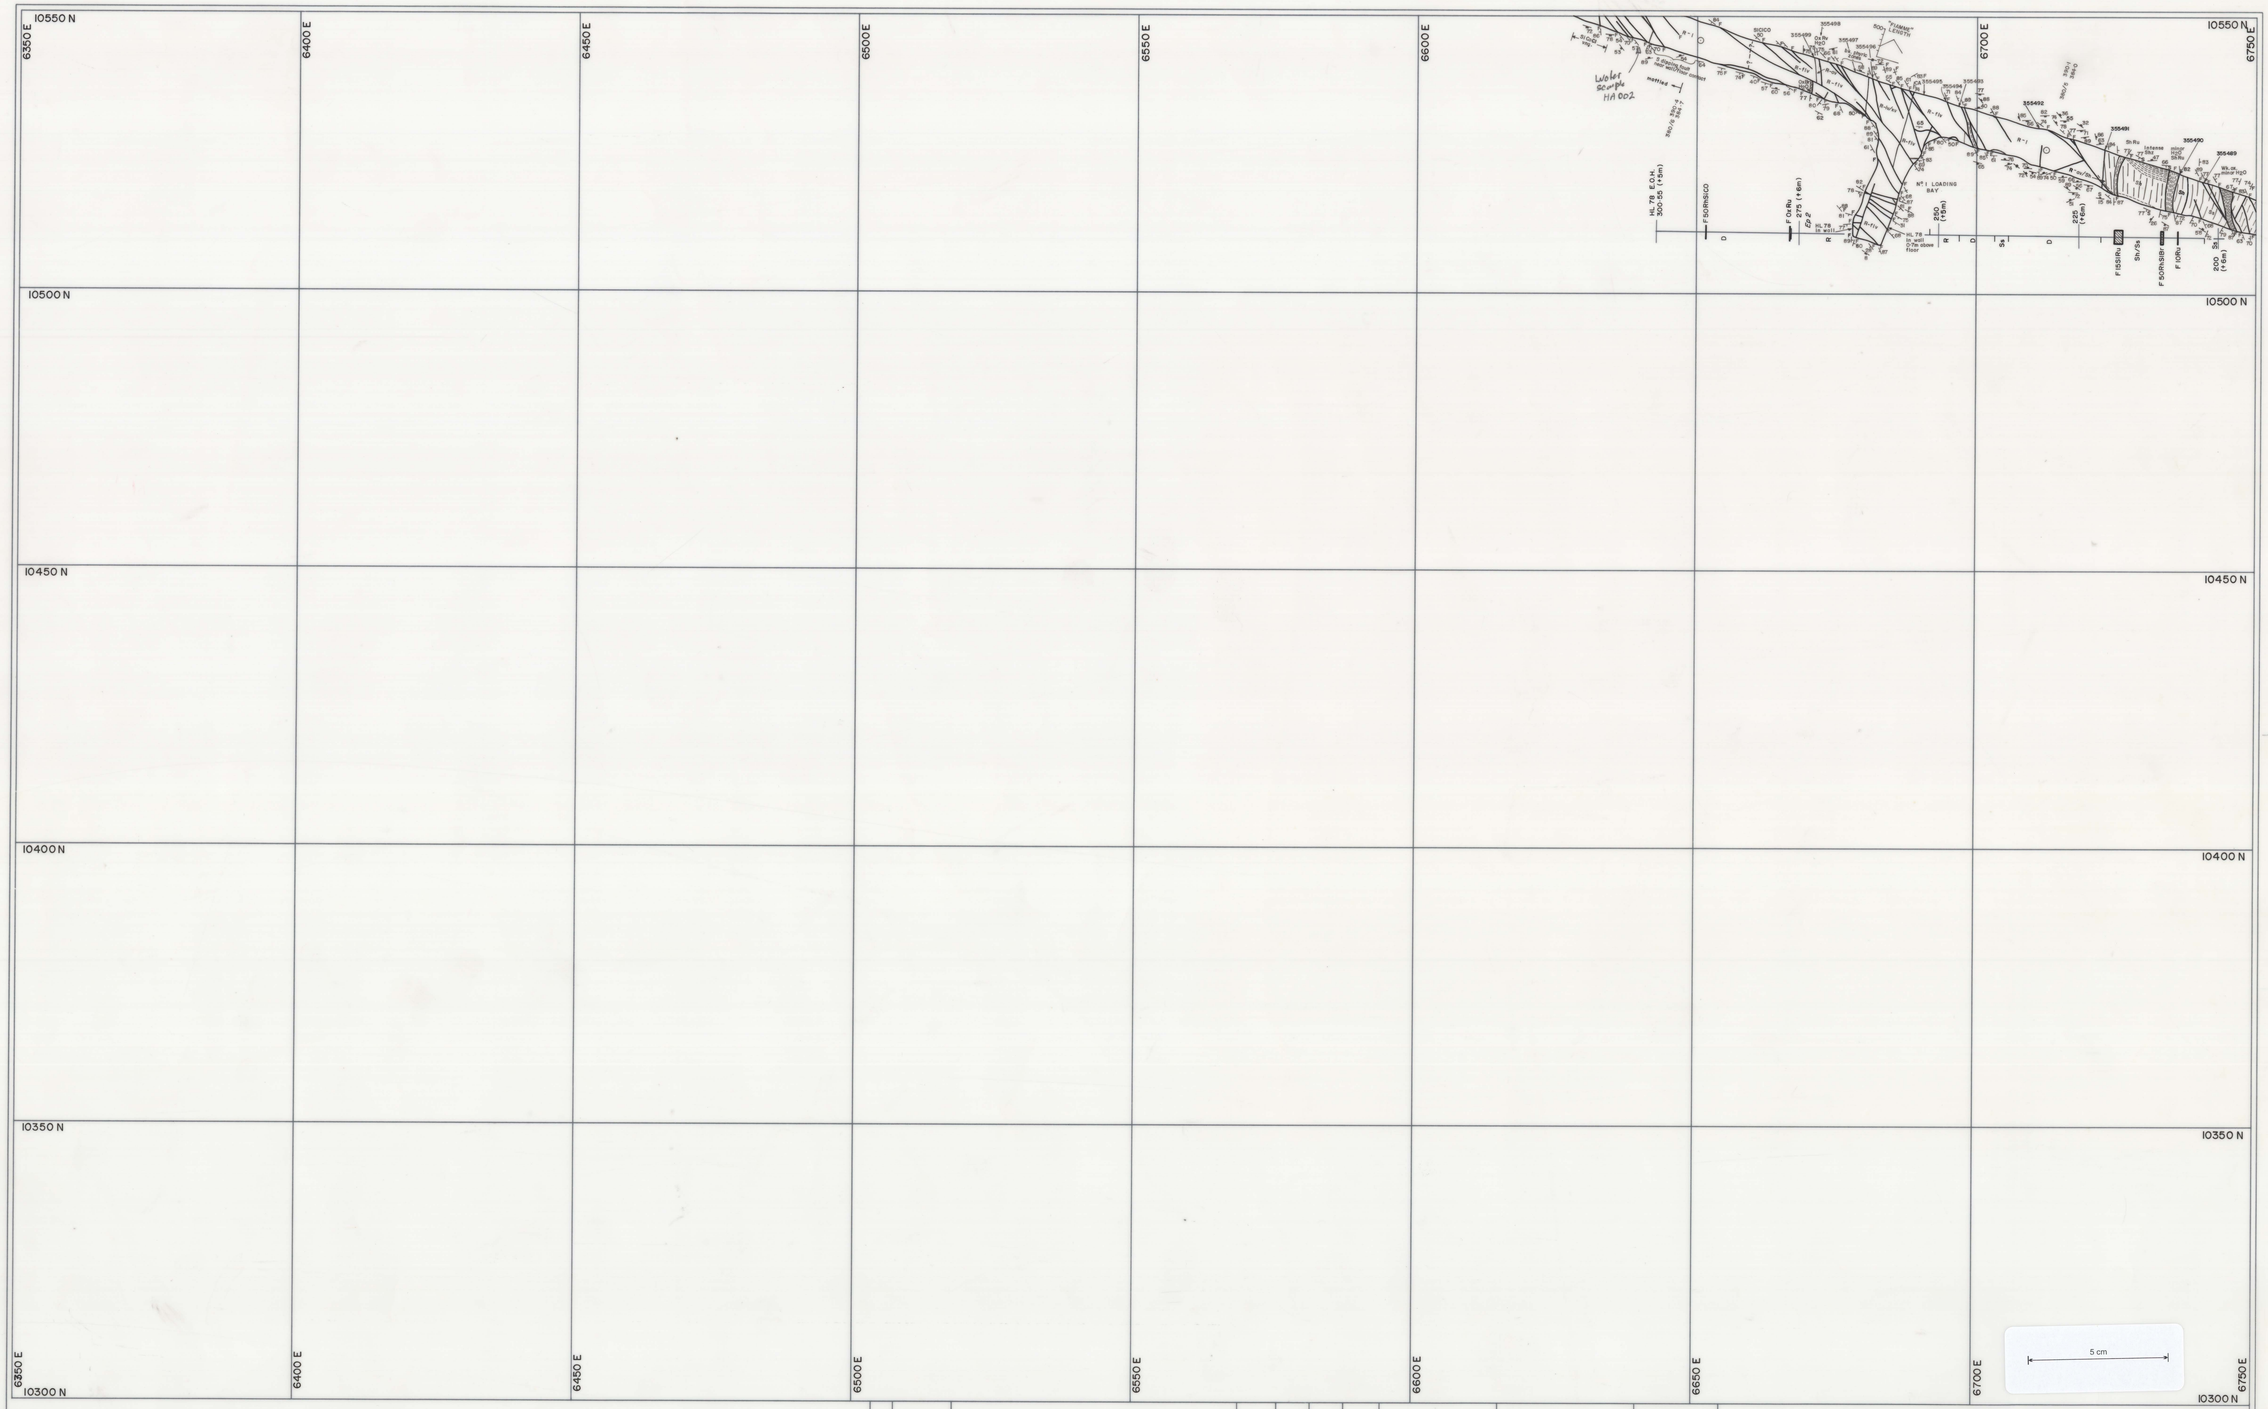

REV	DATE	REVISION	DRAWN	CKD	APP	APP

NORTH

SCALE 1: 500		Sheet No. 1055-675
DRAWN	TN	23-7-86
CHECKED		
DESIGNED	GJ McA	
DESIGN CKD		
DESIGN APP		
PROJECT APP		

MACKINTOSH MINING PTY LTD

PROJECT : HELLYER PROJECT

380 LEVEL

DRAWING NO.

REVISION

L4276
0406-445
(3)