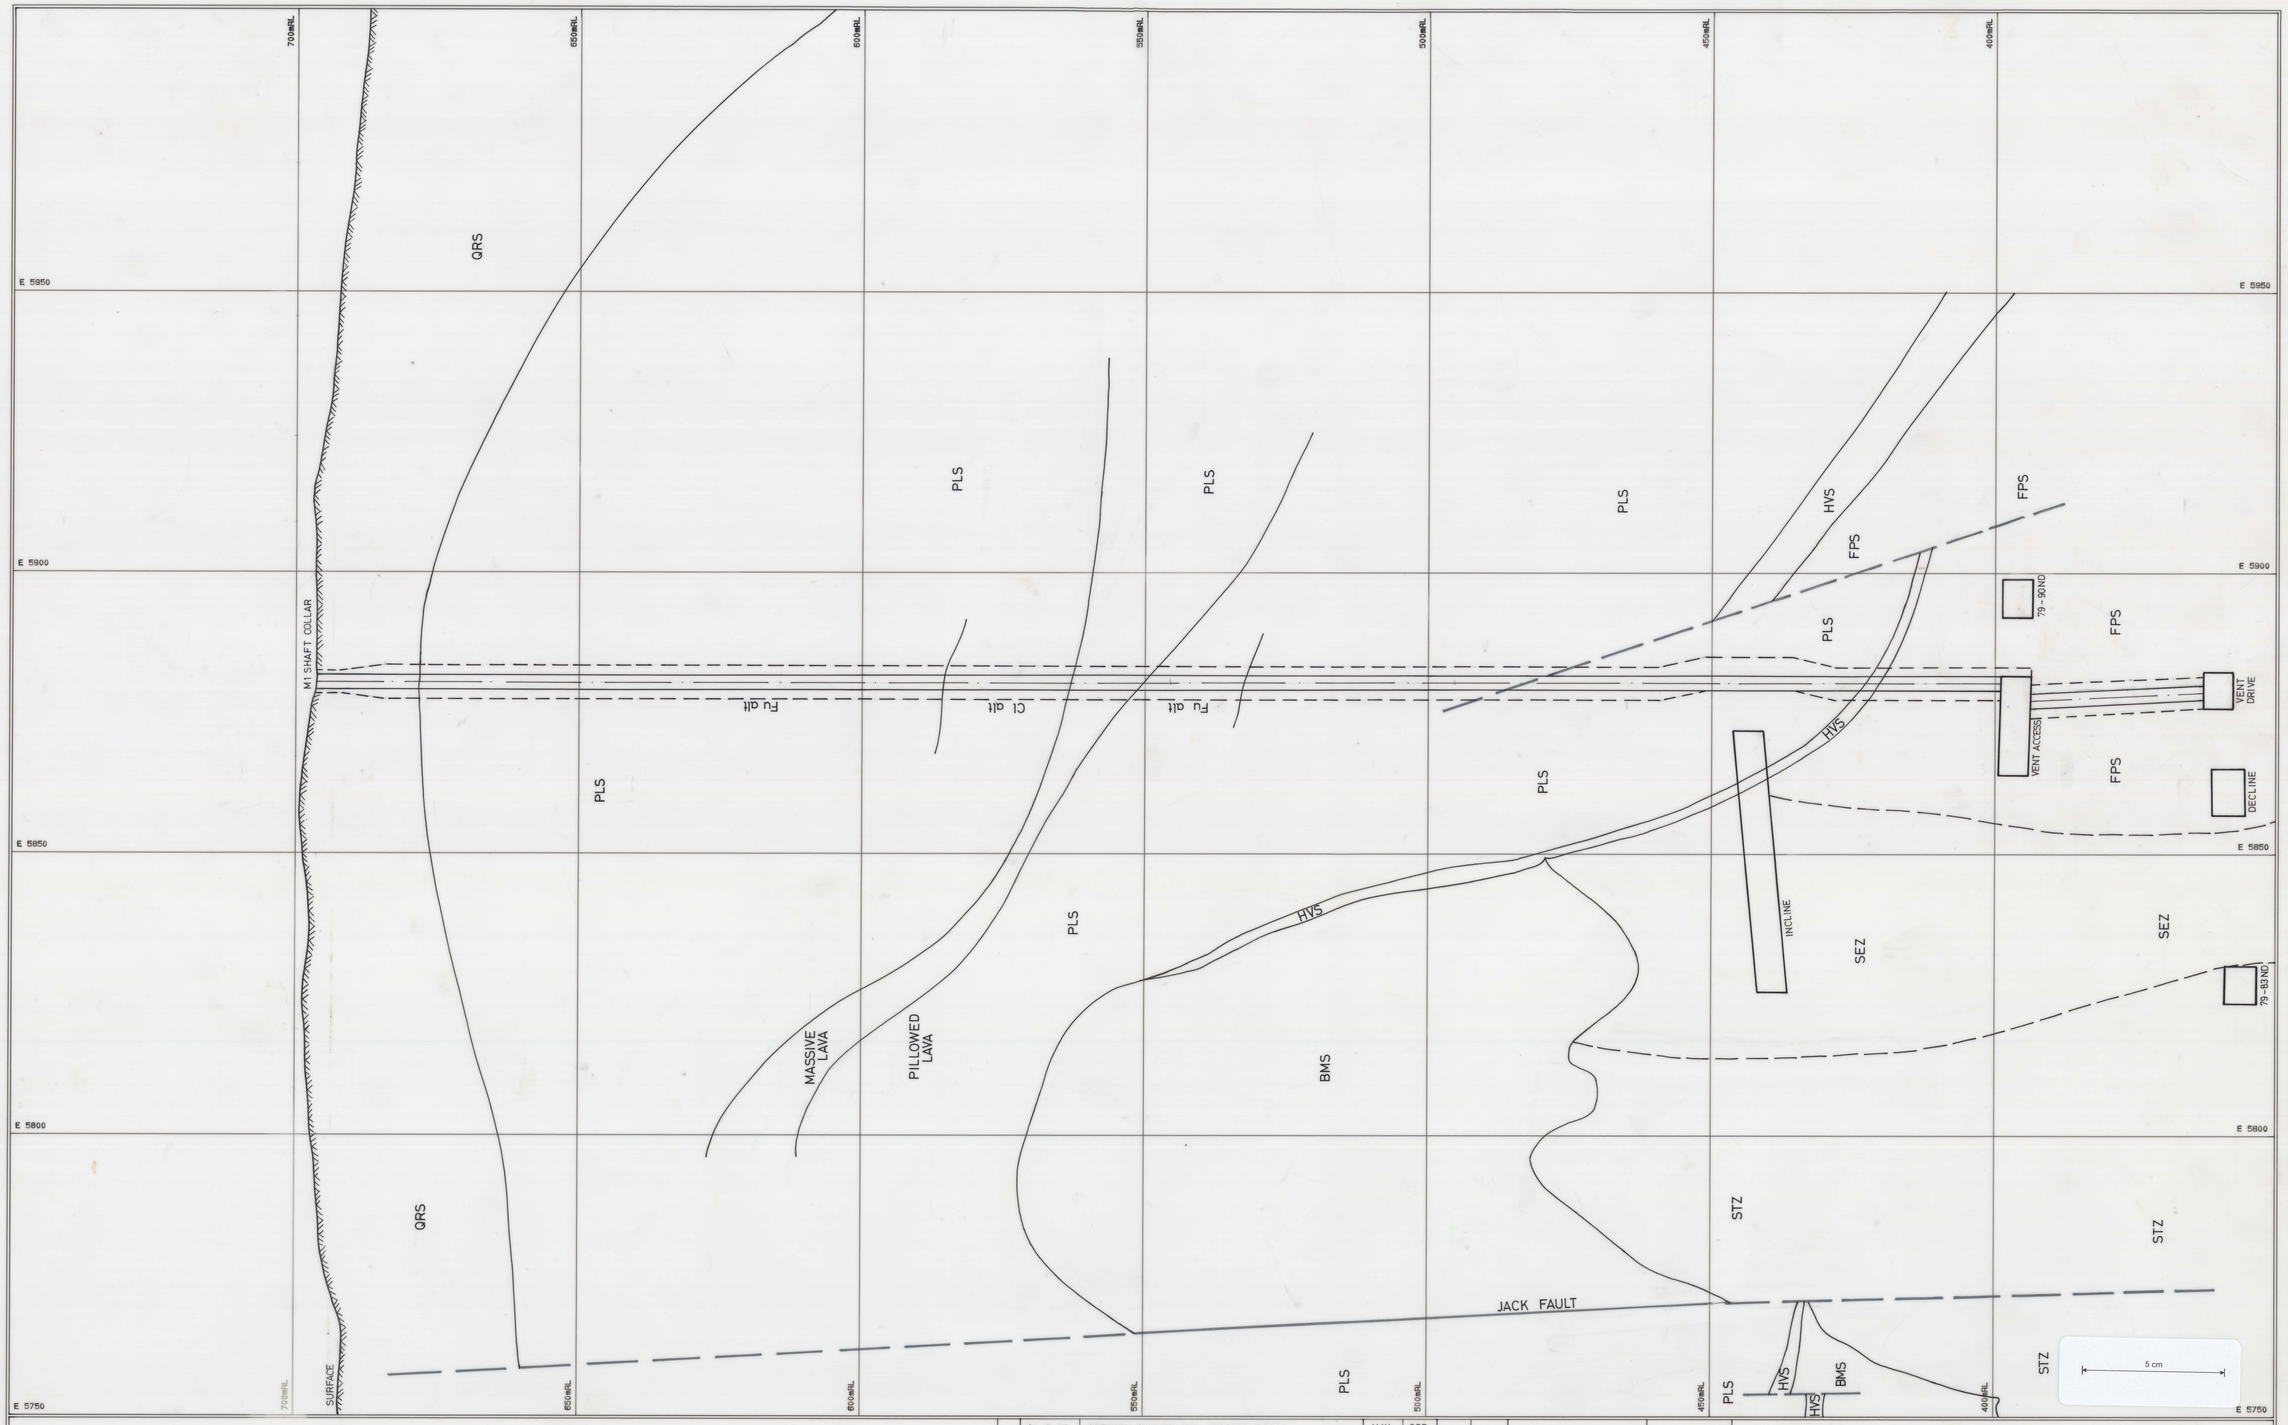

REV	DATE	REVISION	DRAWN	CKD	APP	APP
	21-7-89	OREBODY OUTLINE AND GEOLOGY ADDED	HJK	CGD		

SCALE 1:500

DRAWN	FAC.	28.7.89
CHECKED	AWL	31.7.89
DESIGNED	AWL	14.7.89
DESIGN CKD.	AWL.	1.8.89
DESIGN APP.	F.W.L.	1.8.89
PROJECT APP.		

ABERFOYLE RESOURCES LTD.
HELLYER DIVISION

SECTION. THROUGH
79-88 VENT RISE
& DEVELOPMENT

Drawing No. HEL-010-2249

REVISION

SURPAC - SURPAC MINING SYSTEMS, PERTH WA (09) 4781411

0406-454