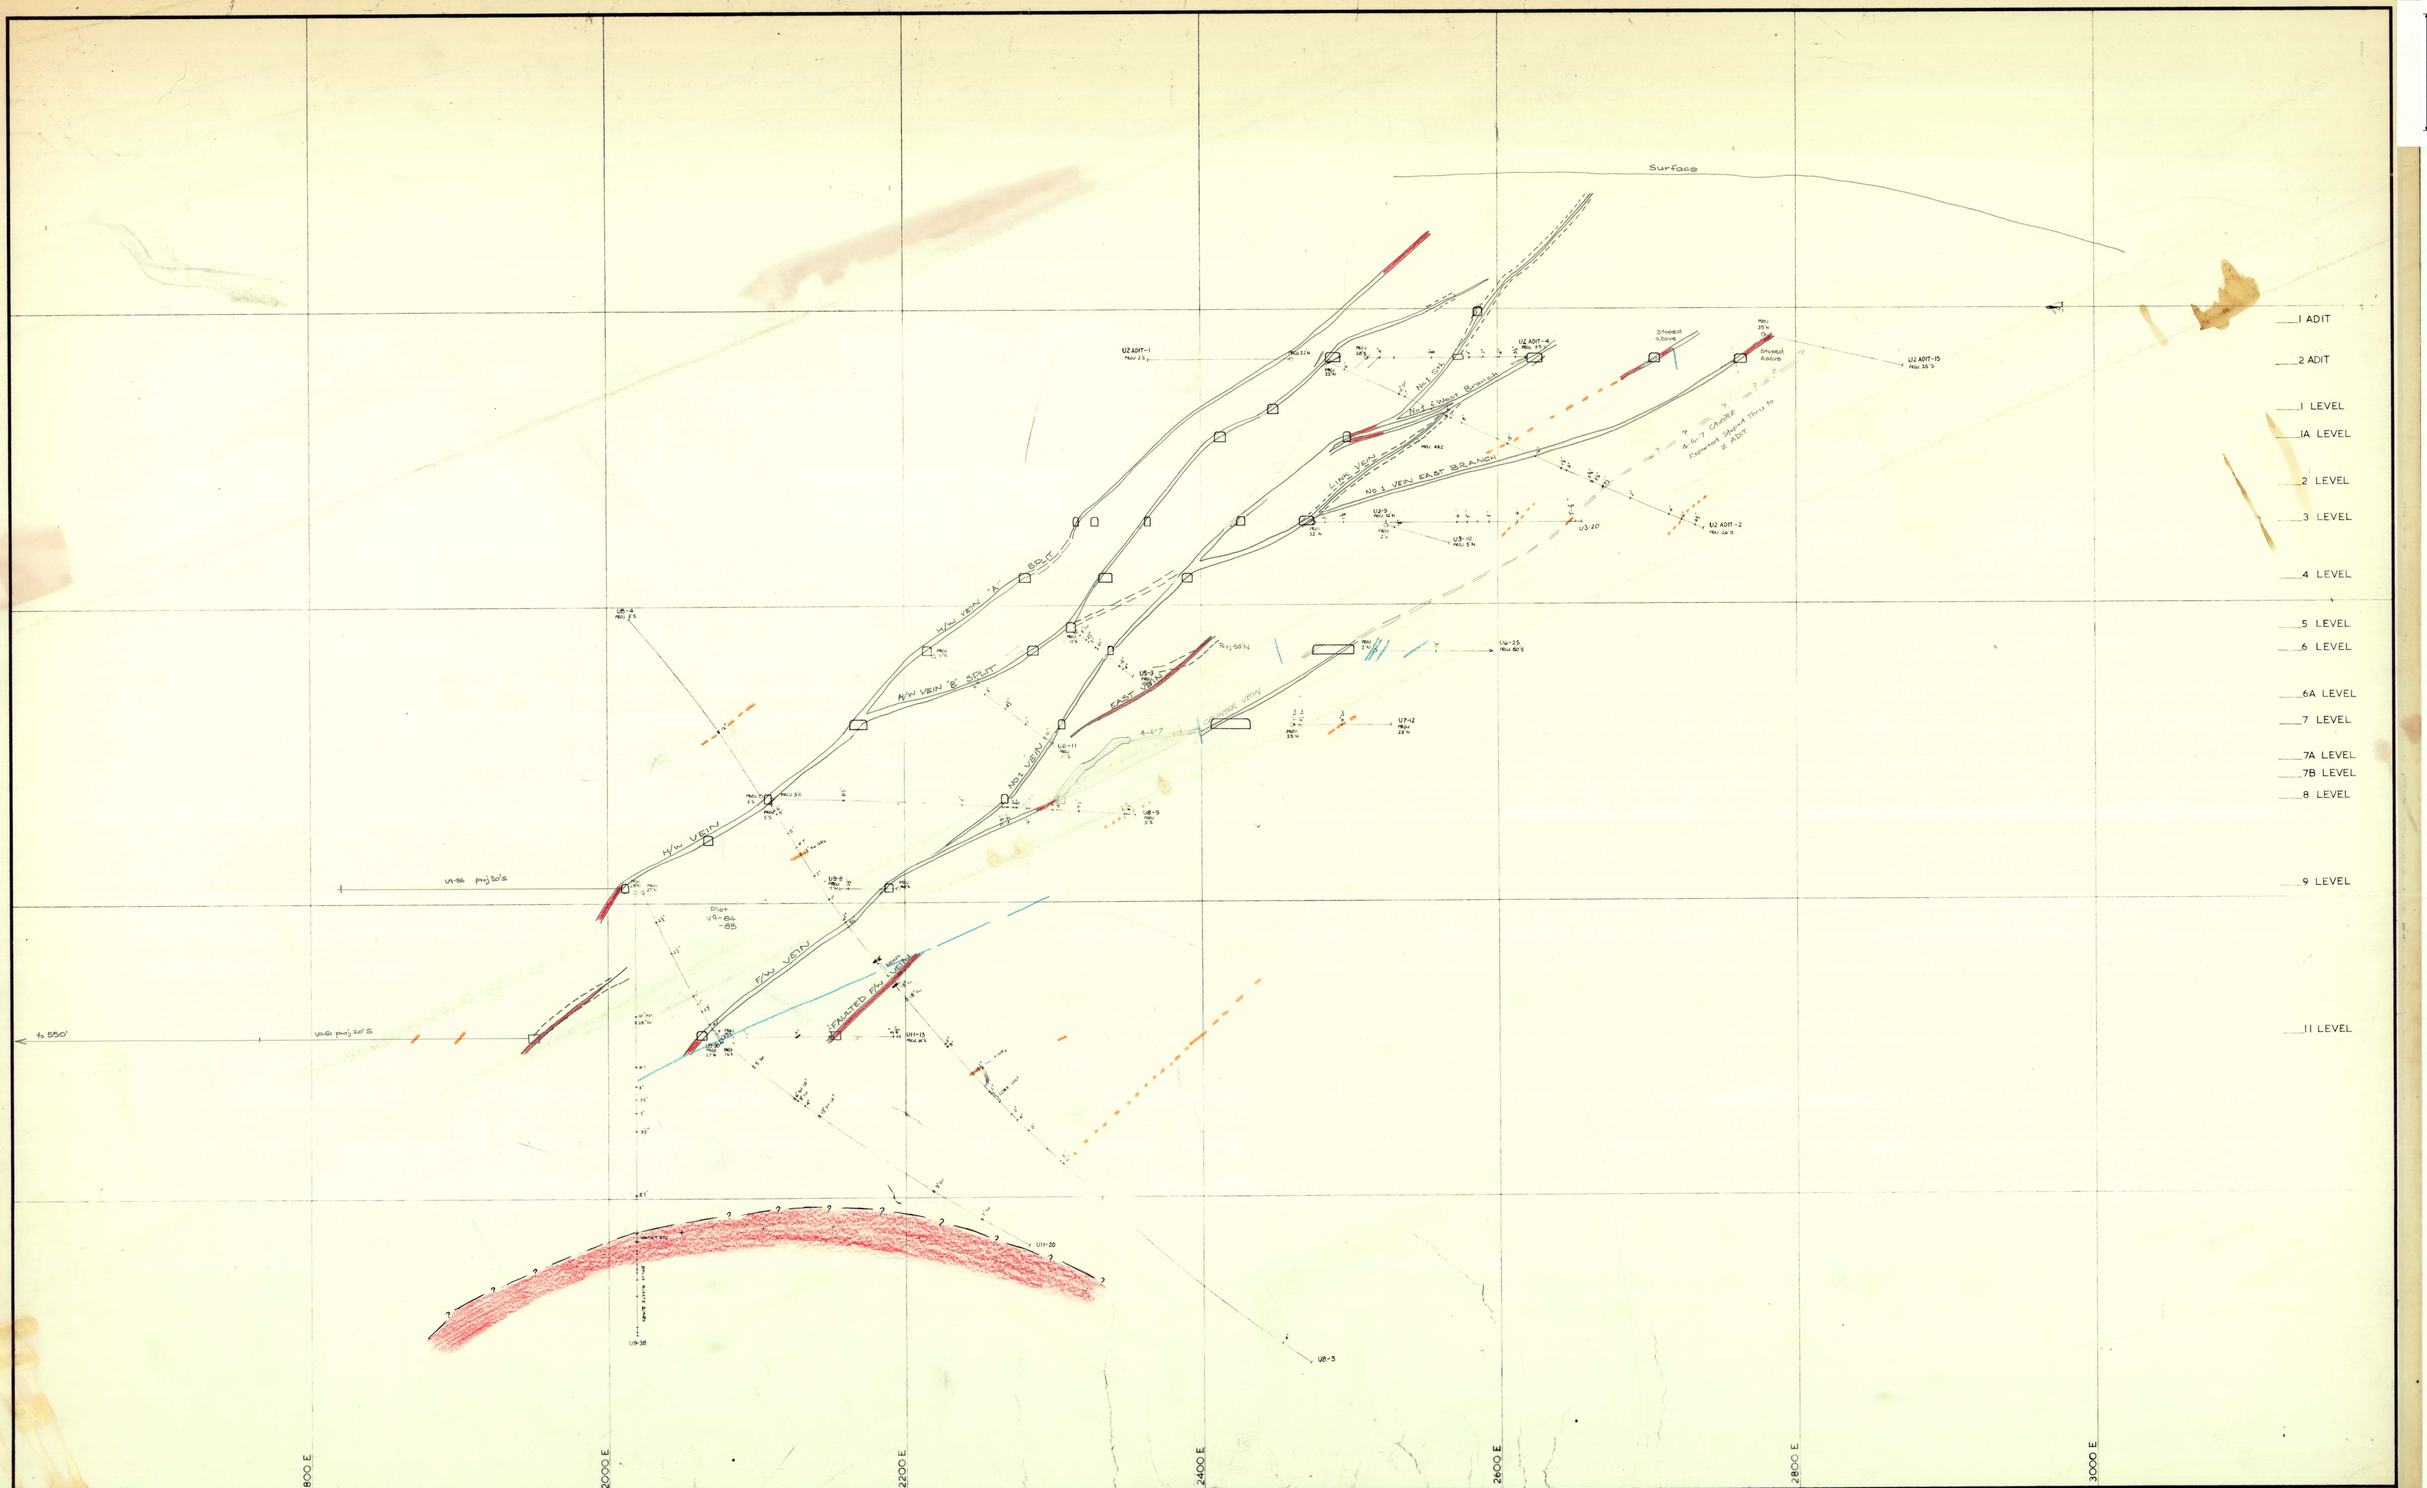
Surface
1 ADIT
2 ADIT
1 LEVEL
1A LEVEL
2 LEVEL
3 LEVEL
4 LEVEL
5 LEVEL
6 LEVEL
6A LEVEL
7 LEVEL
7A LEVEL
7B LEVEL
8 LEVEL
9 LEVEL
11 LEVEL
U2 ADIT-1
U2 ADIT-4
U2 ADIT-15
U2 ADIT-2
No 1 VEIN
No 1 VEIN East Branch
No 3 VEIN EAST BRANCH
4-6-7 CHUTE
Forerunner Shaft Thru to 2 ADIT
H/W VEIN "A" SPLIT
H/W VEIN "B" SPLIT
H/W VEIN
No 1 VEIN
EAST
F/W VEIN
FAULTED F/W VEIN
U6-4
U6-11
U6-5
U6-25
U7-12
U8-5
U8-6
U8-3
U11-20
U11-18
U9-38
U9-86 proj 30'S
U9-86 proj 20'S
Plot V9-86 -85
+550'
1800 E
2000 E
2200 E
2400 E
2600 E
2800 E
3000 E
2500N
40 0 40 80
SCALE OF FEET
SURVEY
GEOLOGY
ENGINEERING
DRAWN
TRACED
REFERENCE
PRINT No.
DRAWING No.-
DRAWER:

15