8-02

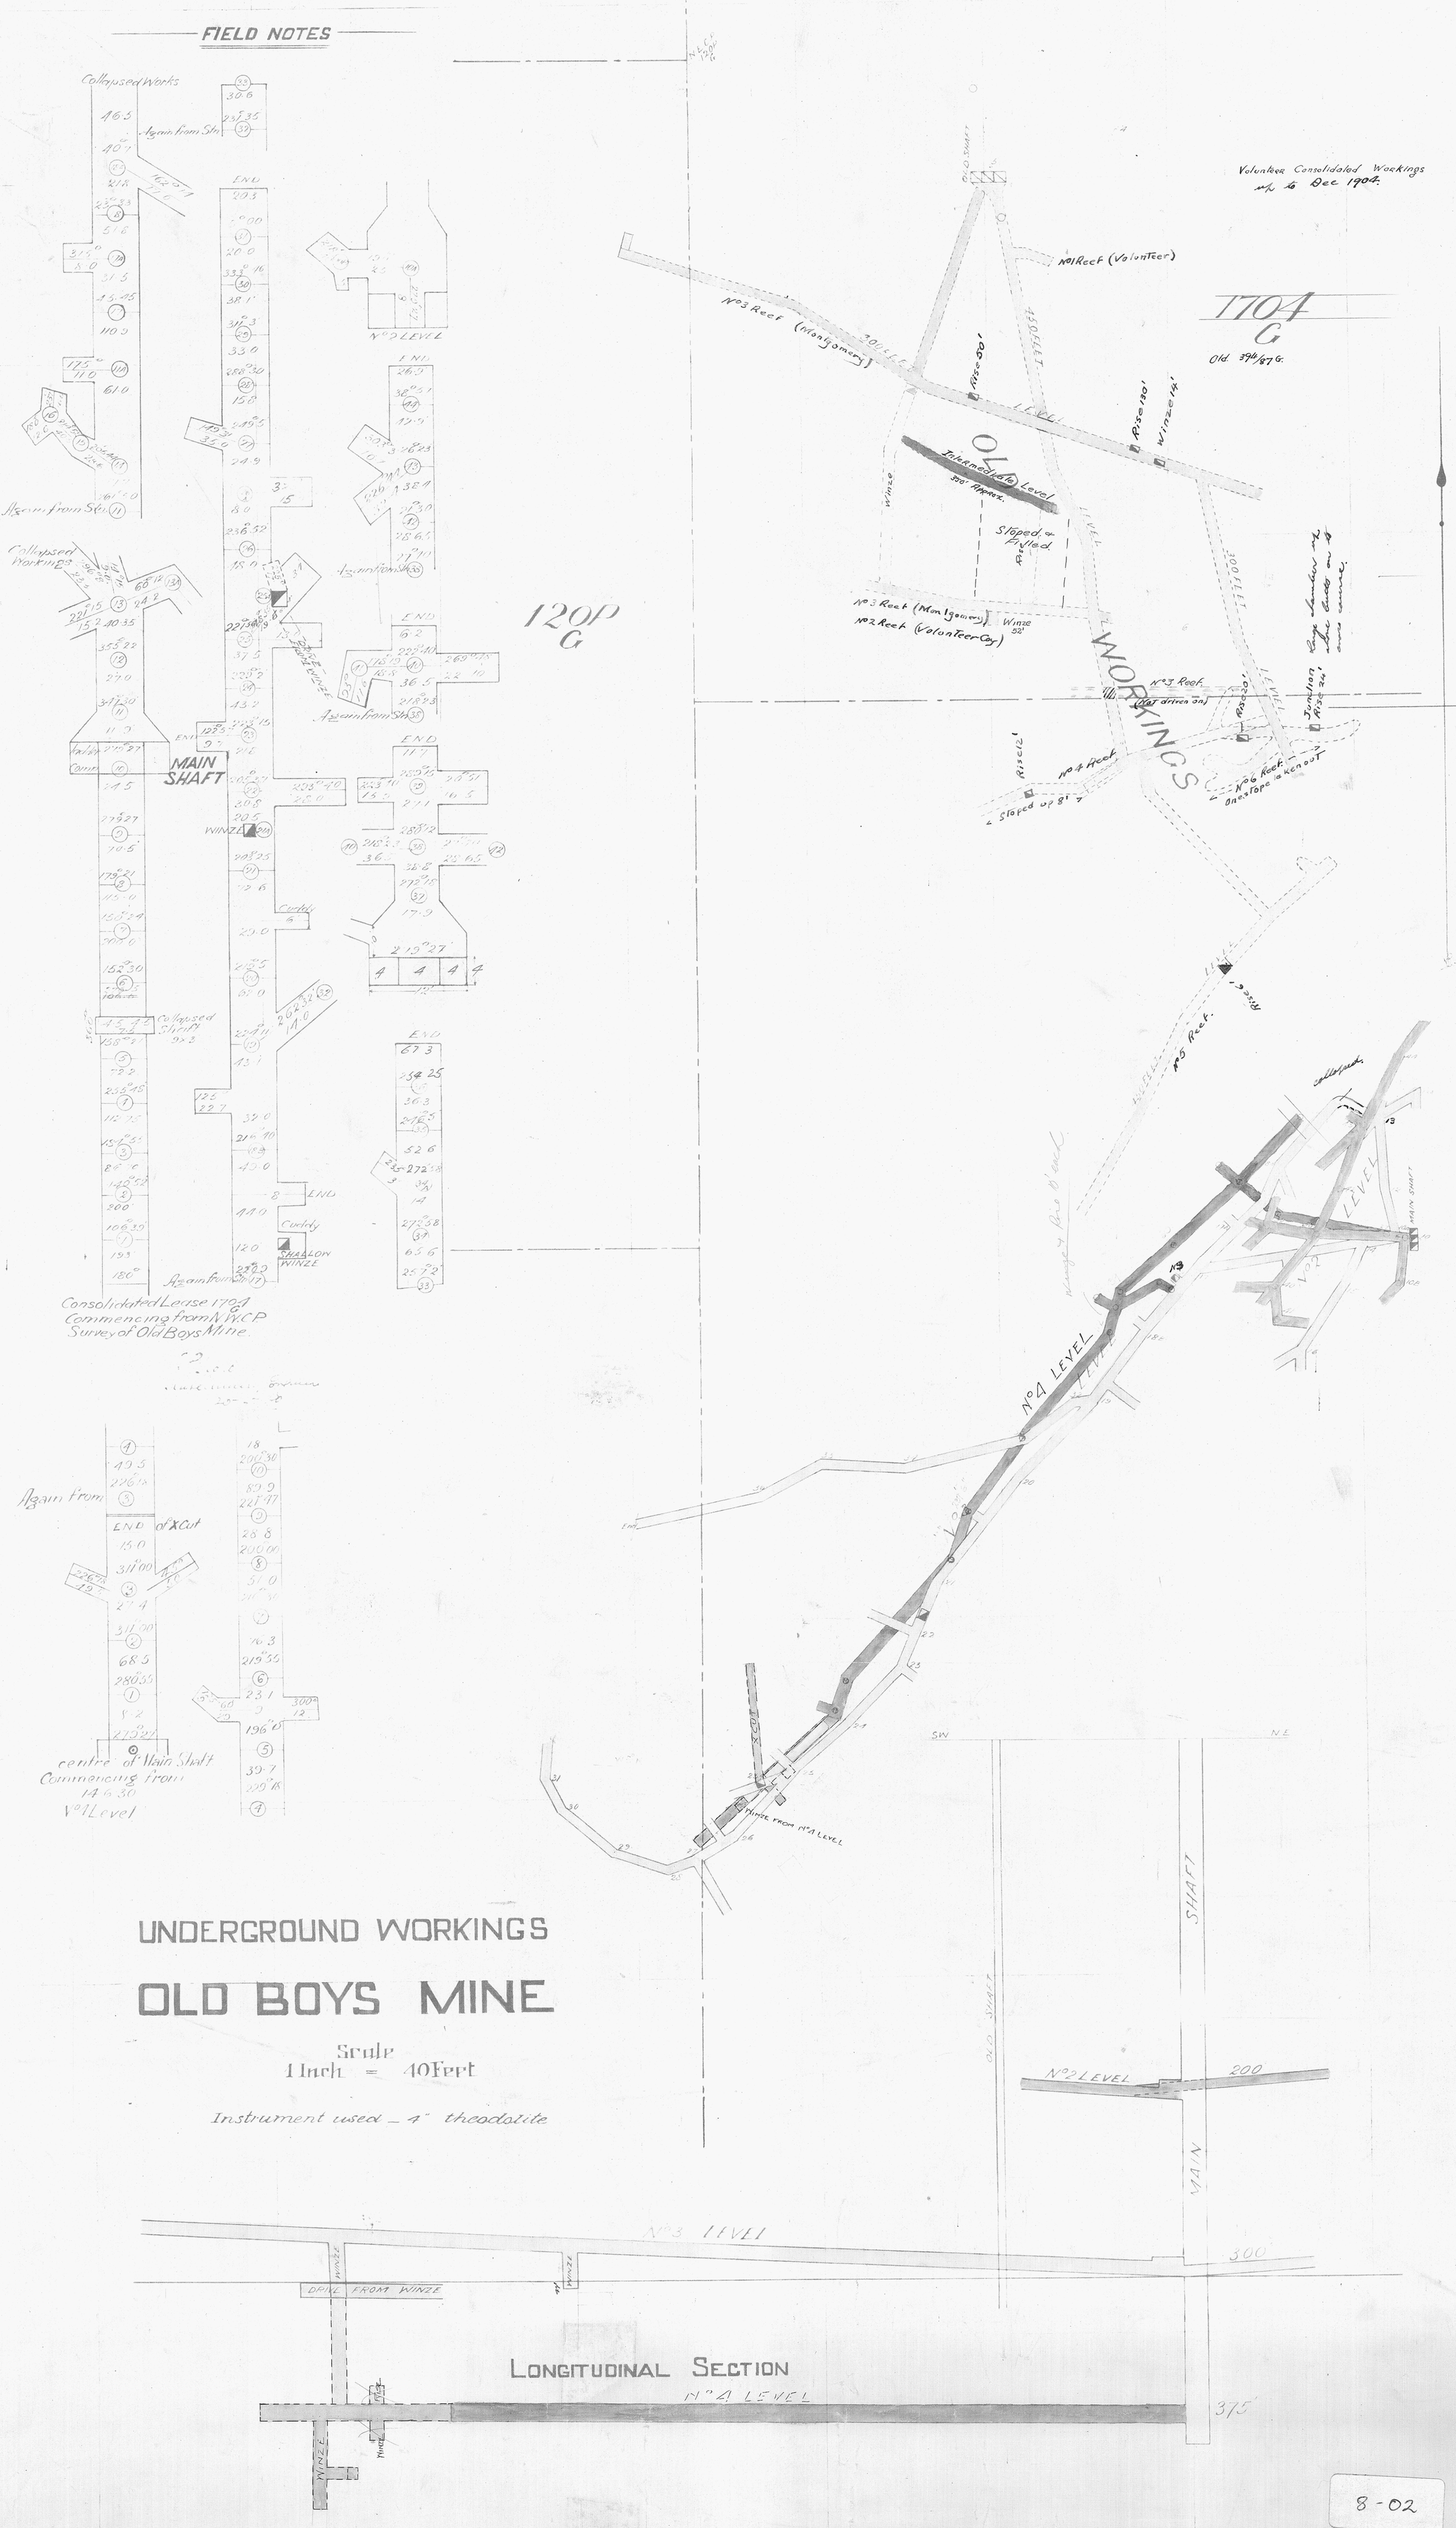

UNDERGROUND WORKINGS

OLD BOYS MINE

Scale
1 Inch = 40 Feet

Instrument used — 4" theodolite

8-02