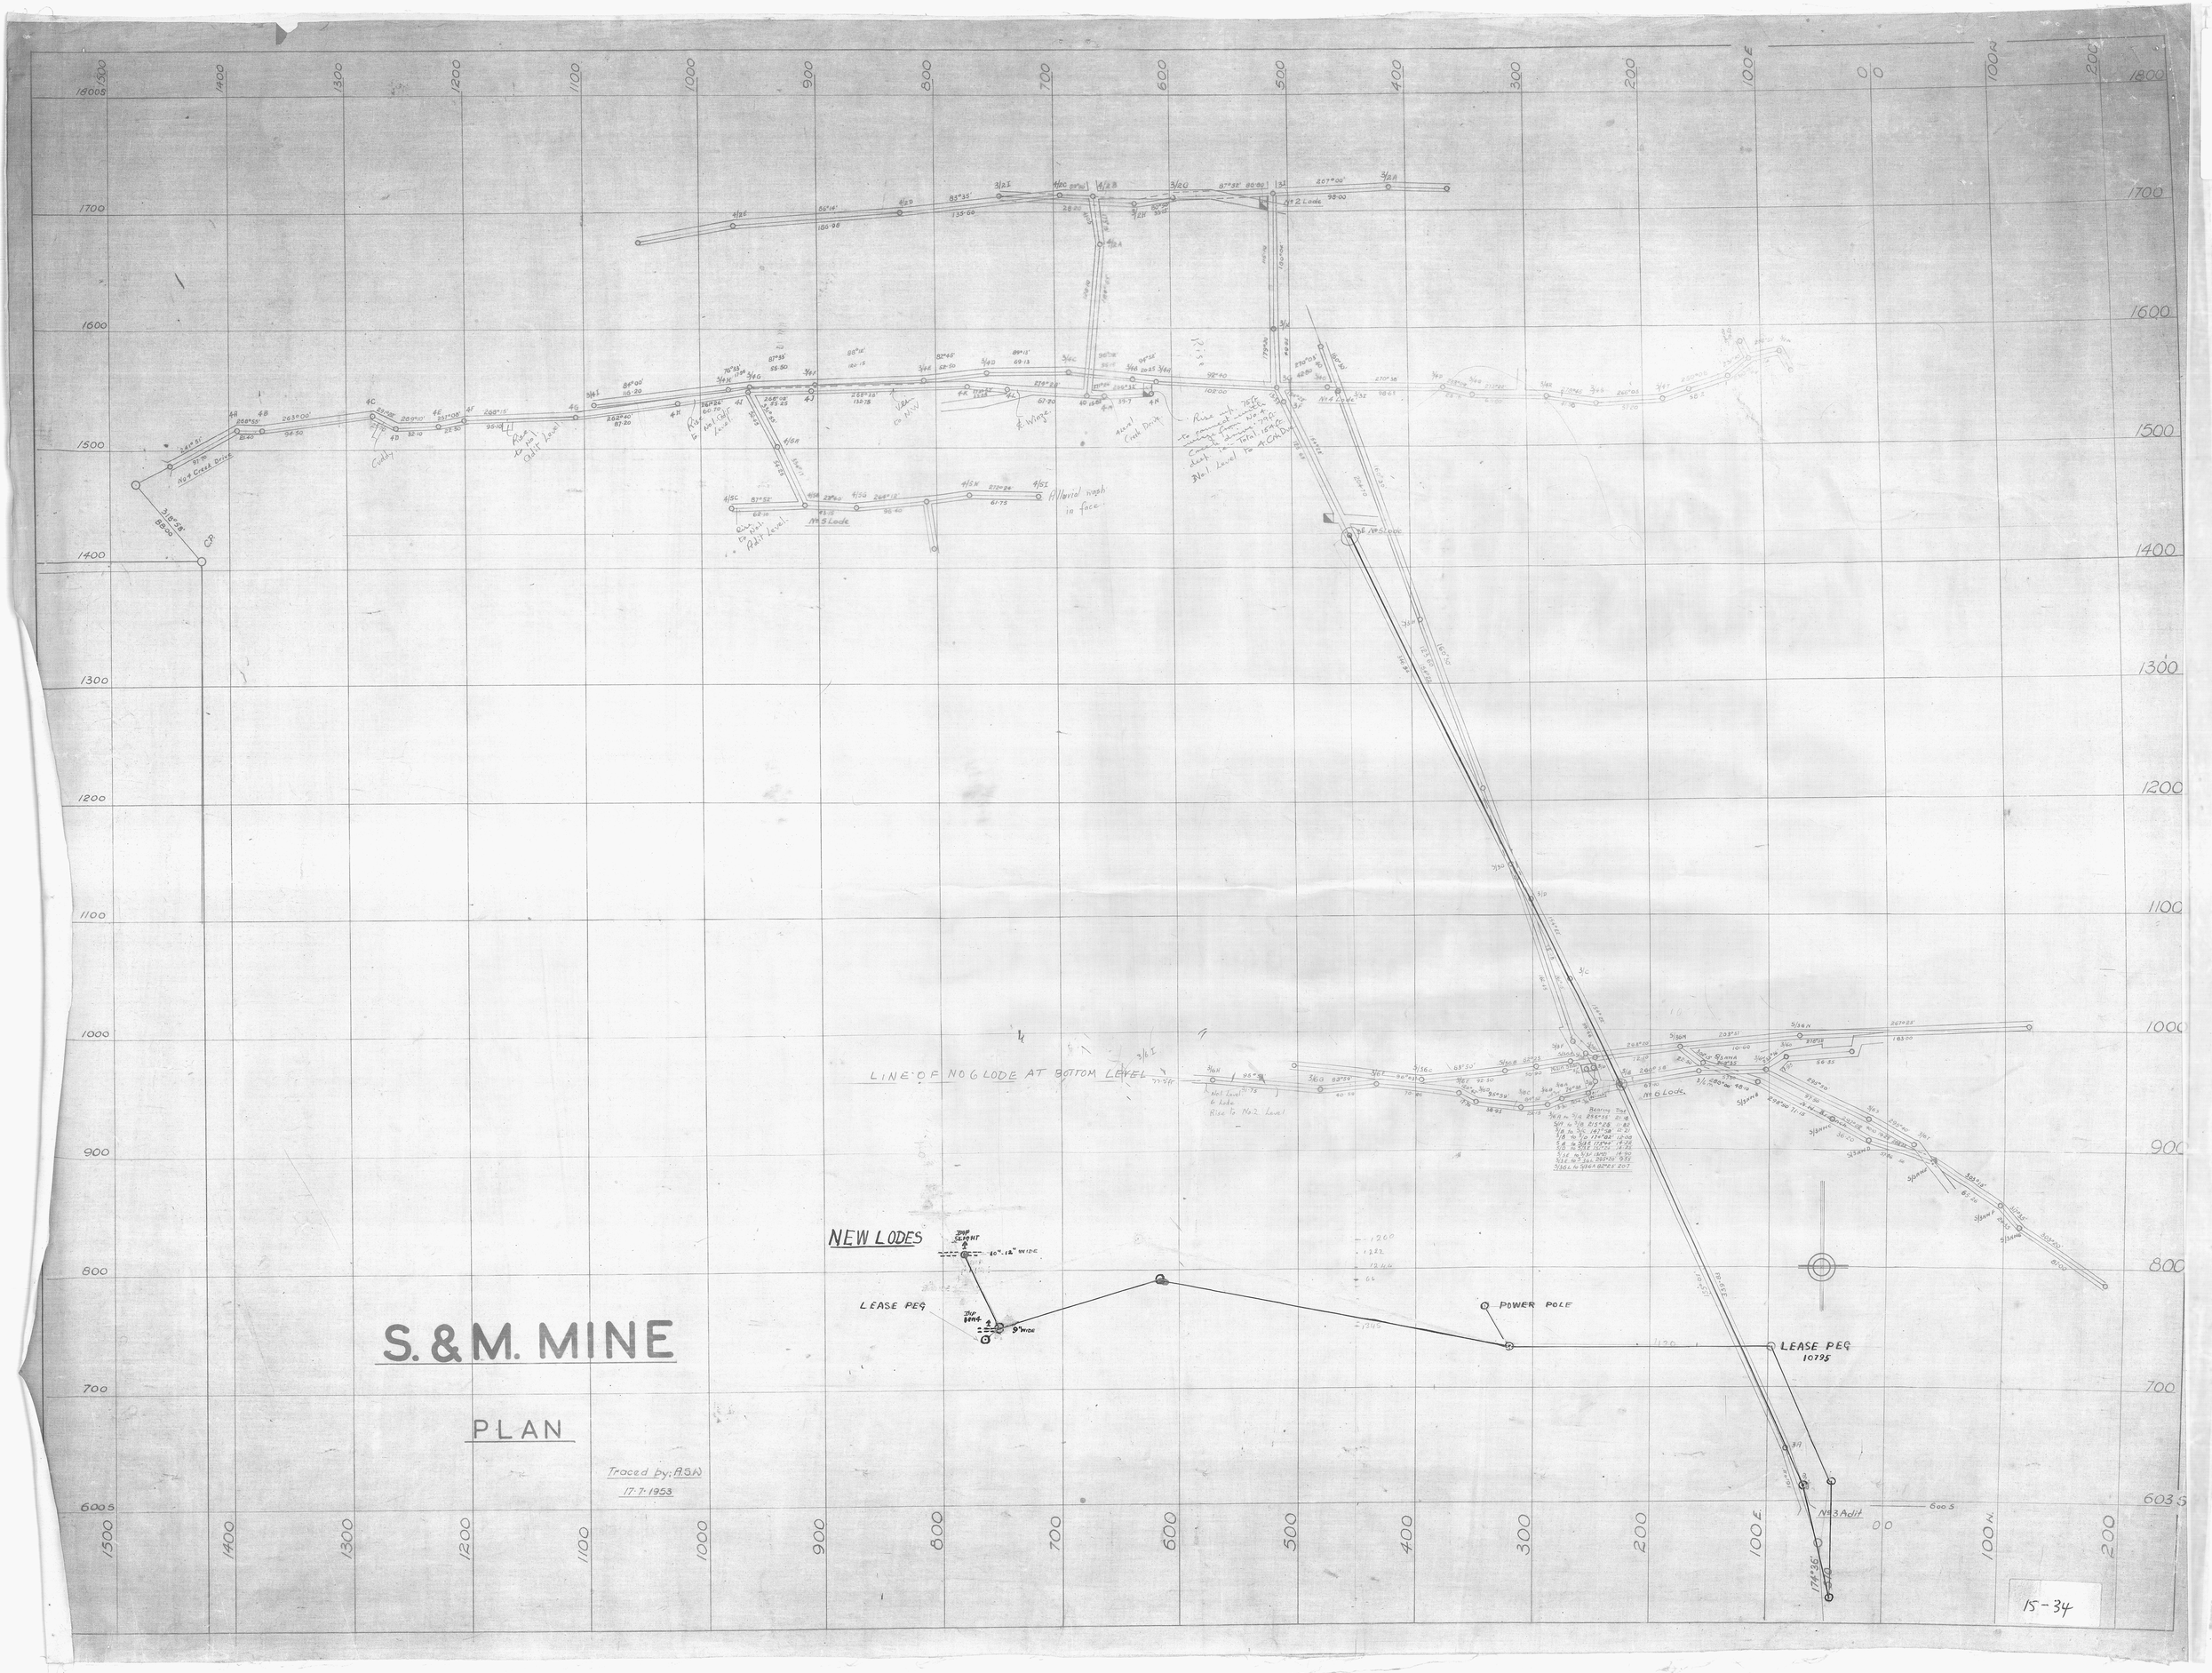
S. & M. MINE
PLAN
Traced by: A.S.W
17-7-1953
NEW LODES
LEASE PEG
POWER POLE
LEASE PEG
10795
LINE OF NO 6 LODE AT BOTTOM LEVEL
No 3 Adit
No 4 Creek Drive
No 2 Lode
No 4 Lode
No 5 Lode
No 6 Lode
Alluvial wash in face
15-34