


26-01

5 cm

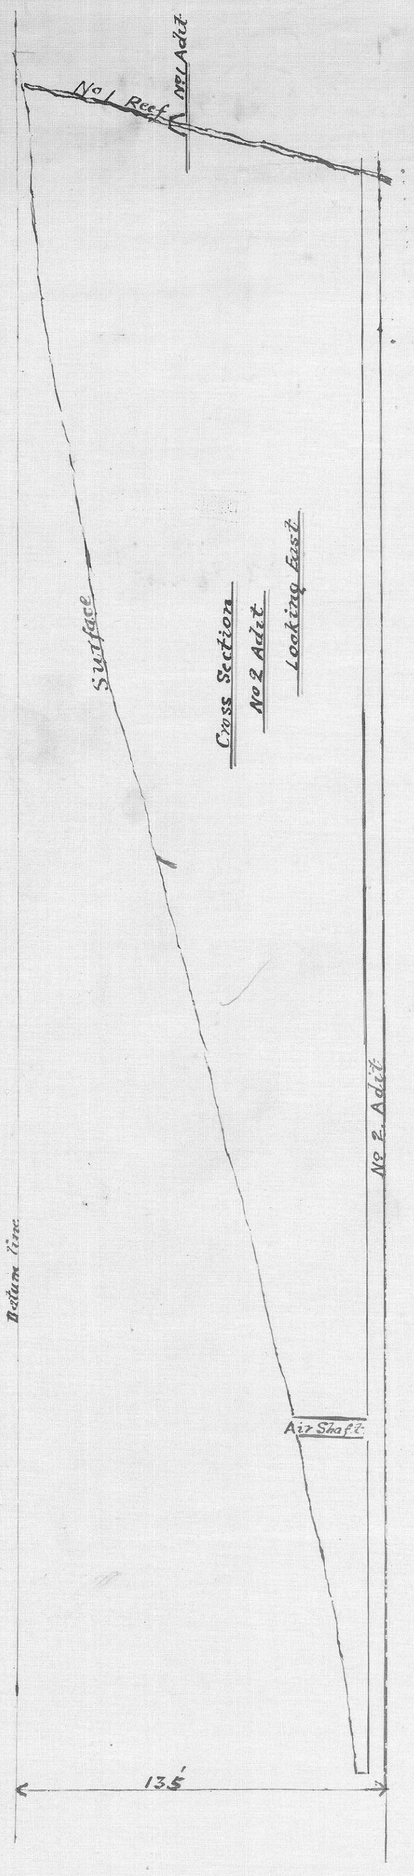


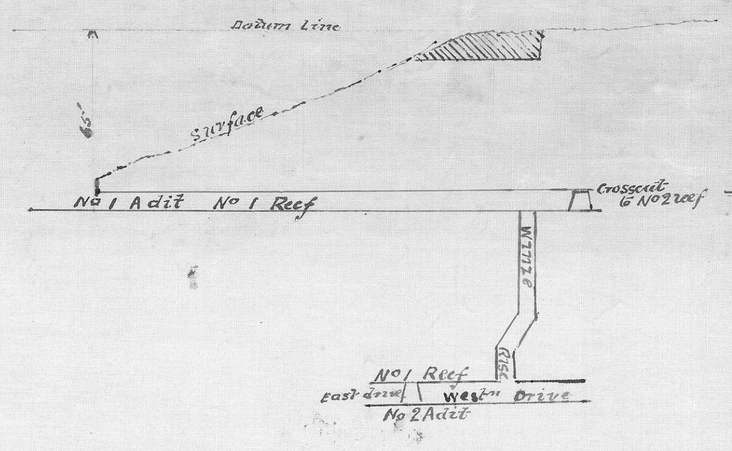

Long.l Section
No 1 Reef
Nos 1 & 2 Adits

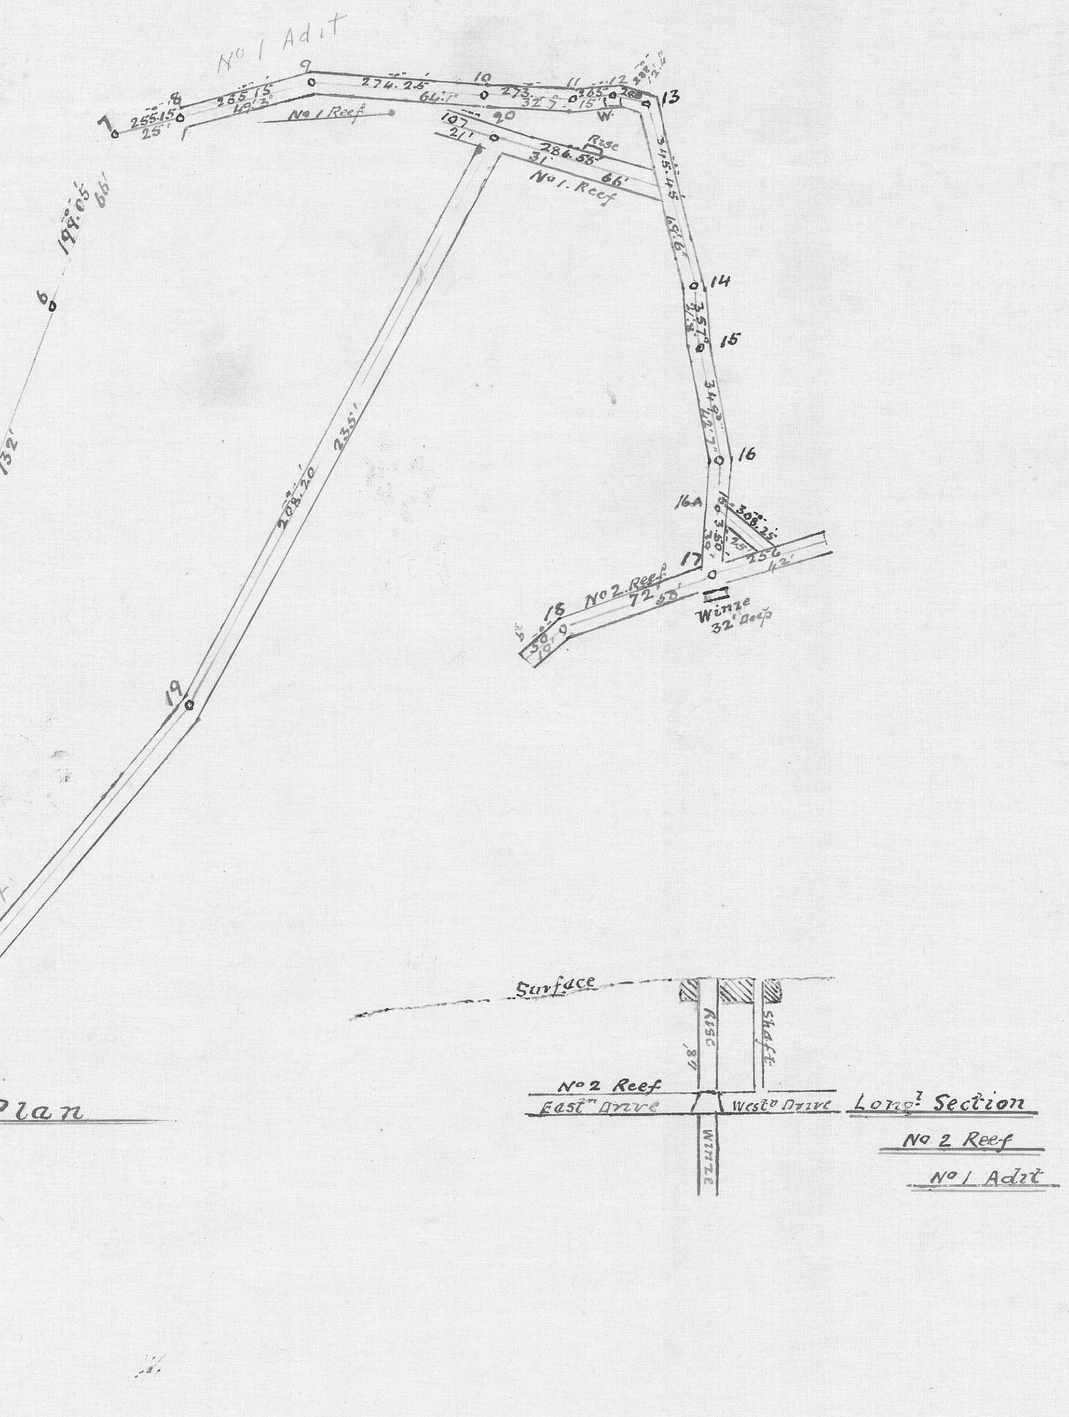

Long.l Section
No 2 Reef
No 1 Adit

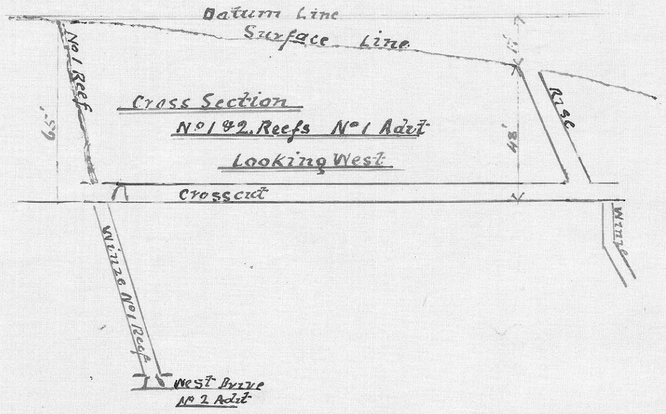

LINTON P.A. G.M.s Co

FORESTER

PLAN & SECTIONS

Scale 40 Feet to 1 inch

J. J. Hills
Mine Manager
28 May 1924

26-01