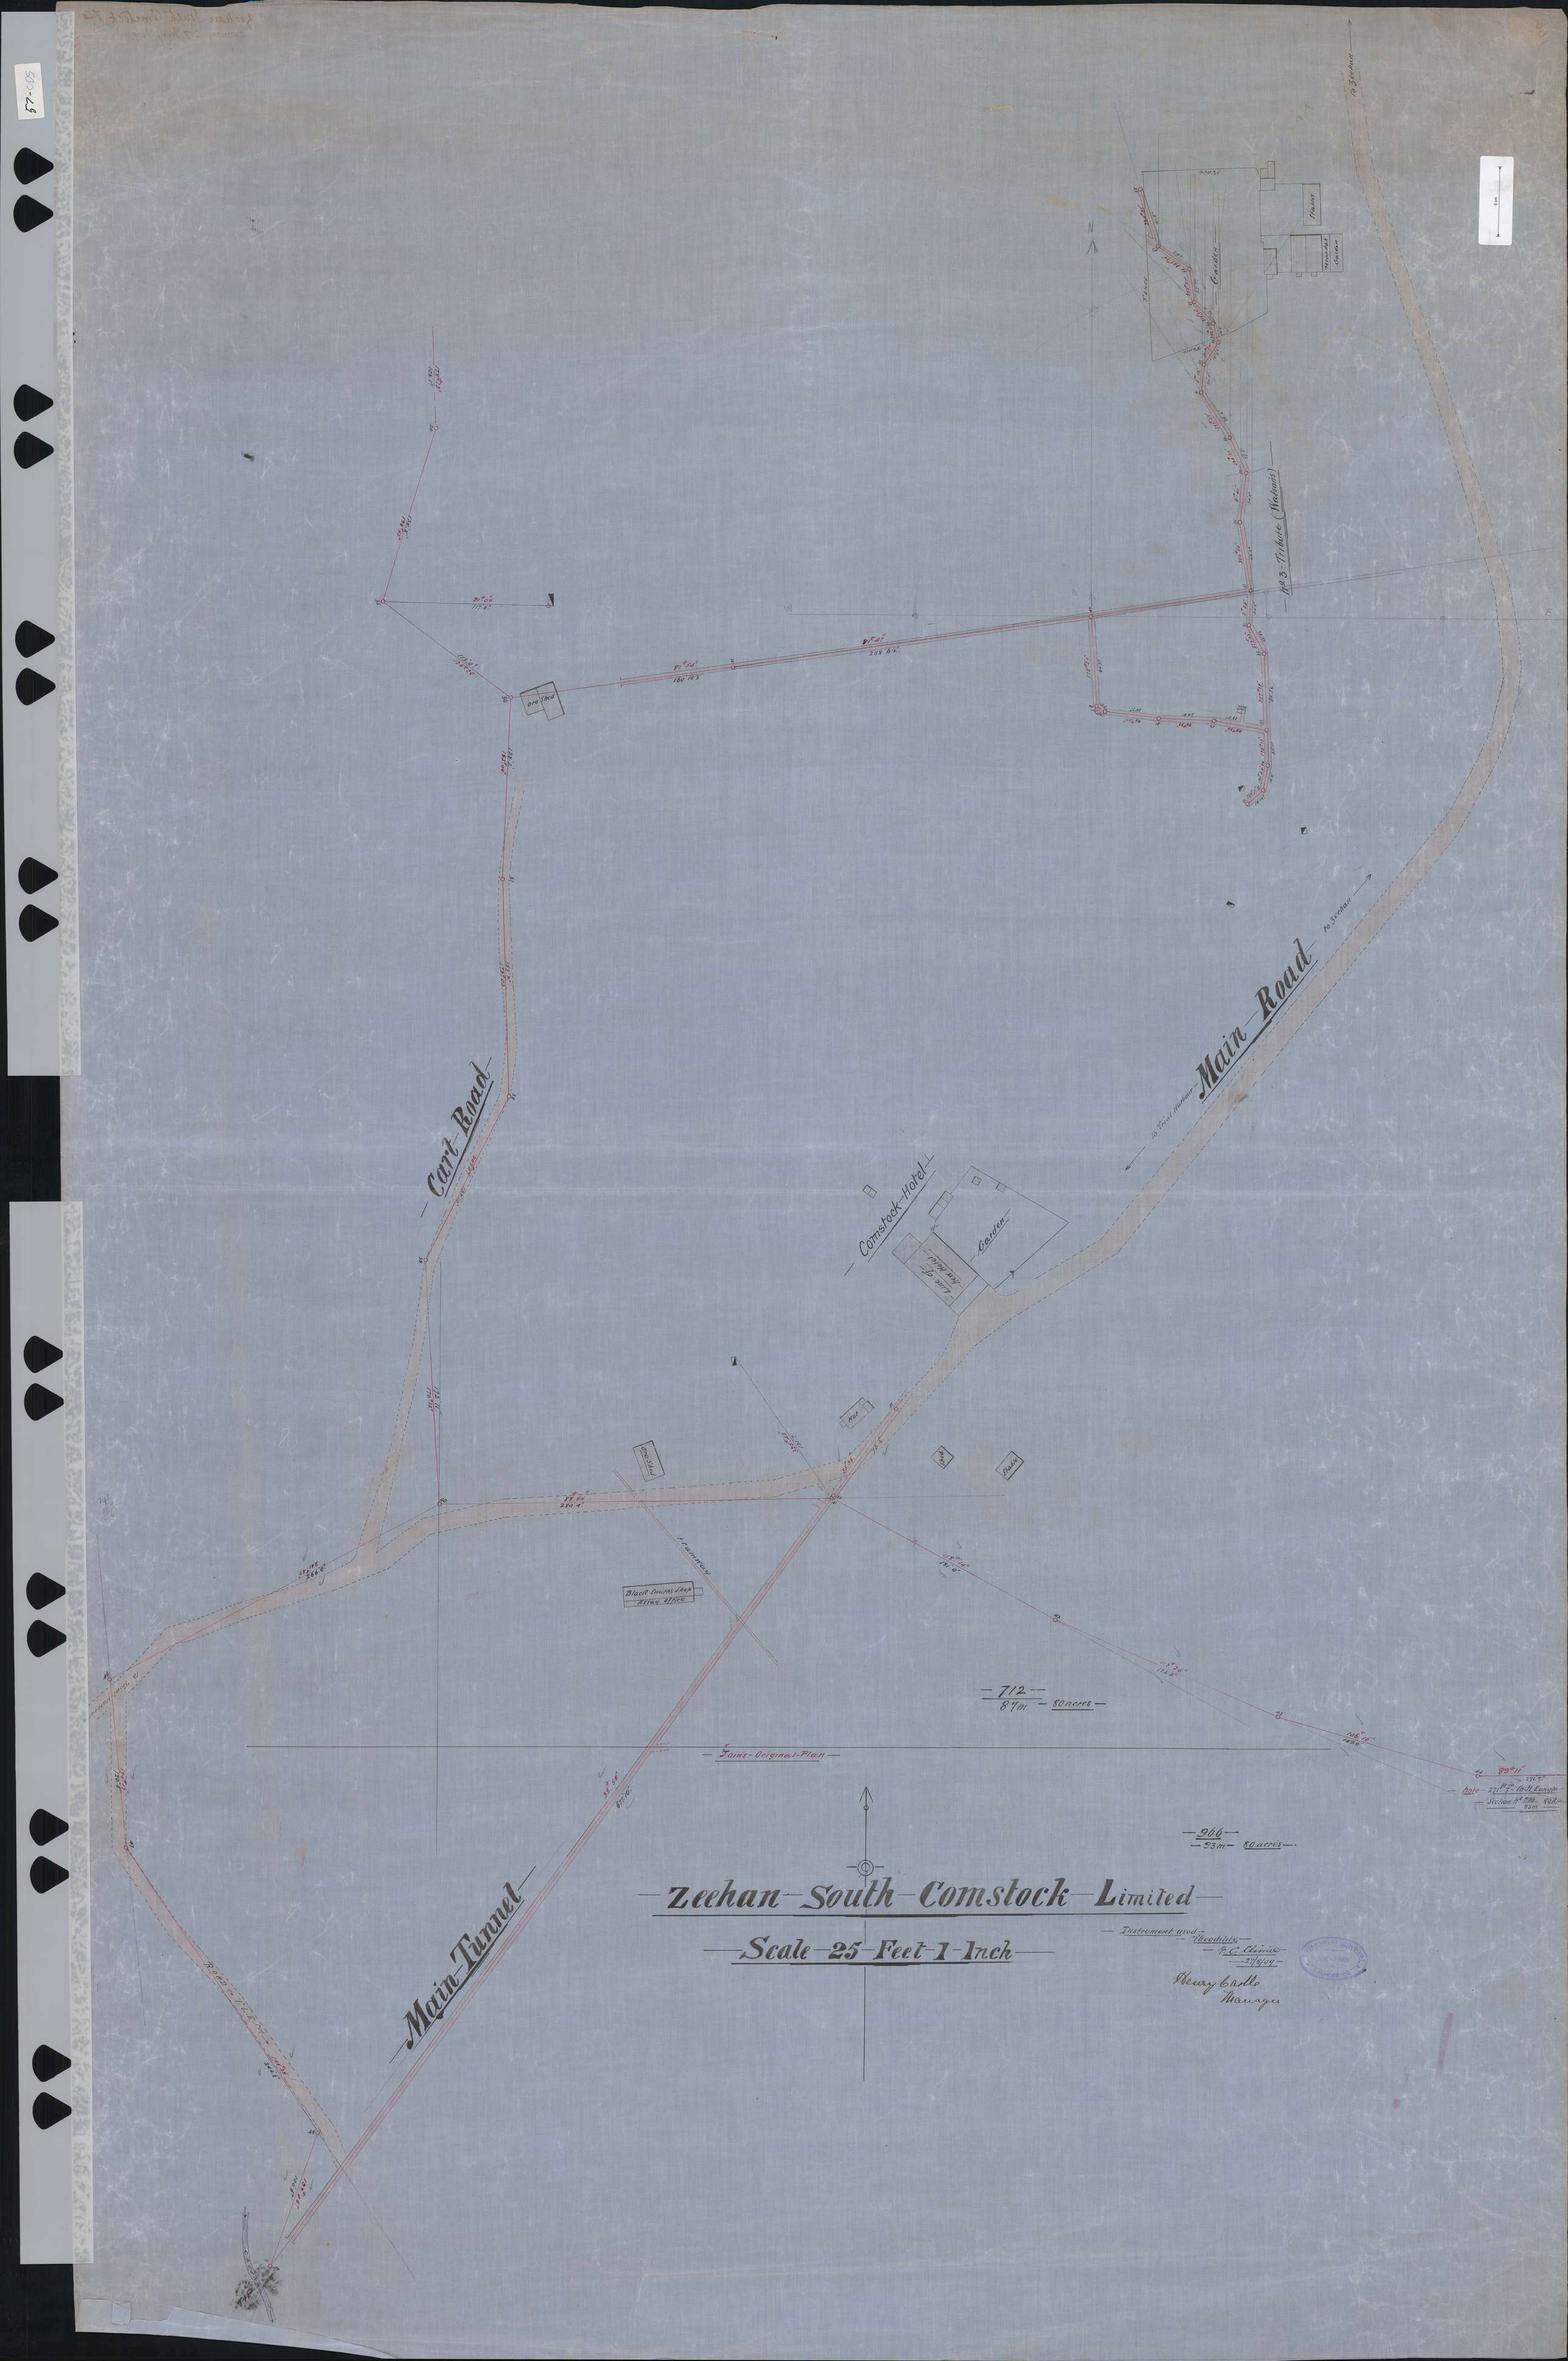
Zeehan South Comstock Limited
Scale 25 Feet 1 Inch
Main Road
Cart Road
Main Tunnel
Comstock Hotel
Line of Hor Hotel
Garden
Fence
Stable
Shed
Hut
Ore Shed
Tramway
Blacksmiths Shop
Assay Office
No 3 Tributer (Watsons)
Tenants Garden
Stable
Ore Shed
Road to Tyl Tyl
712
84 m
80 acres
966
93 m
80 acres
Joins Original Plan
Instrument used
Theodolite
F. C. Clinie
27/5/09
Henry Carlle
Manager