0109_049

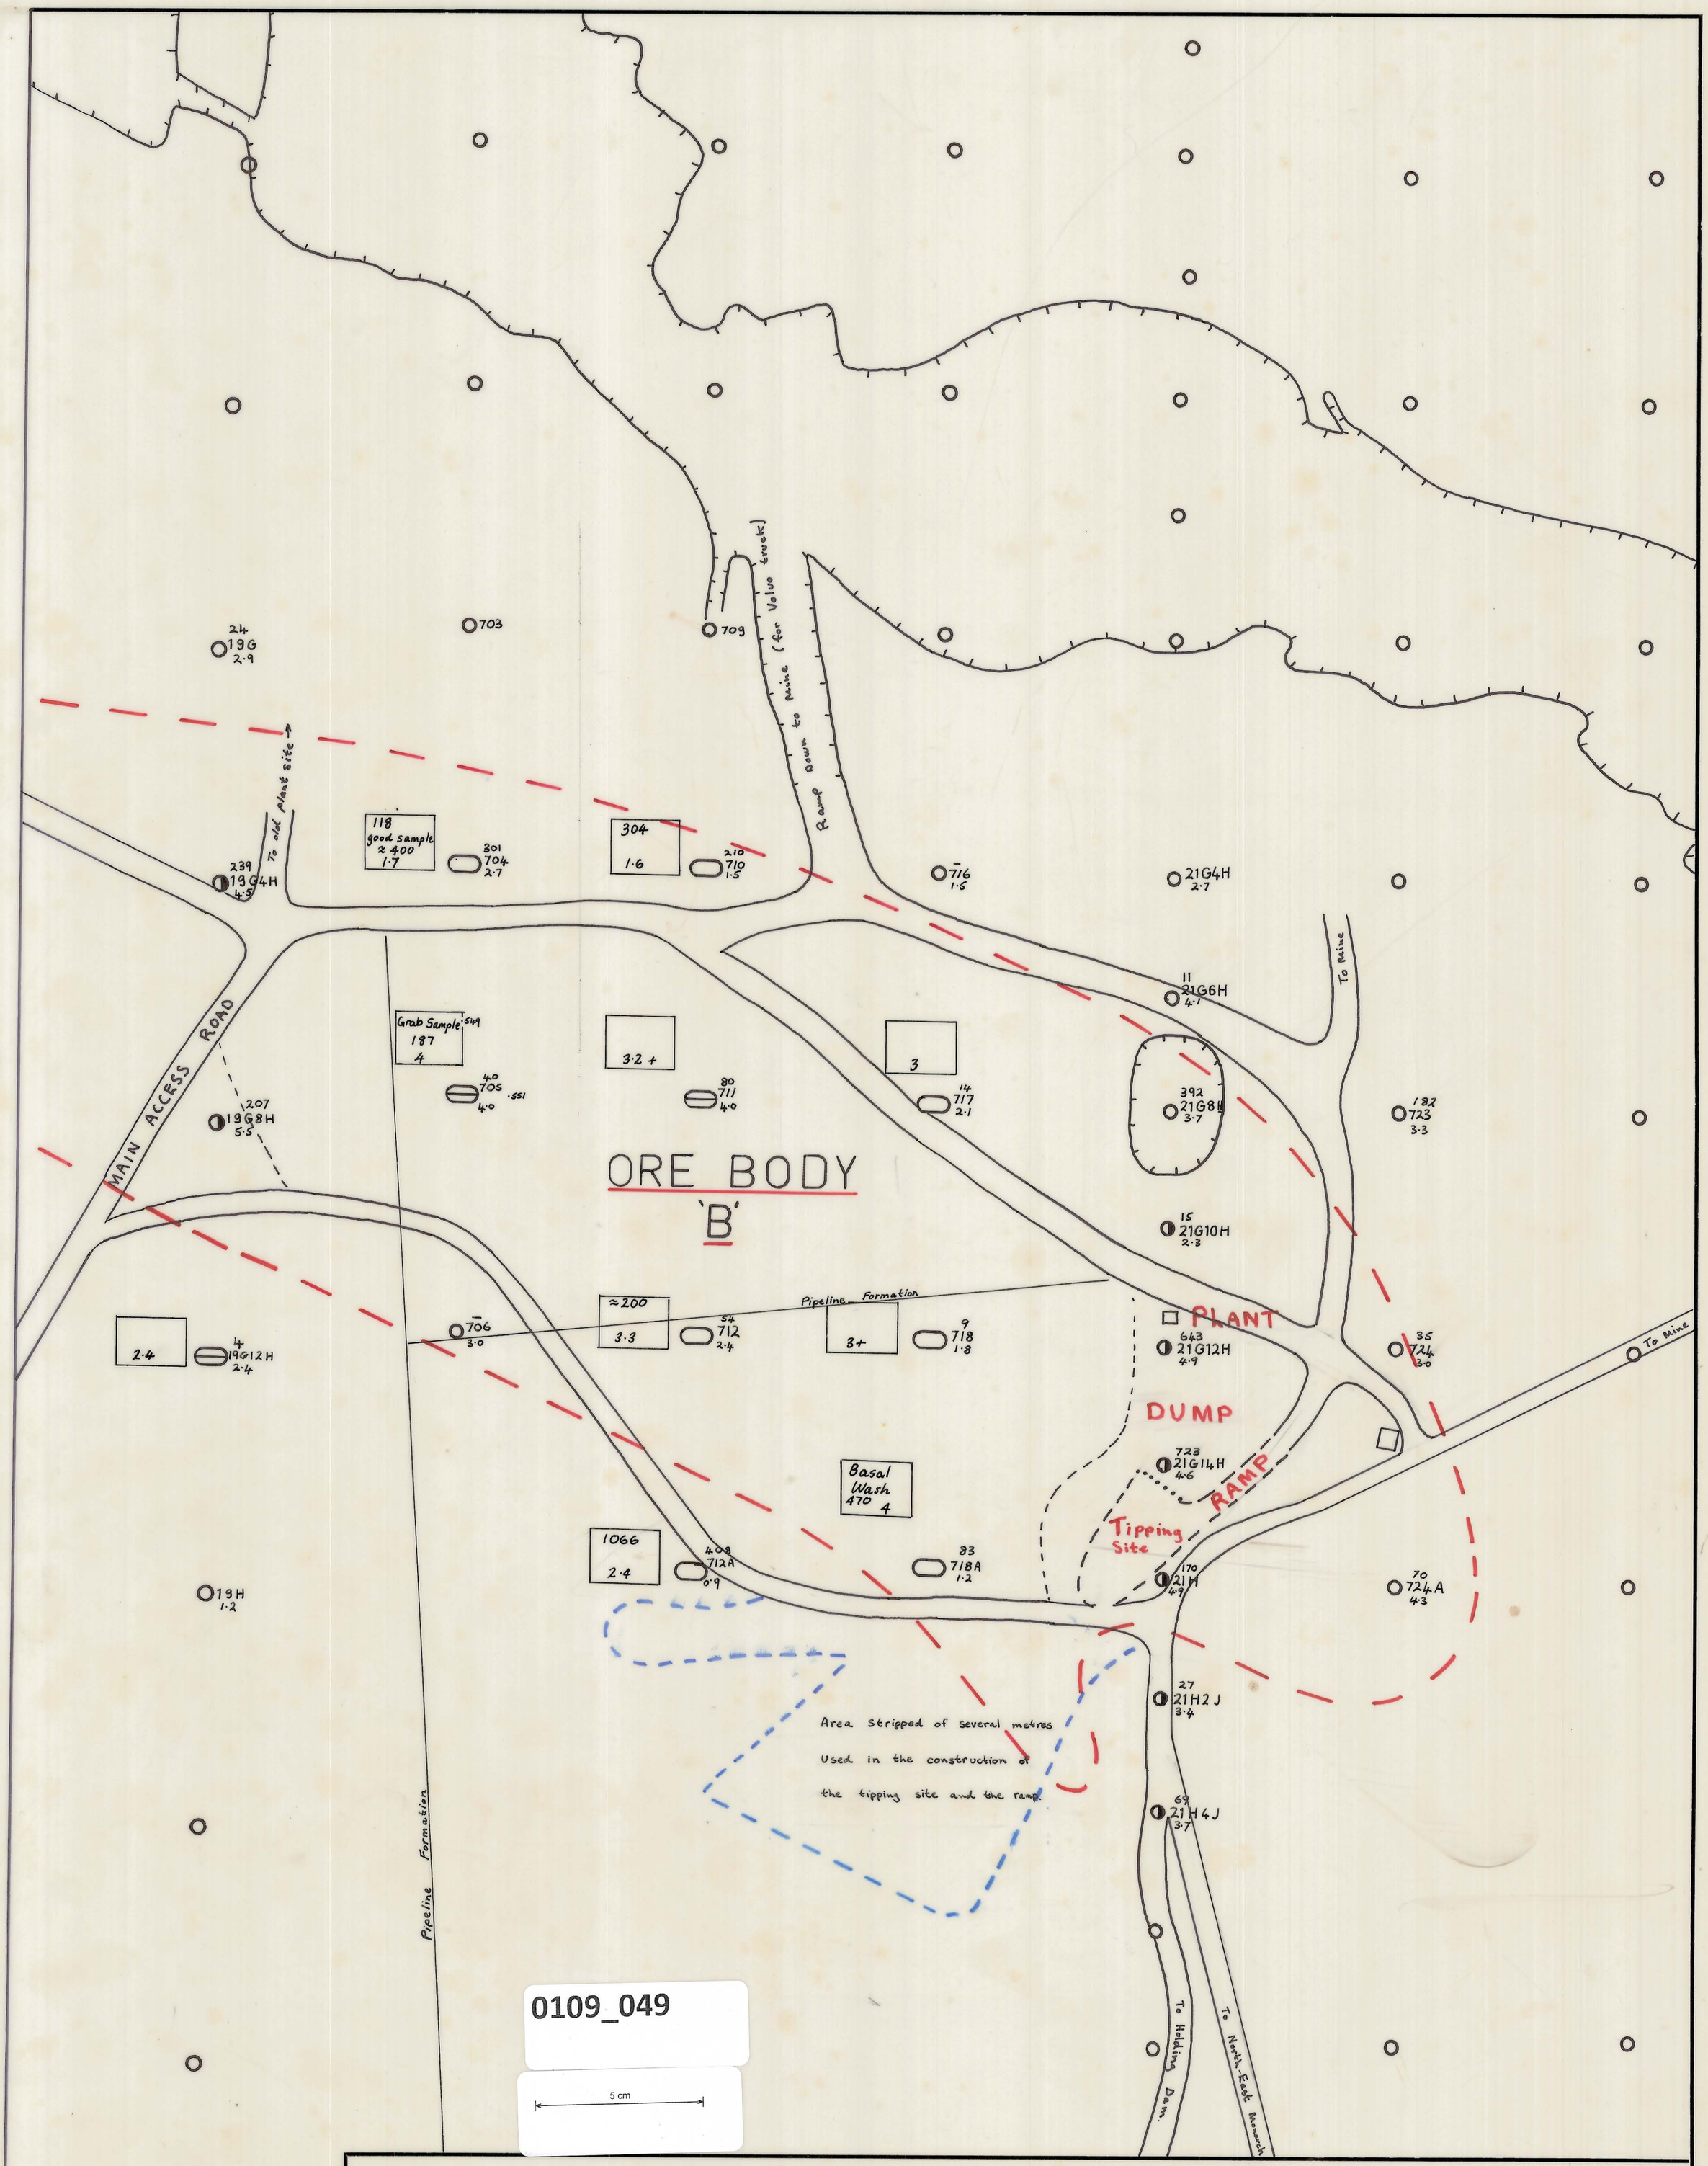

0109_049

5 cm

KIBUKA MINES PTY. LTD.

G.N.

B.H.P - ORE BODY 'B' — AMDEX ASSESSEMENT

Location: Monarch Mine
N. E. Tasmania.

Scale: 1:1200 | Geologist: R. Munro

Date: November 1979 | Drawn: R. Munro

Legend

- BHP or BMI drill hole.
- BHP or BMI drill hole - location relocated.
- Amdex backhoe pit on old drill hole location.
- Amdex backhoe pit exactly on old drill hole.

Amdex Results

210 — Grade - g SnO_2/m^3.
710 — Hole number
1·5 — Depth to basement - m.

Existing Information