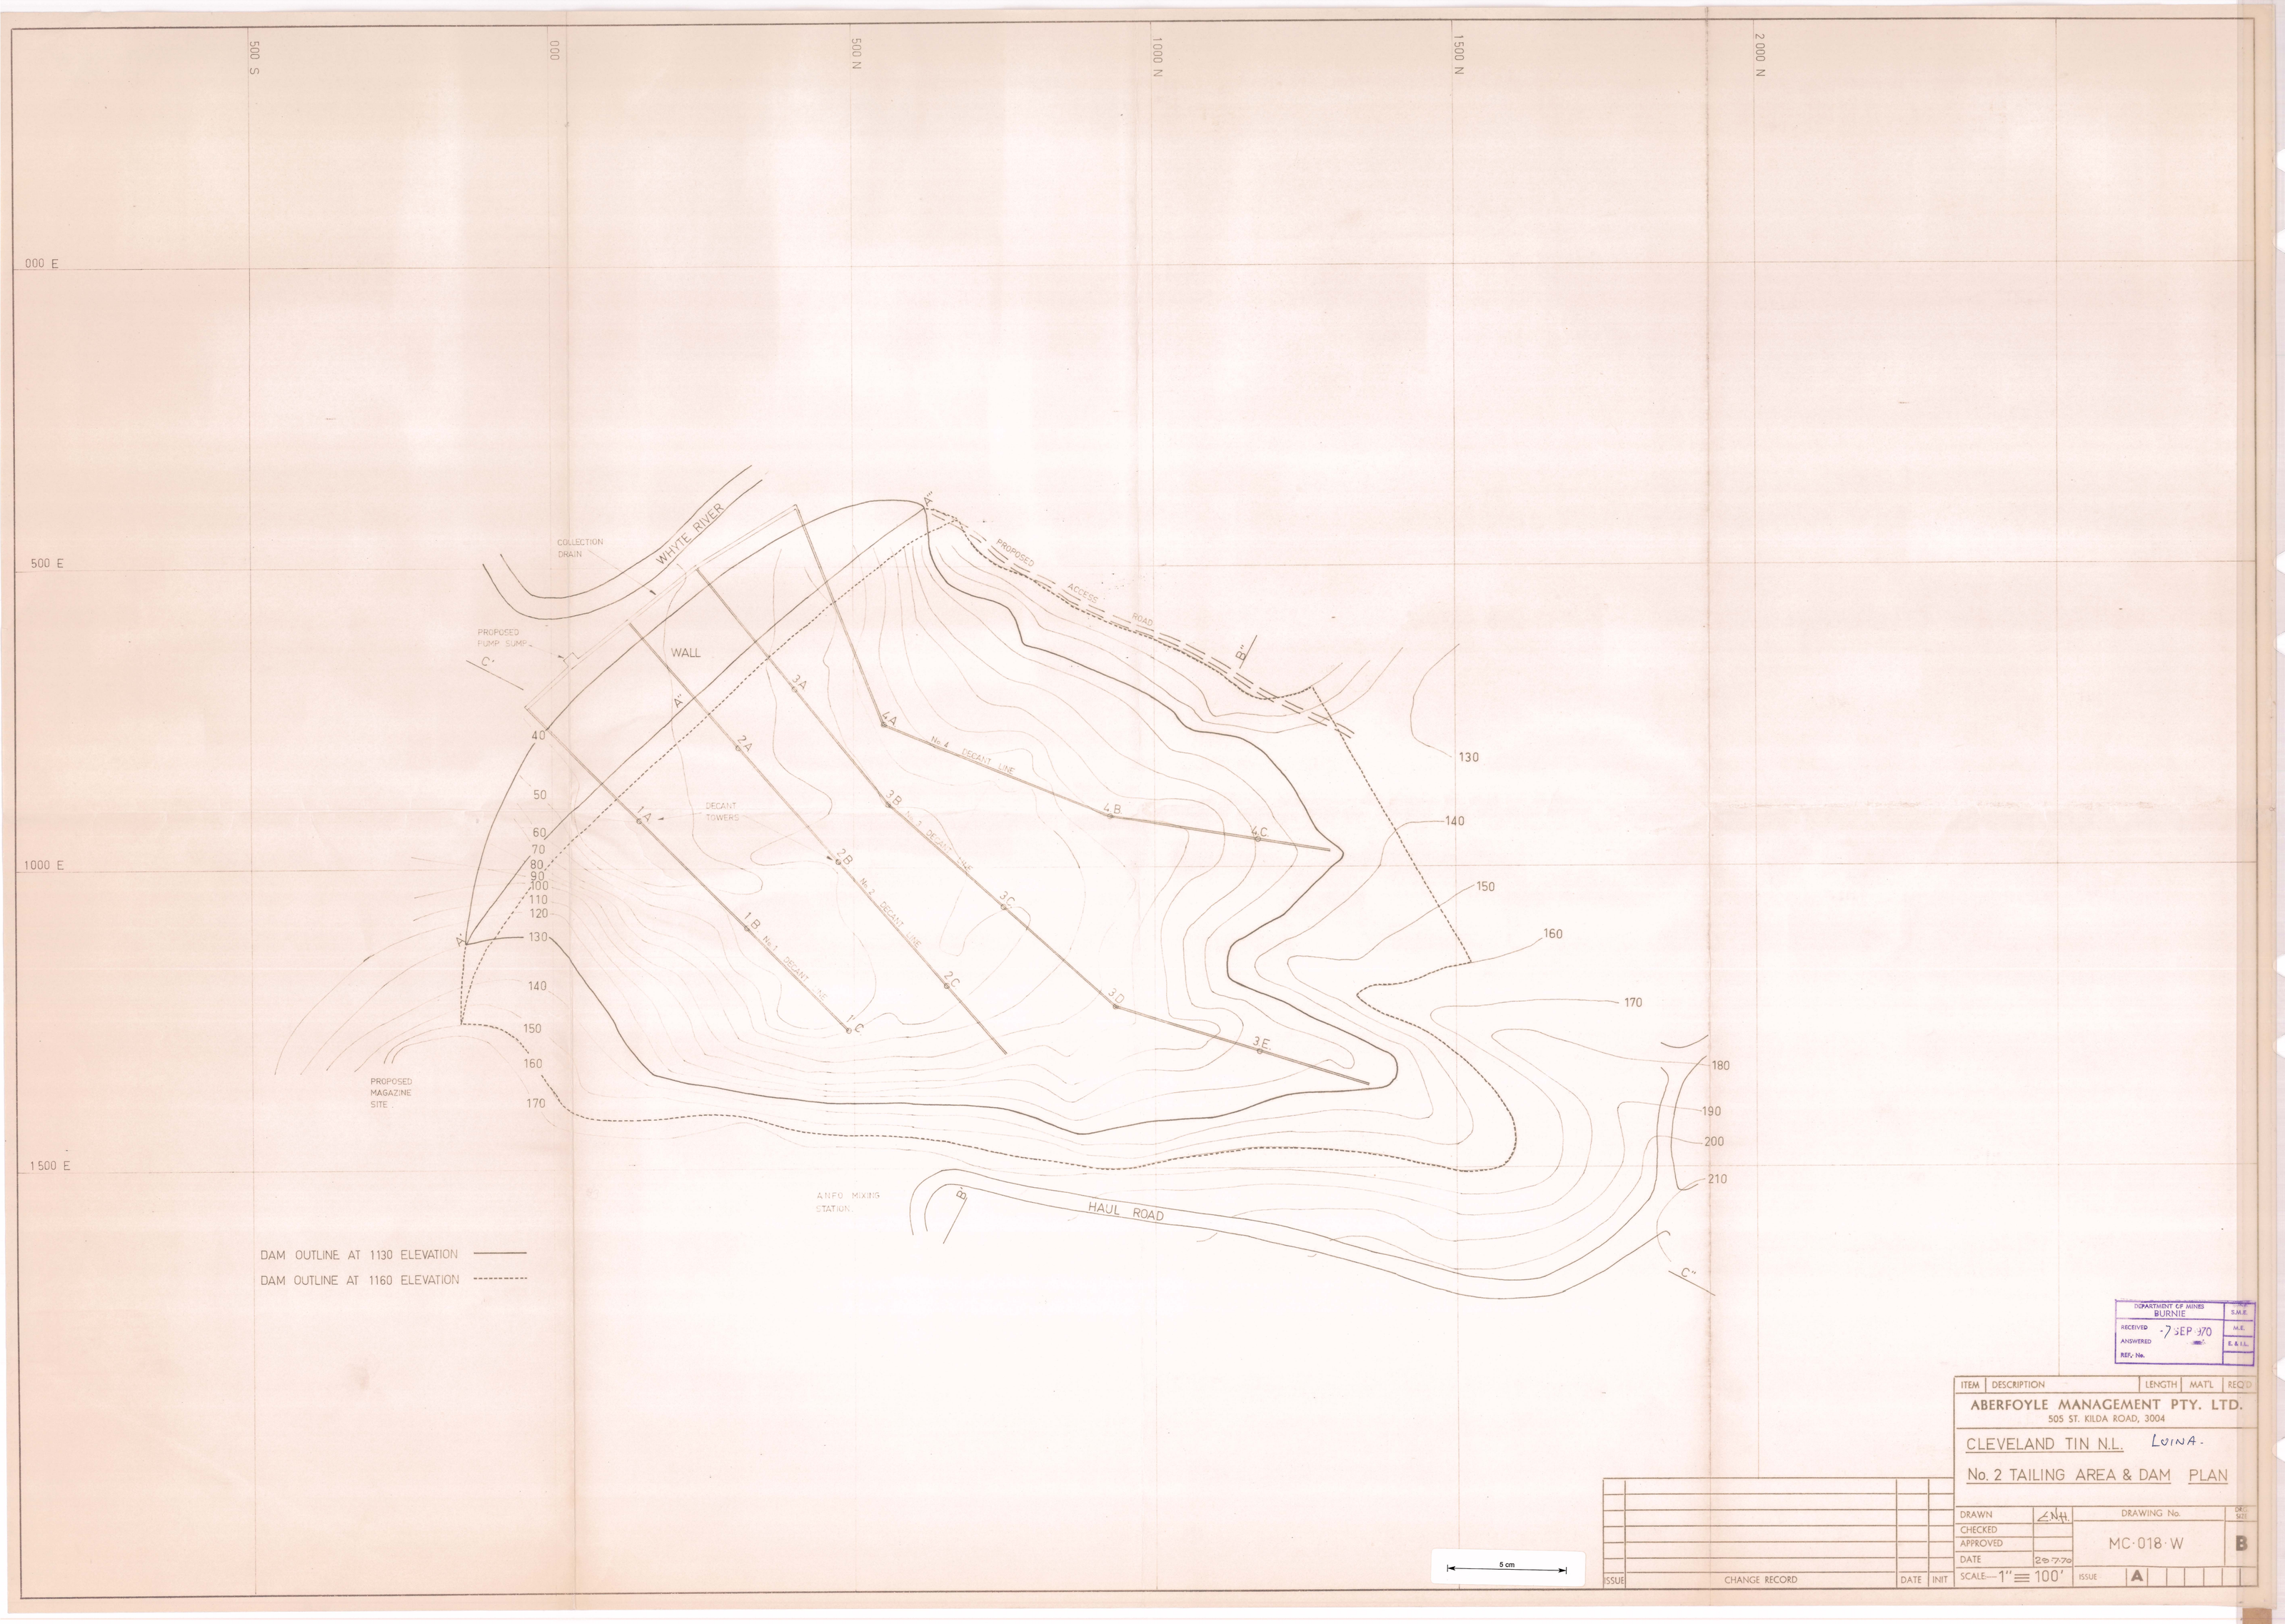

DEPARTMENT OF MINES BURNIE
RECEIVED -7 SEP 1970
ANSWERED
REF. No.
S.M.E.
M.E.
E. & I.L.

ITEM	DESCRIPTION	LENGTH	MAT'L	REQ'D

ABERFOYLE MANAGEMENT PTY. LTD.
505 ST. KILDA ROAD, 3004

CLEVELAND TIN N.L. LUINA.

No. 2 TAILING AREA & DAM PLAN

DRAWN	L.N.H.	DRAWING No.	DRG SIZE
CHECKED		MC·018·W	B
APPROVED			
DATE	28·7·70		
SCALE 1" = 100'		ISSUE A	

ISSUE	CHANGE RECORD	DATE	INIT

0001/0011