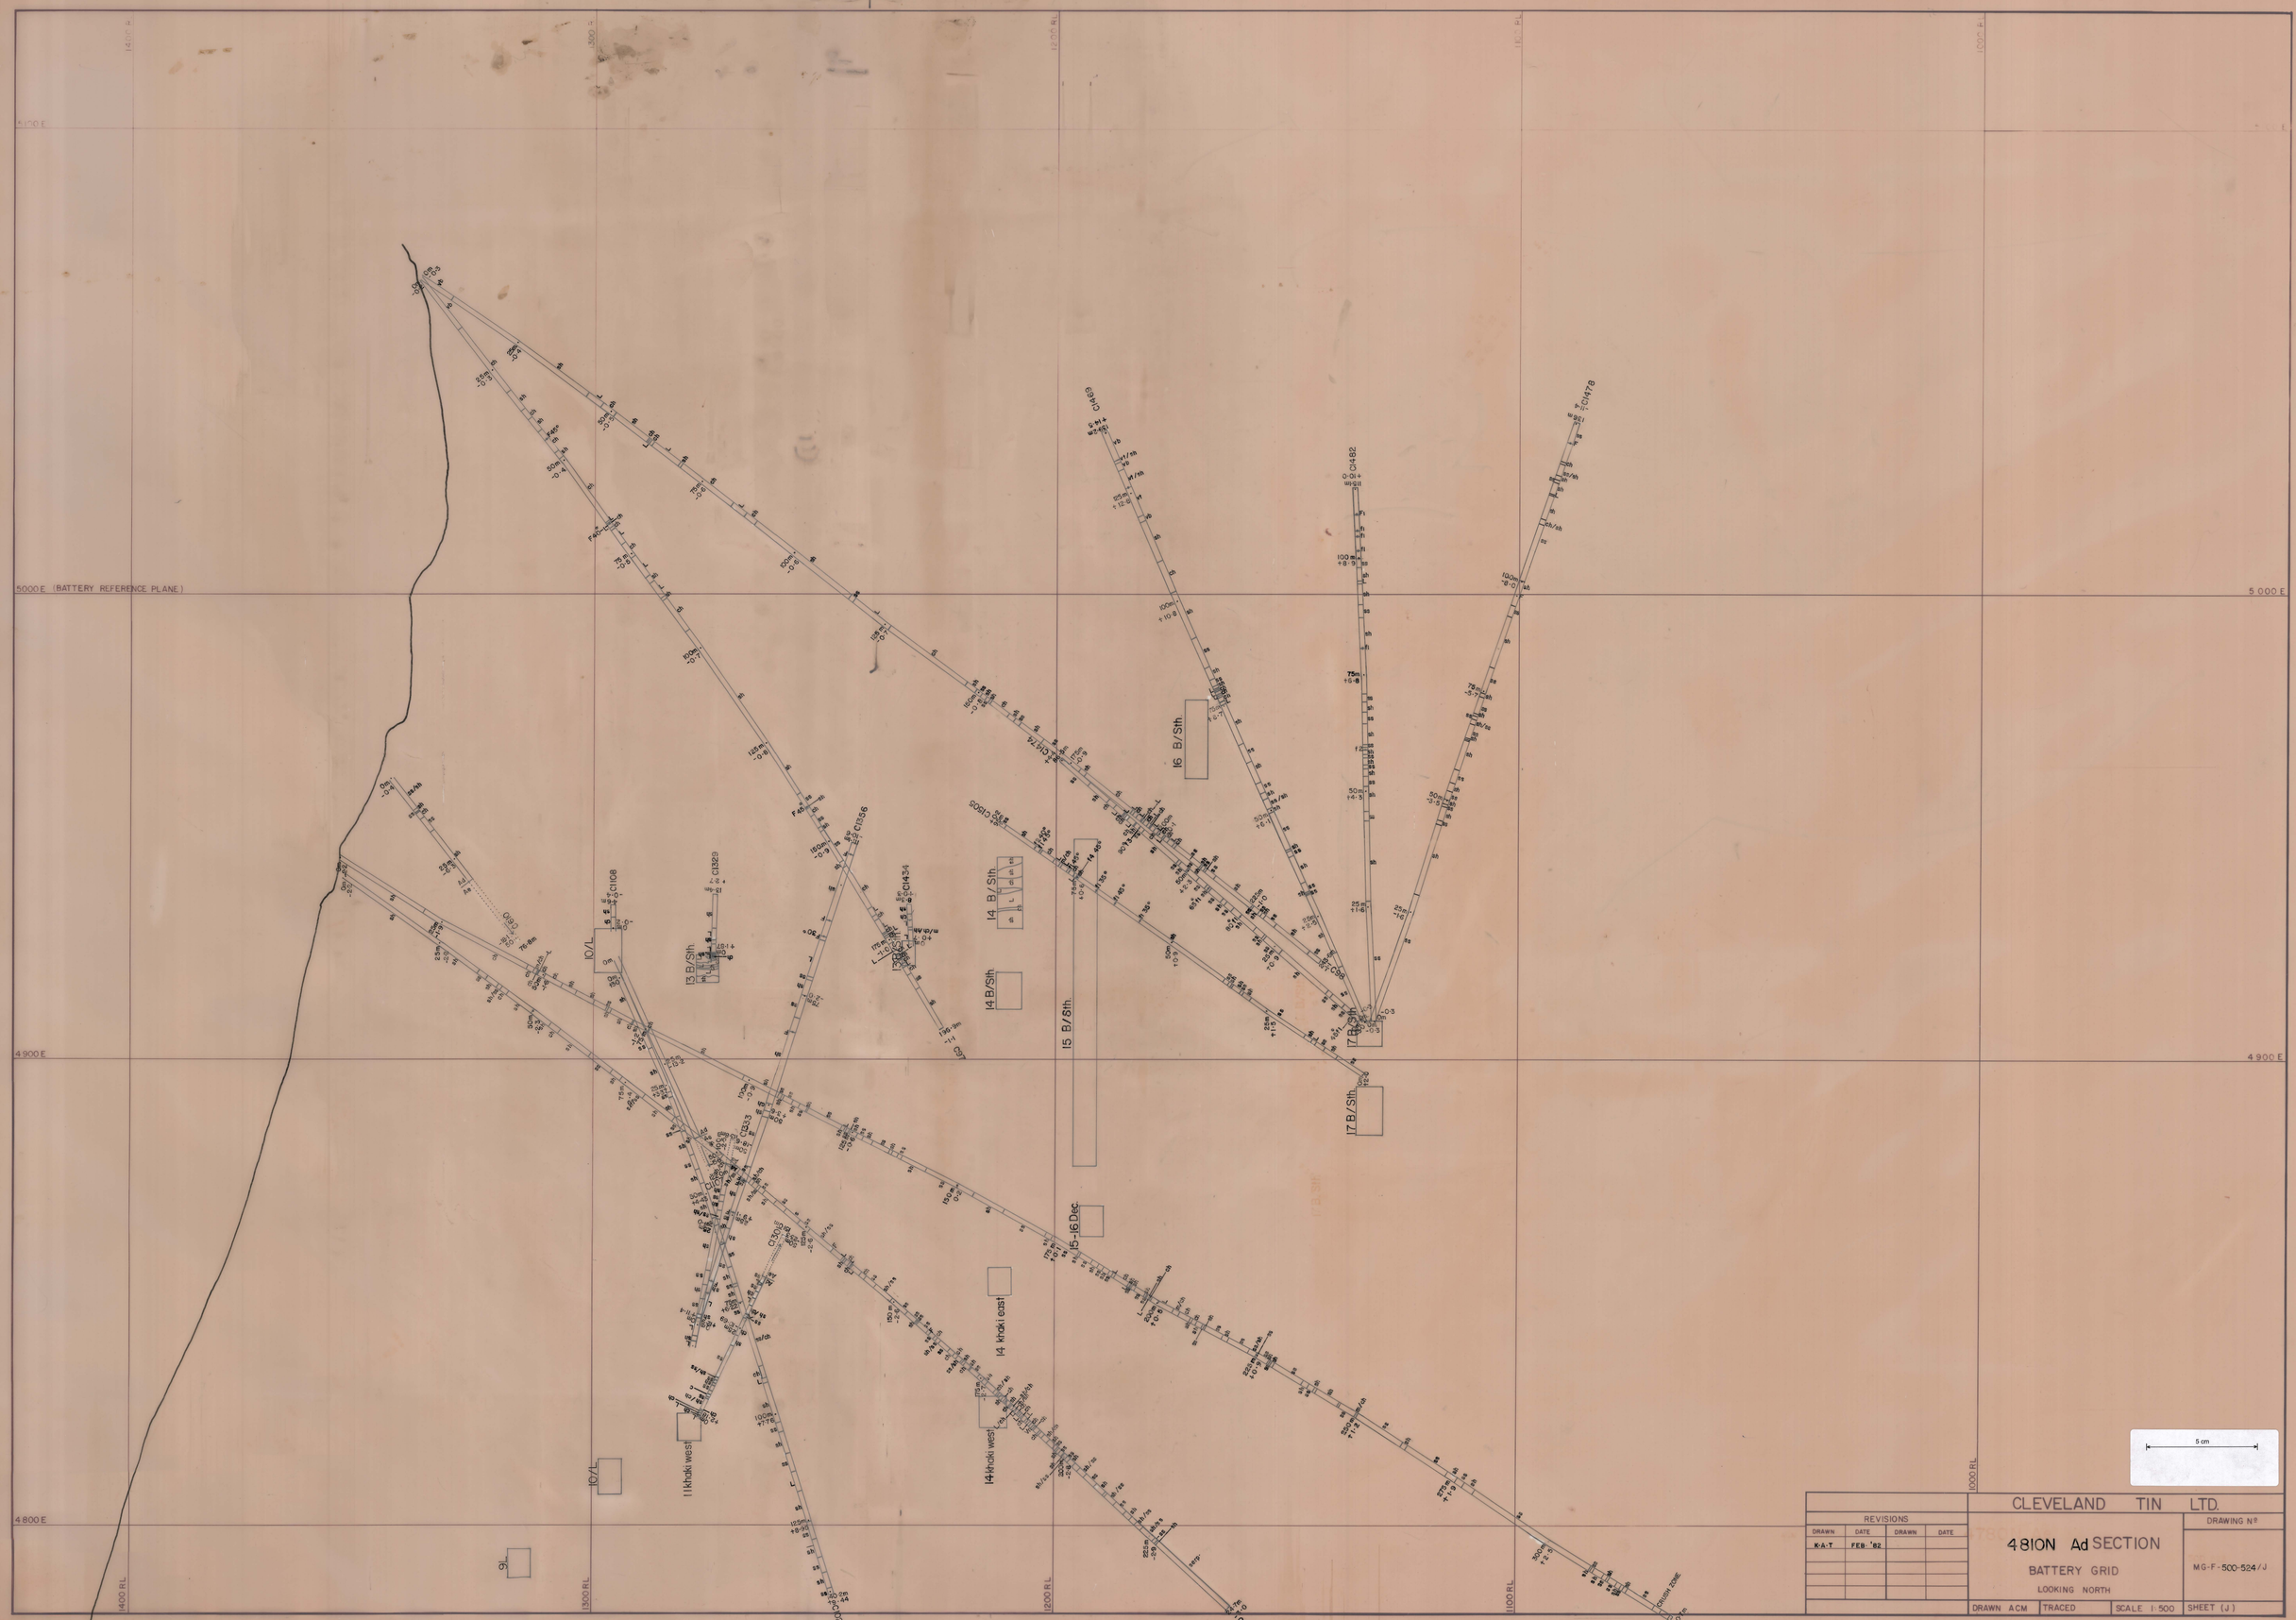
5100 E
5000 E (BATTERY REFERENCE PLANE)
4900 E
4800 E
1400 RL
1300 RL
1200 RL
1100 RL
1000 RL
5 000 E
16 B/Sth.
15 B/Sth.
14 B/Sth.
13 B/Sth.
17 B/Sth.
15-16 Dec.
14 khaki east
14 khaki west
11 khaki west
C/L
5 cm
CLEVELAND TIN LTD.
REVISIONS
DRAWN
DATE
K.A.T
FEB. '82
48 ION Ad SECTION
BATTERY GRID
LOOKING NORTH
DRAWING Nº
MG-F-500-524/J
DRAWN ACM
TRACED
SCALE 1:500
SHEET (J)

0216_522