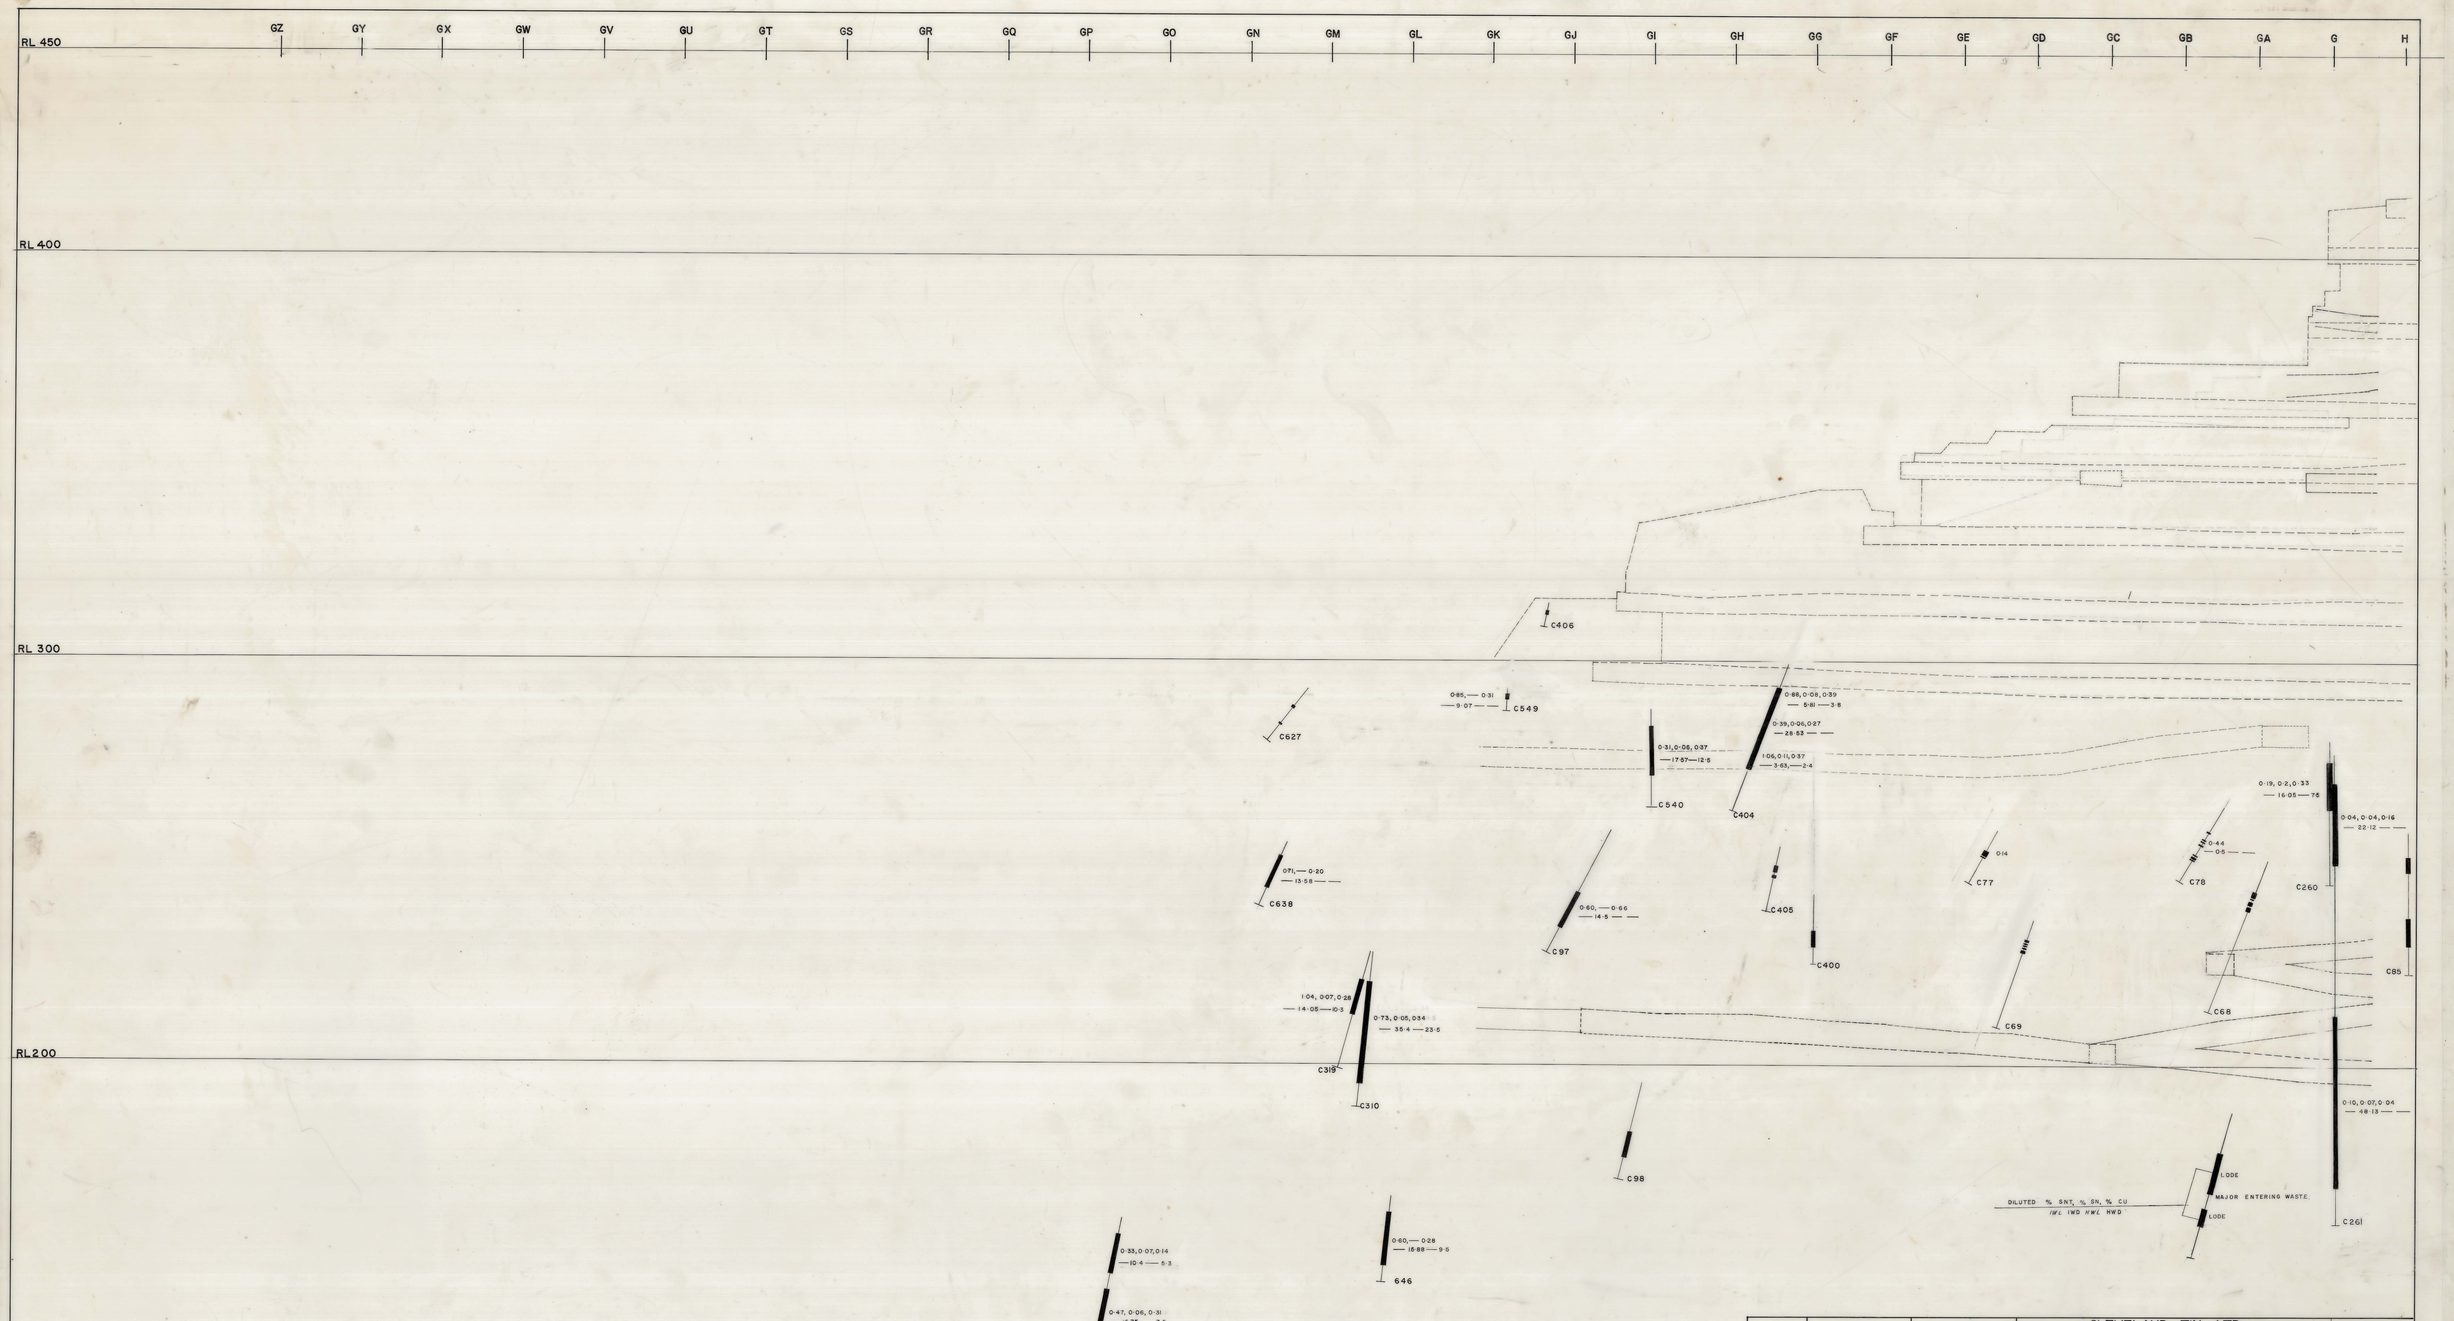

REFERENCES	INFORMATION	APPROVALS				CLEVELAND TIN LTD		
		MINE SUPT.		SURVEYED		CLEVELAND MINE		
		MINE PROJ SUPT		DRAWN		LONGITUDINAL PROJECTION		
		MINE CAPT.		TRACED		B LENS		
		SEN MINING ENG.		CHECKED				
		SEN MINE. GEOL.		APP'd C/Surv.				
				Appd M/Supt.		SCALE.	DATE.	SHEET A

0216_605