0216_616

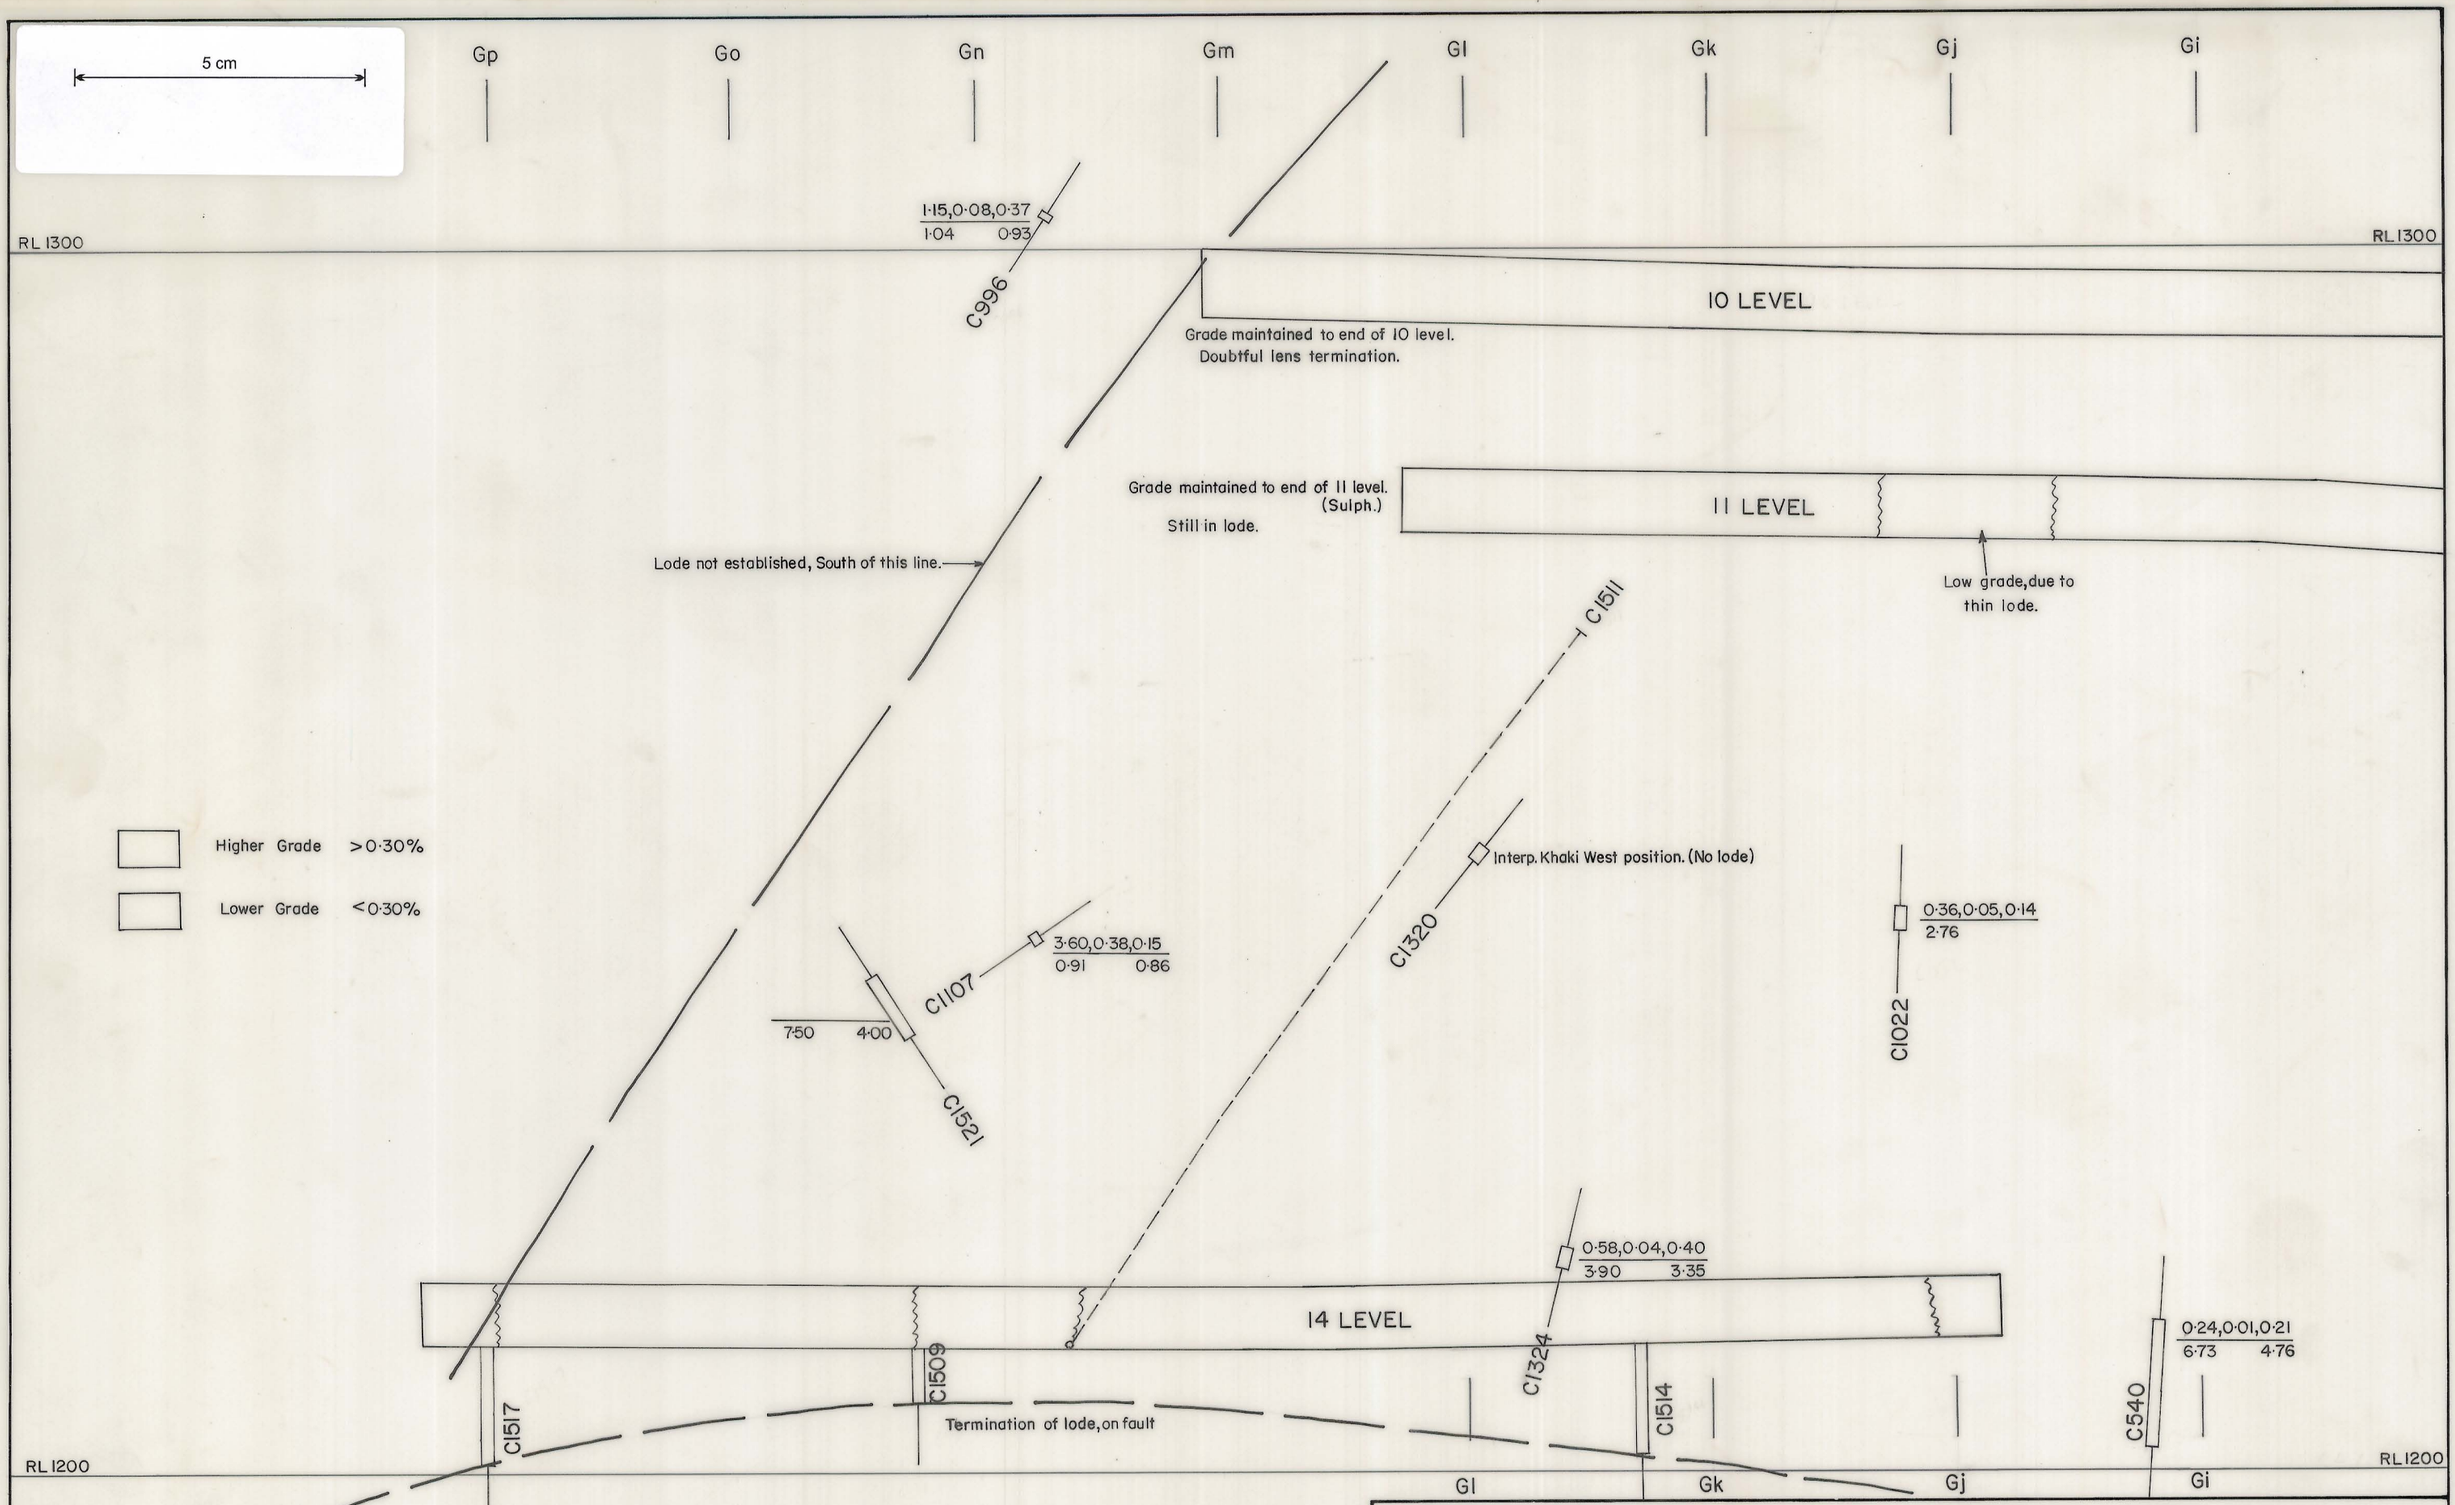

CLEVELAND TIN LTD

APPROVED		LONGITUDINAL PROJECTION **KHAKI WEST LENS** 11 - 14 LEVELS	DRAWN	DCS
			CHECKED	
			DATE	JULY 1980
		DRAWING No	SCALE	1:500