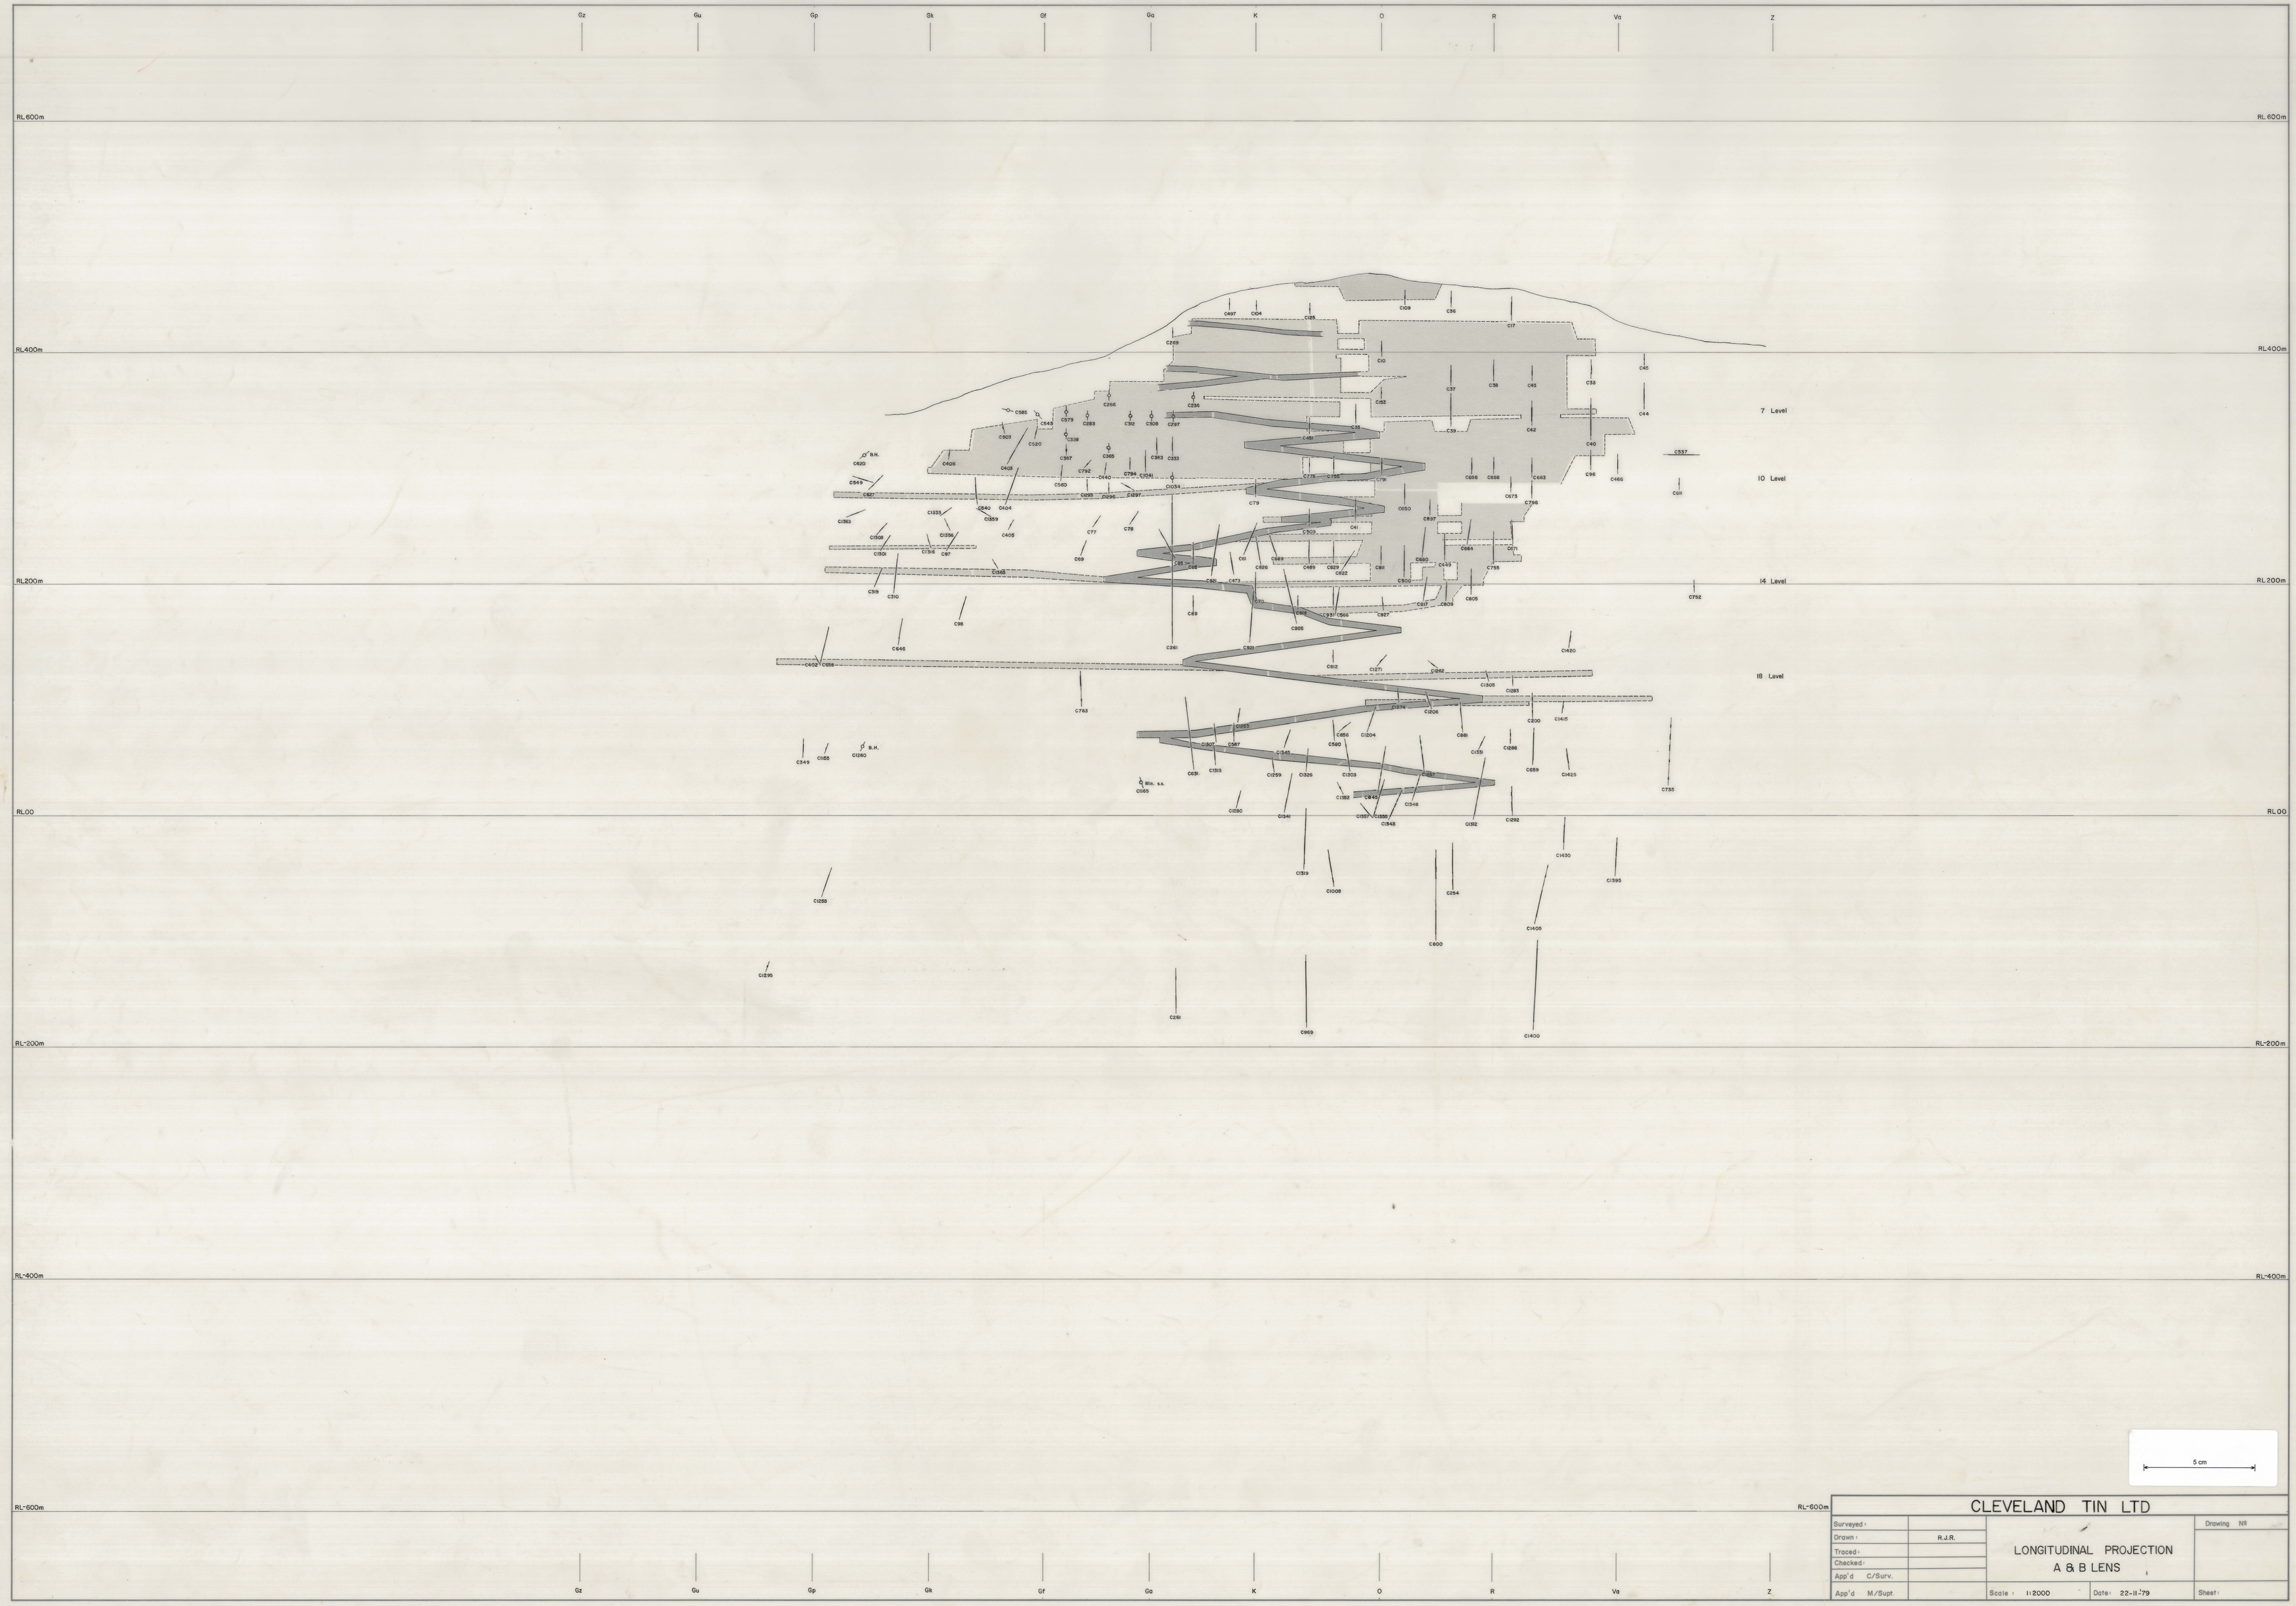

CLEVELAND TIN LTD			
Surveyed:		LONGITUDINAL PROJECTION A & B LENS	Drawing No
Drawn:	R.J.R.		
Traced:			
Checked:			
App'd C/Surv.			
App'd M/Supt.		Scale: 1:2000 Date: 22-11-79	Sheet:

0216_661