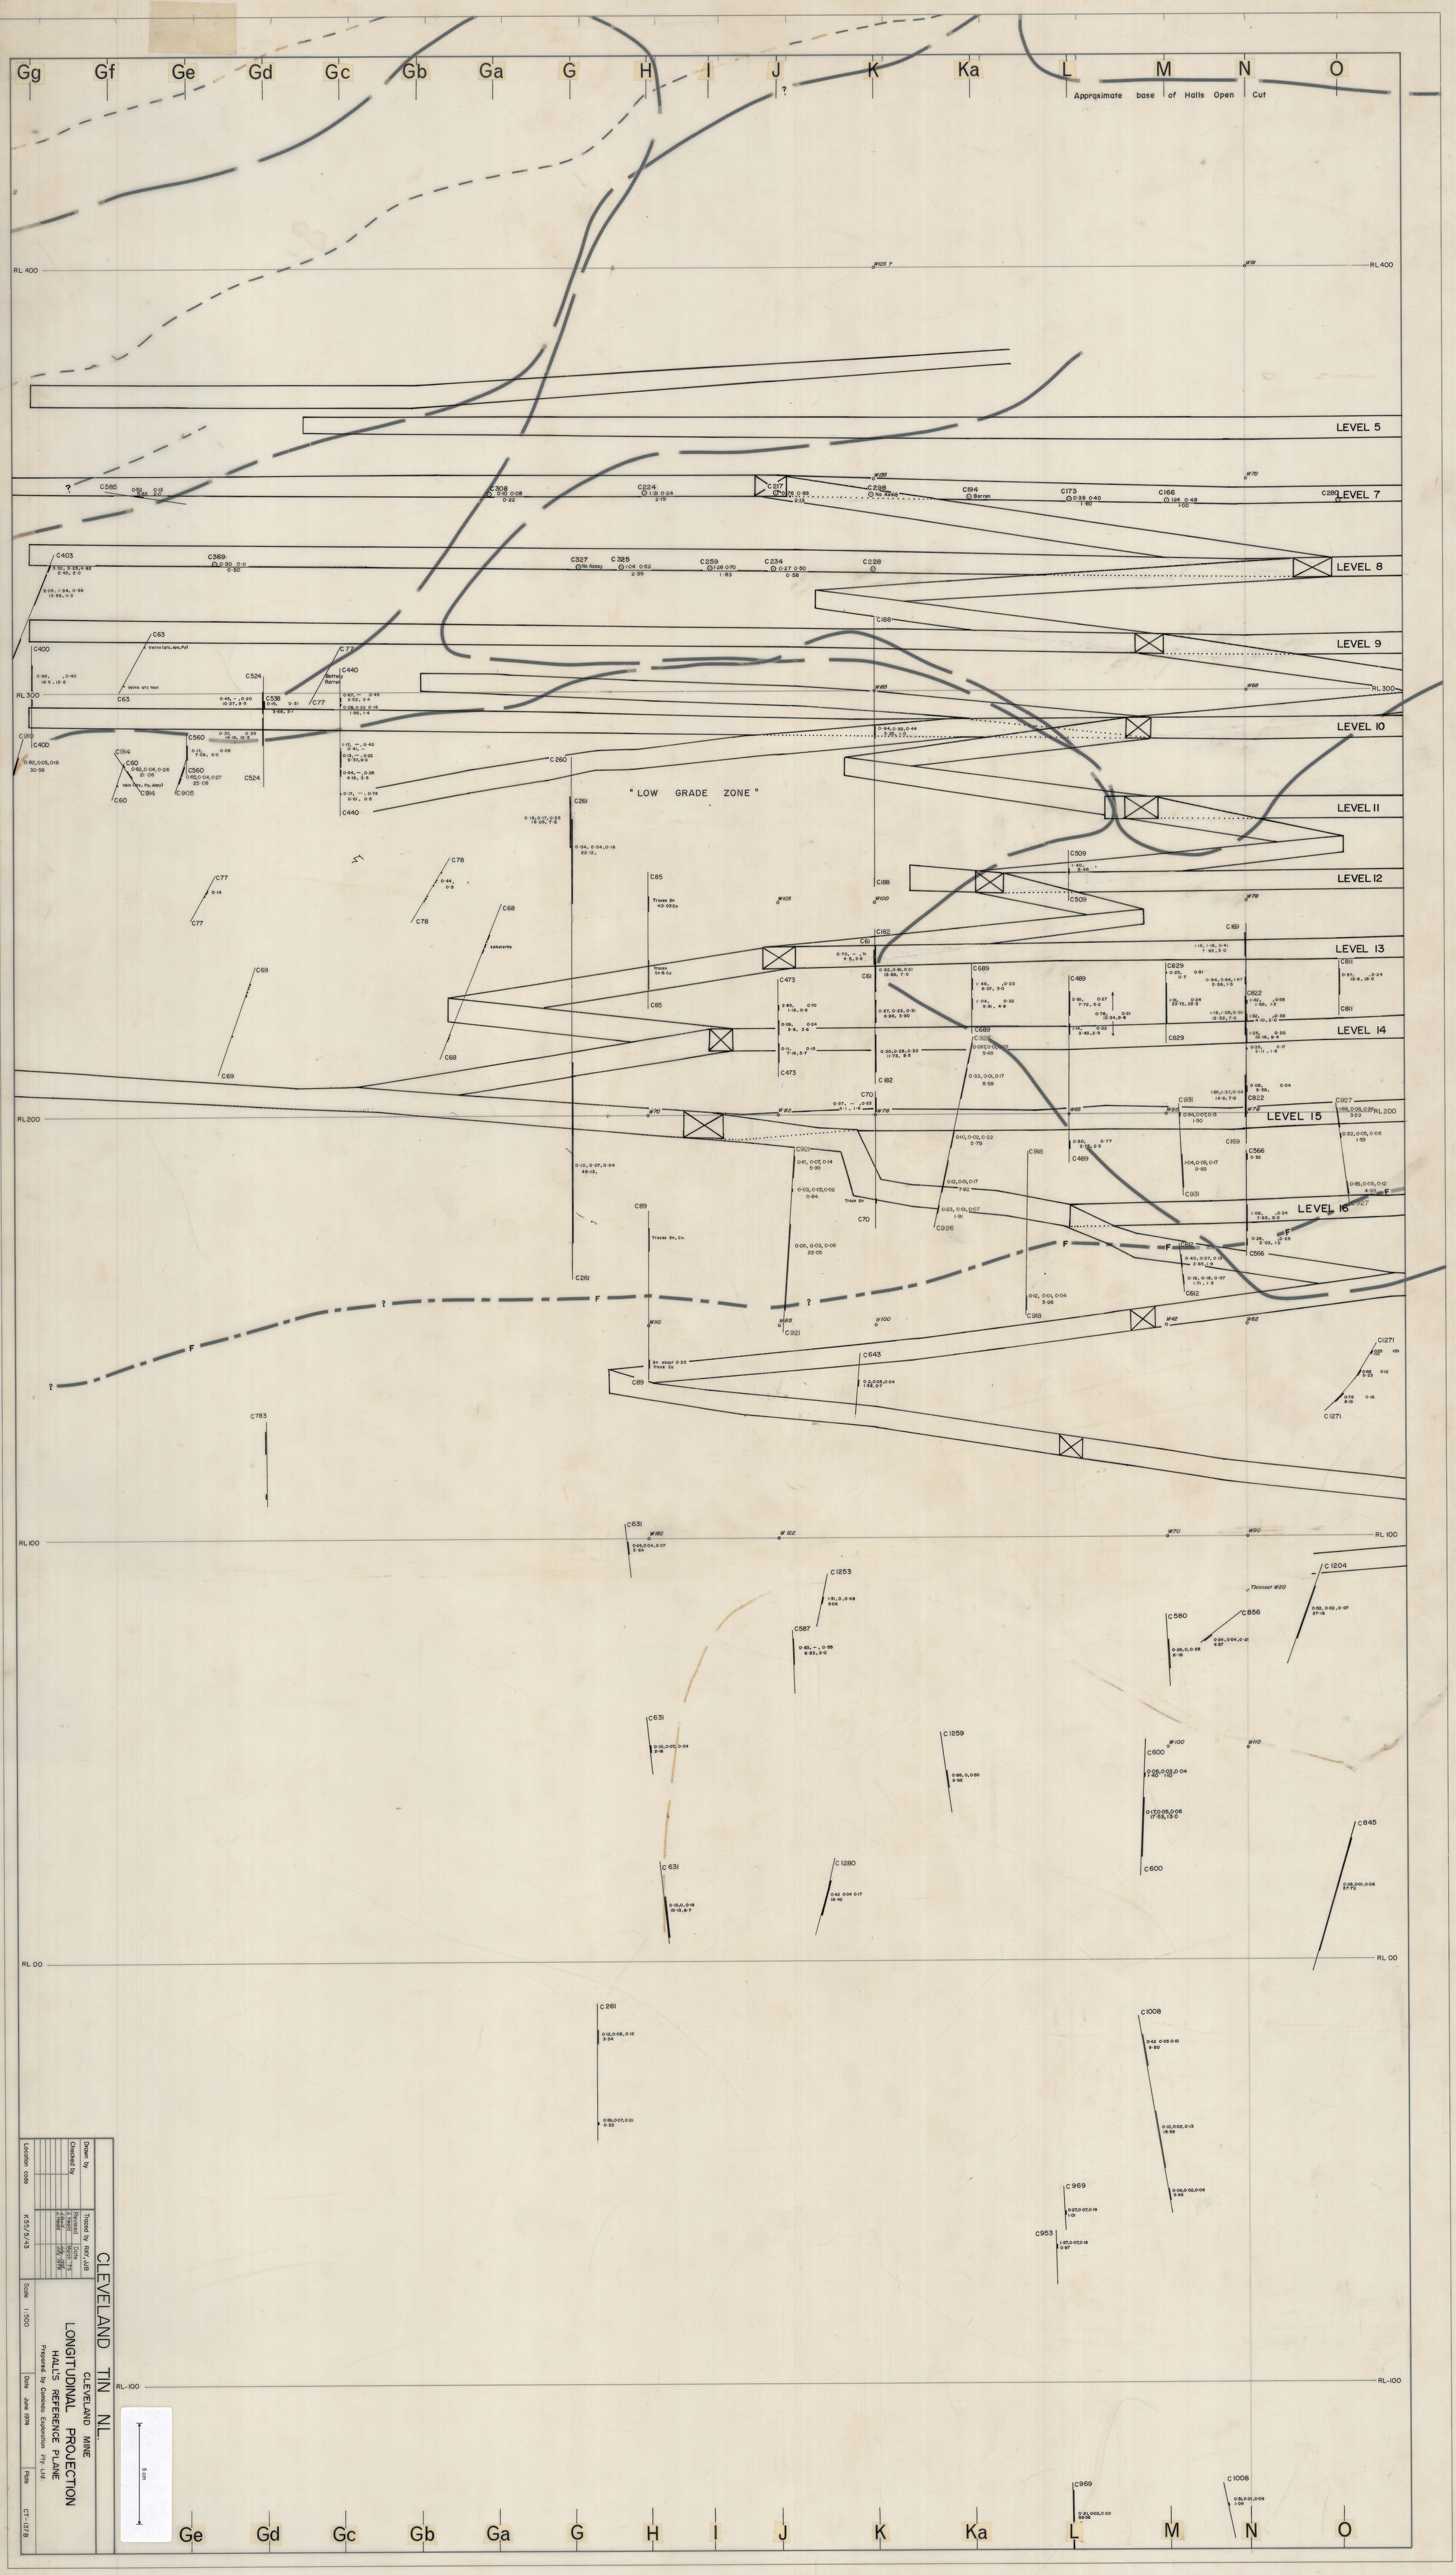
Gg
Gf
Ge
Gd
Gc
Gb
Ga
G
H
I
J
K
Ka
L
M
N
O
Approximate base of Halls Open Cut
RL 400
LEVEL 5
LEVEL 7
LEVEL 8
LEVEL 9
RL 300
LEVEL 10
LEVEL 11
LEVEL 12
LEVEL 13
LEVEL 14
RL 200
LEVEL 15
LEVEL 16
"LOW GRADE ZONE"
RL 100
RL 00
RL-100
CLEVELAND TIN N.L.
CLEVELAND MINE
LONGITUDINAL PROJECTION
HALL'S REFERENCE PLANE
Prepared by Cominco Exploration Pty. Ltd.
Drawn by
Traced by RKY, JJB
Checked by
Revised
Location code K55/5/43
Scale 1:500
Date June 1974
Plate CT-137B

0216_671