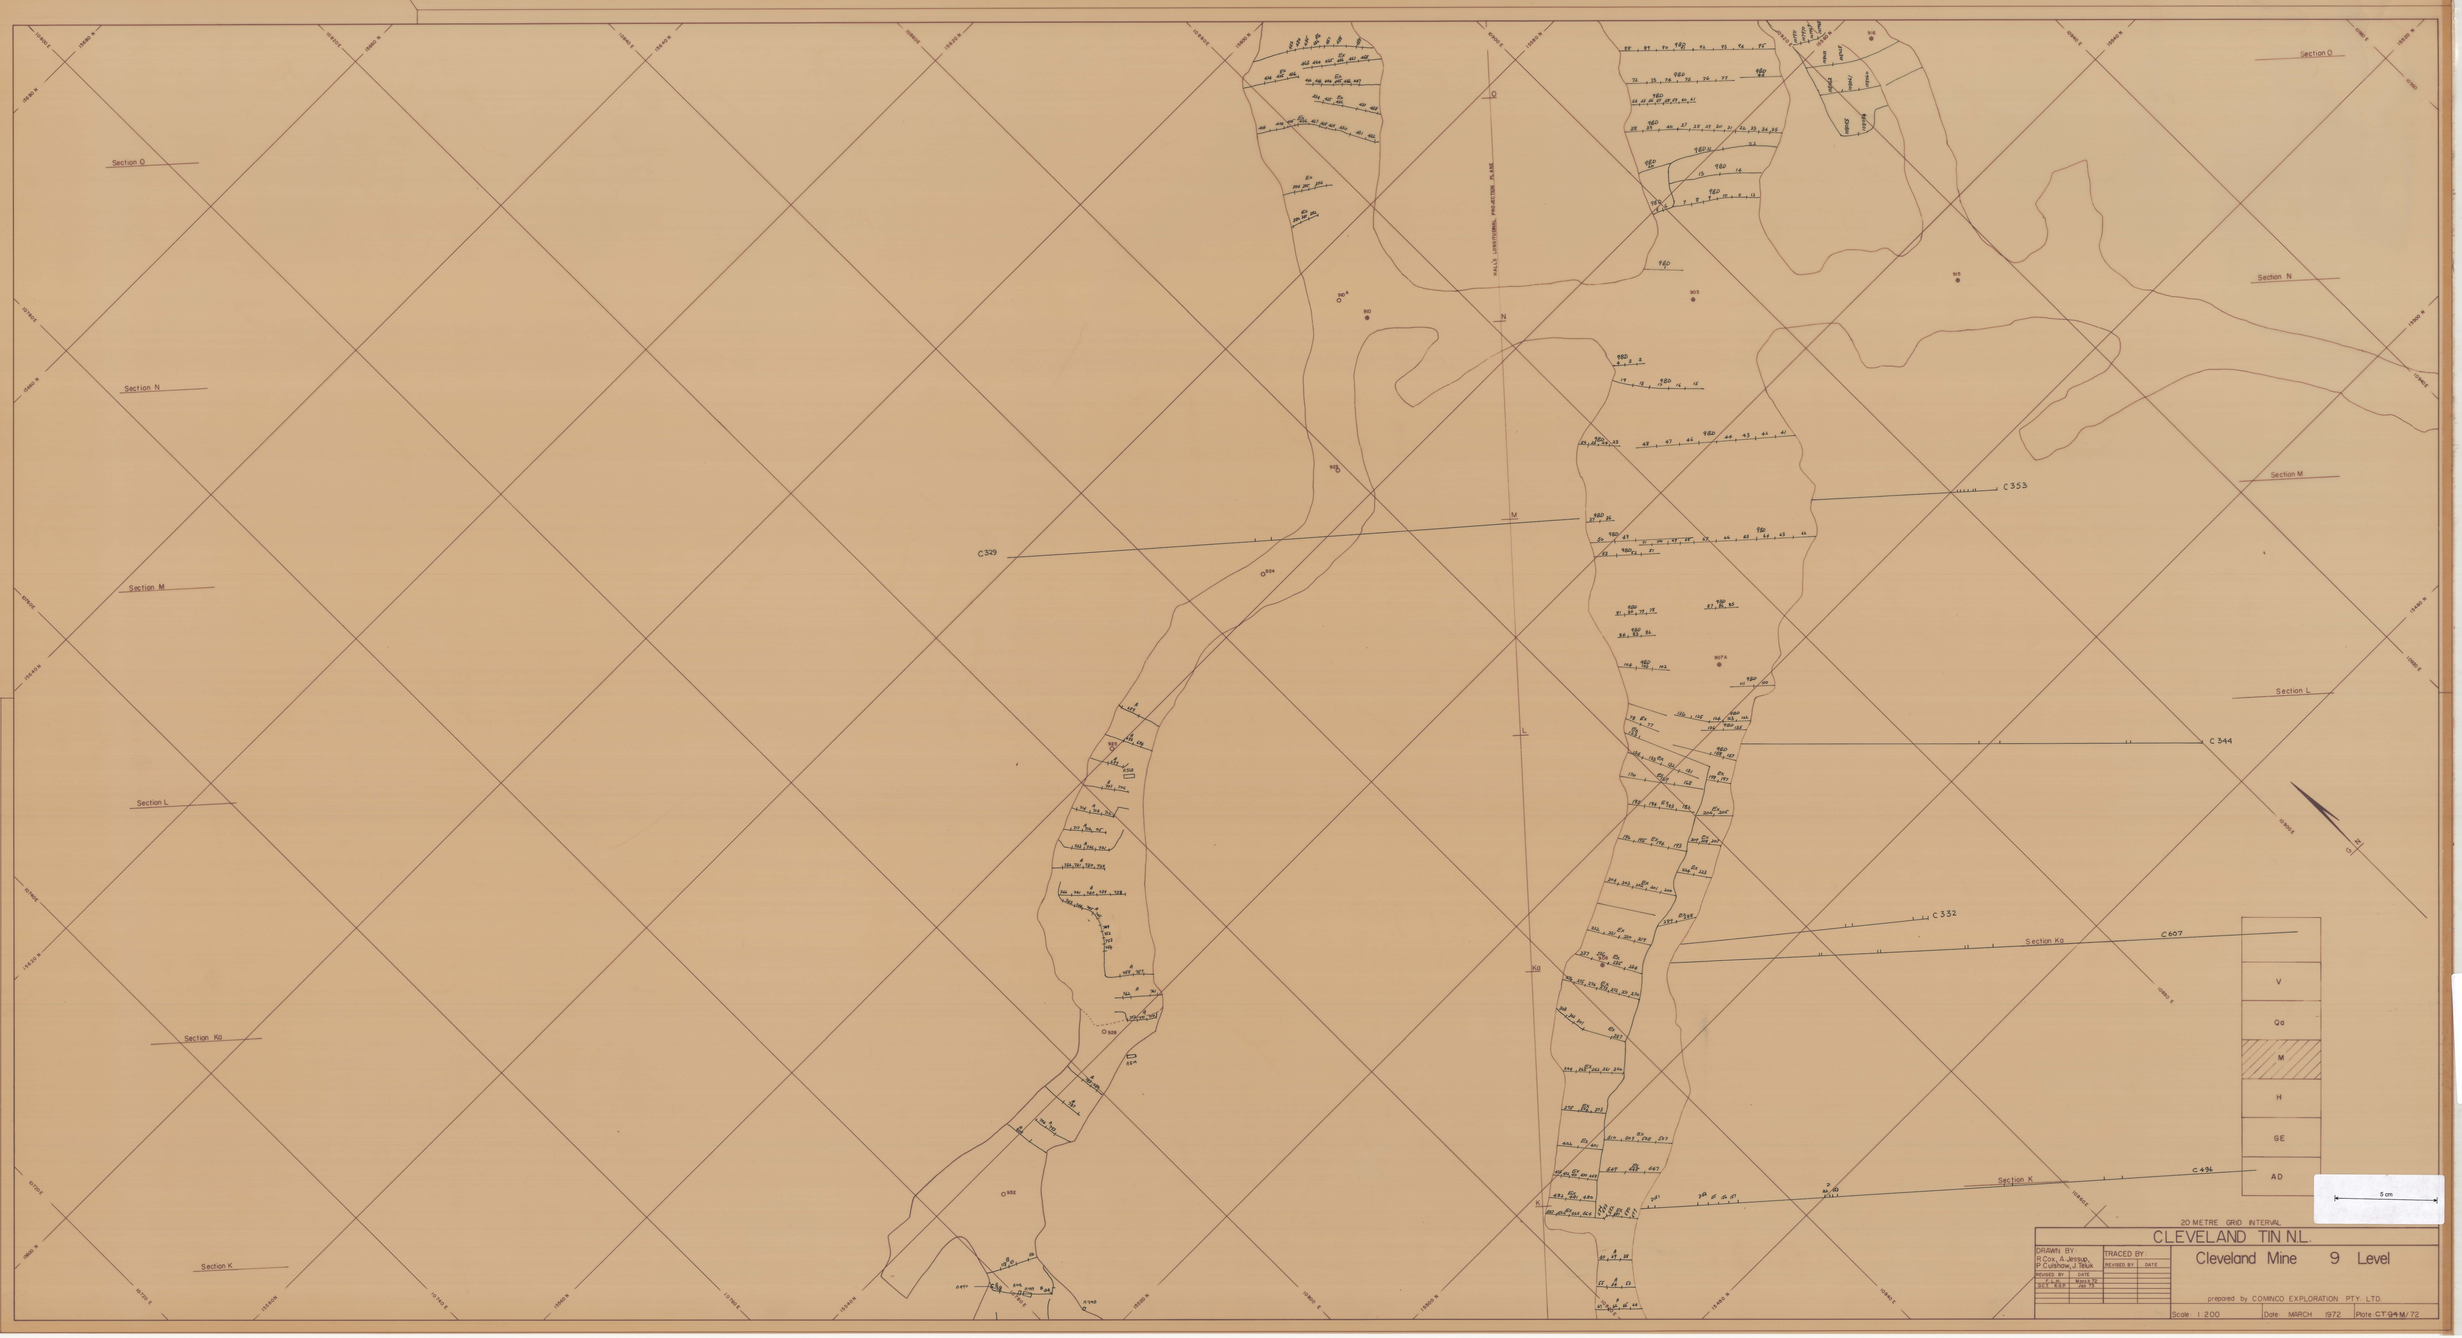

Section O
Section N
Section M
Section L
Section Kg
Section K
C329
C353
C344
C332
C607
C436
MAG'S LONGITUDINAL PROJECTION PLANE
V
Qa
M
H
GE
AD
5 cm
20 METRE GRID INTERVAL
CLEVELAND TIN N.L.
Cleveland Mine 9 Level
prepared by COMINCO EXPLORATION PTY. LTD.
DRAWN BY: R.Cox, A.Jessup, P.Cushnow, J.Tatlik
TRACED BY:
REVISED BY DATE
Scale 1:200
Date: MARCH 1972
Plate CT 94 M/72

2216.825