218-81

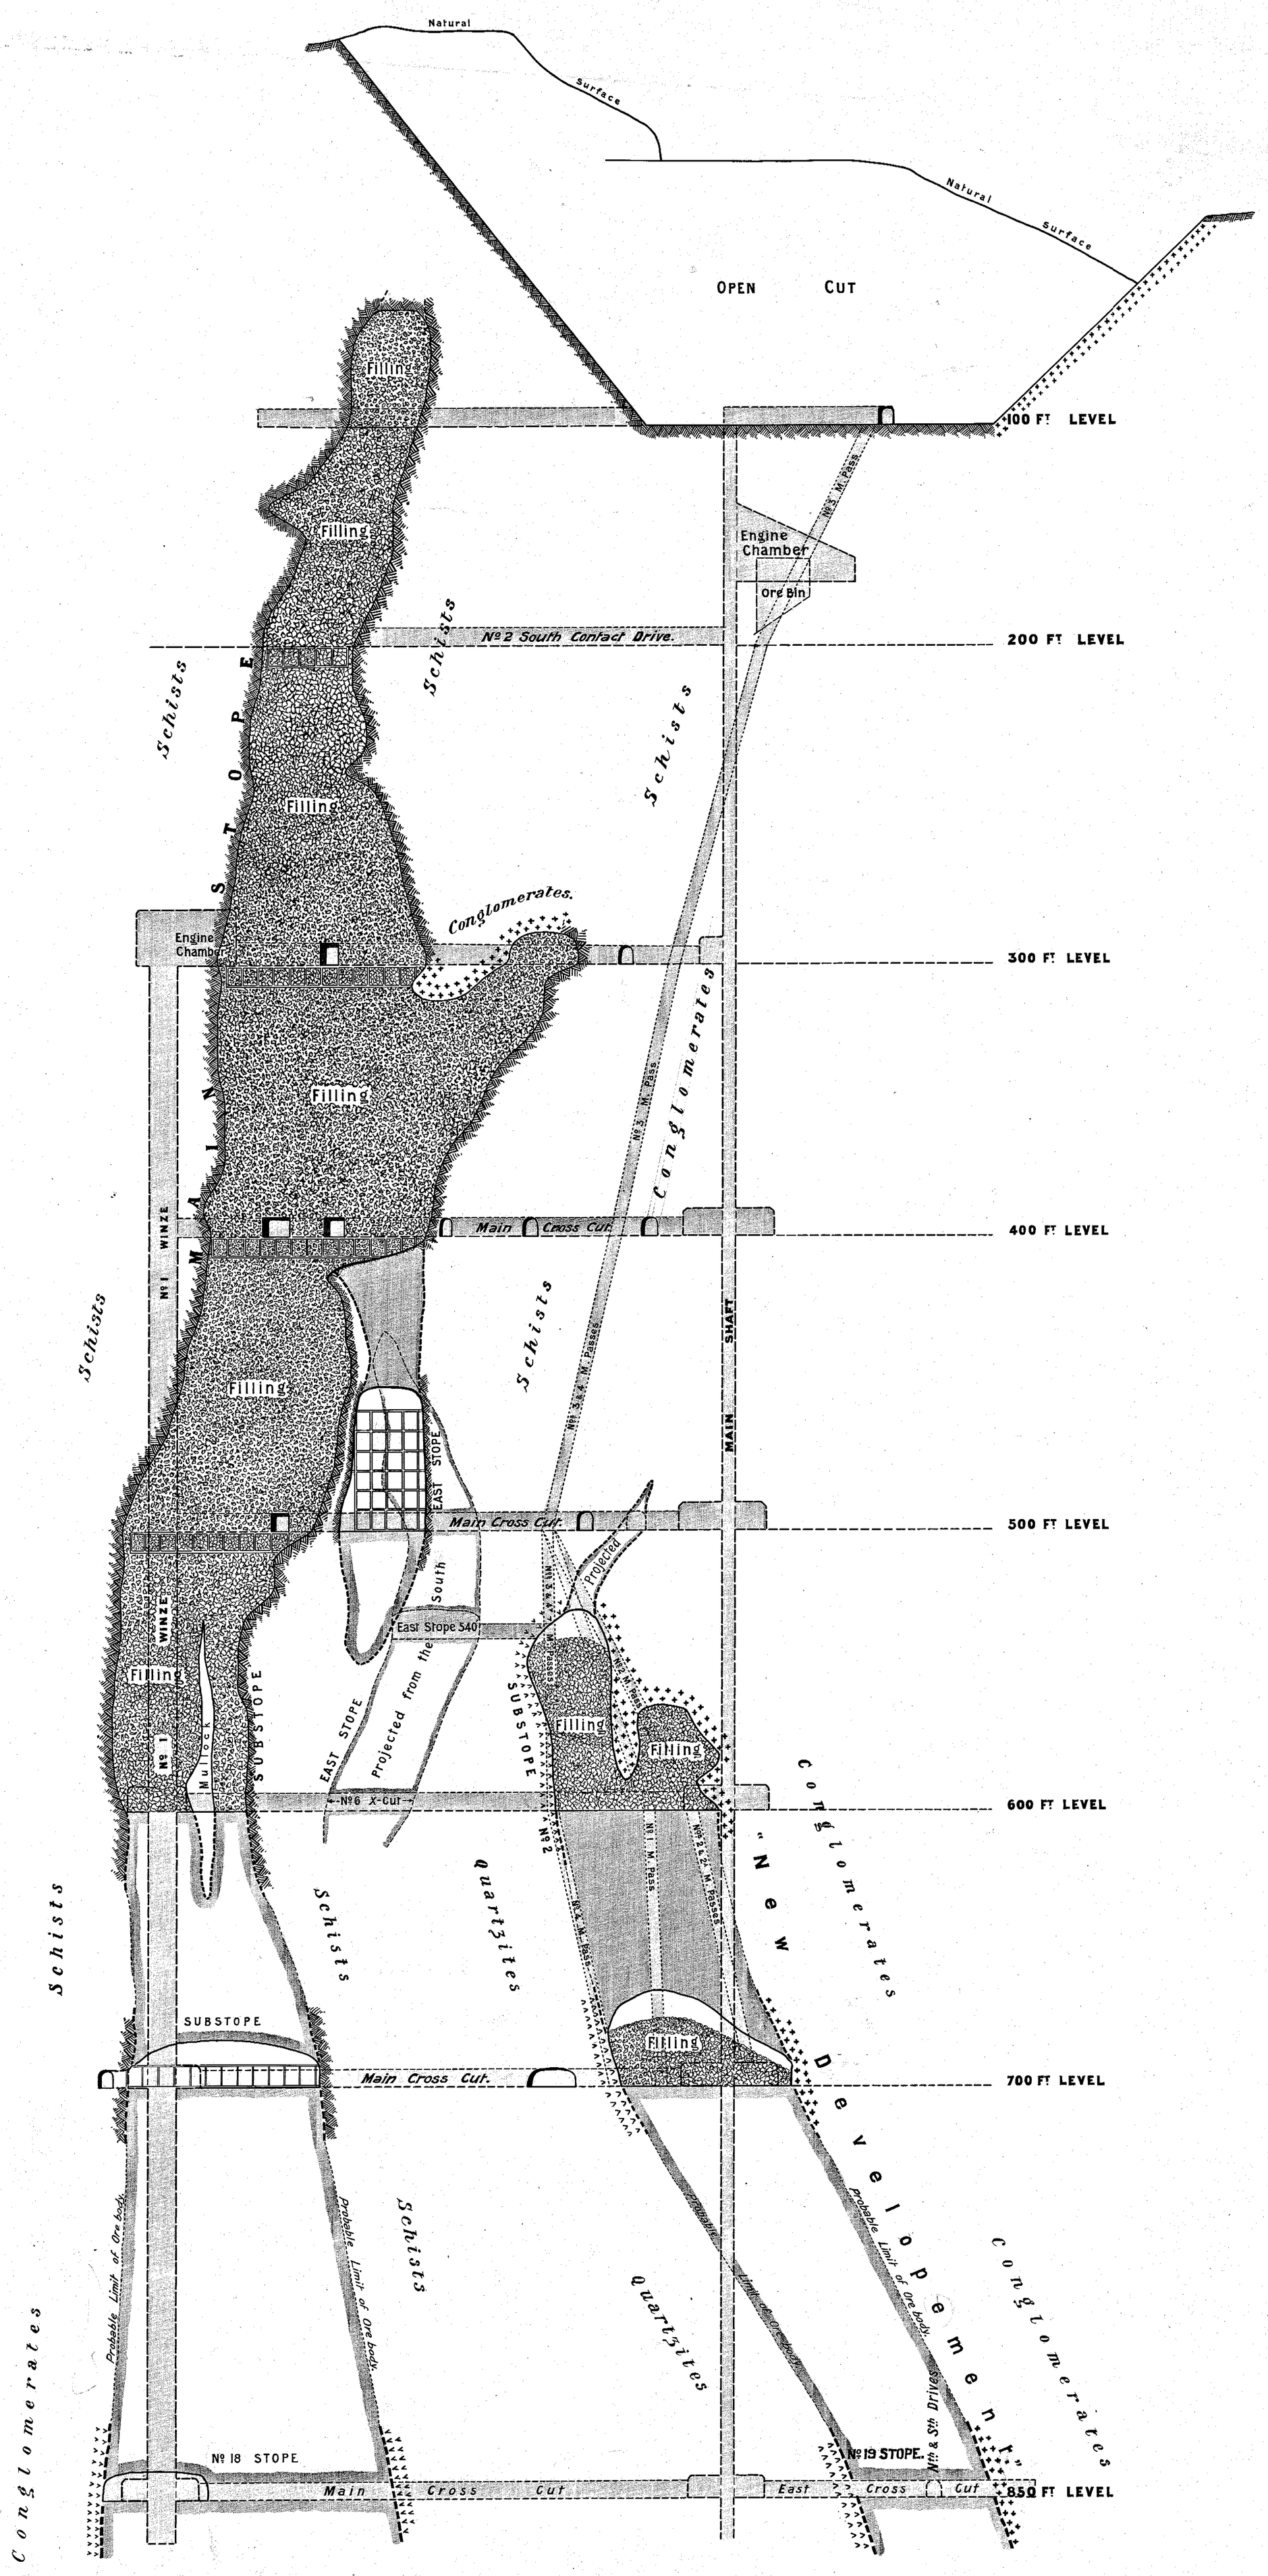

The Mount Lyell Mining & Railway Co., Ltd.

Mine Department.

NORTH LYELL MINE.

SECTION ON LINE B-B, LOOKING NORTH.

SCALE, 1" = 30'.

Gen.l Manager.. [illegible]

Eng.r in Charge.. [illegible] (Acting).

GOVERNMENT GEOLOGIST 14 APR 1937 LAUNCESTON