PLAN

of Surface and Underground Workings

West Comet Pros. Syn^d. N.L.

Pencil Work Traced from Other Plan.

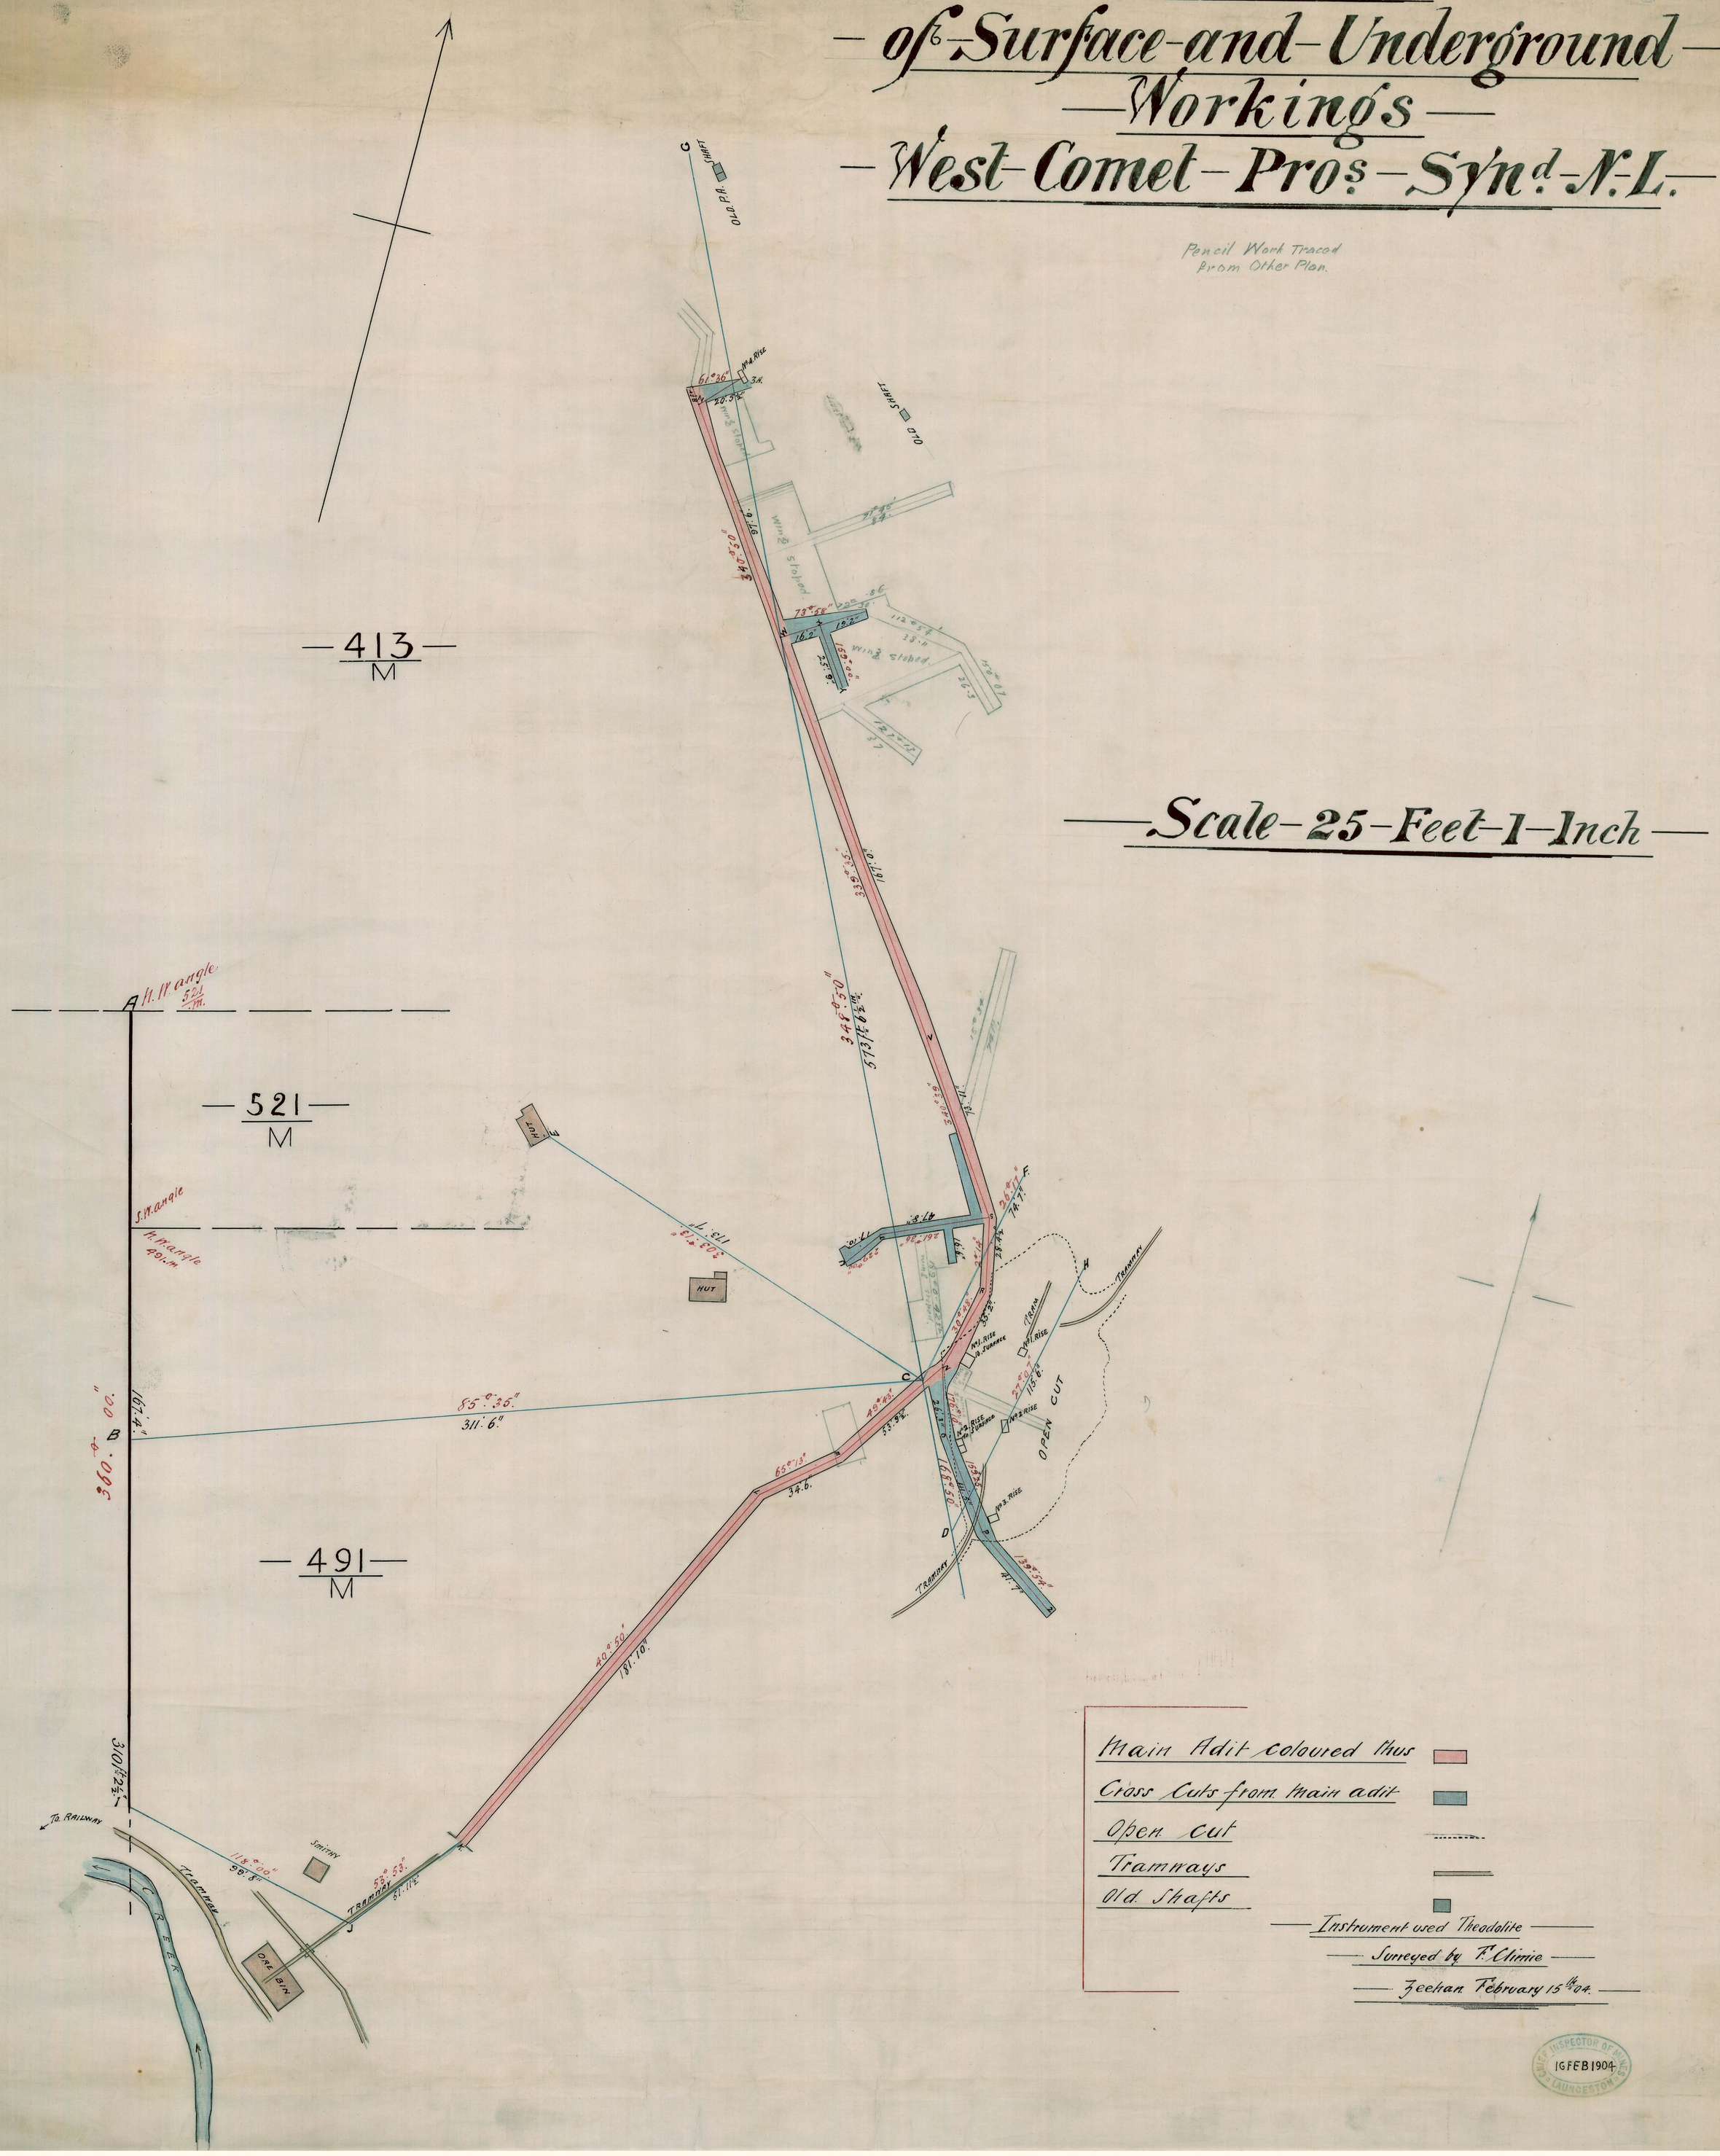

Chief Inspector of Mines Launceston 16 FEB 1904