THE ZEEHAN MONTANA LIM

PROJECTION ON LINE X Y THROUGH SHAFT
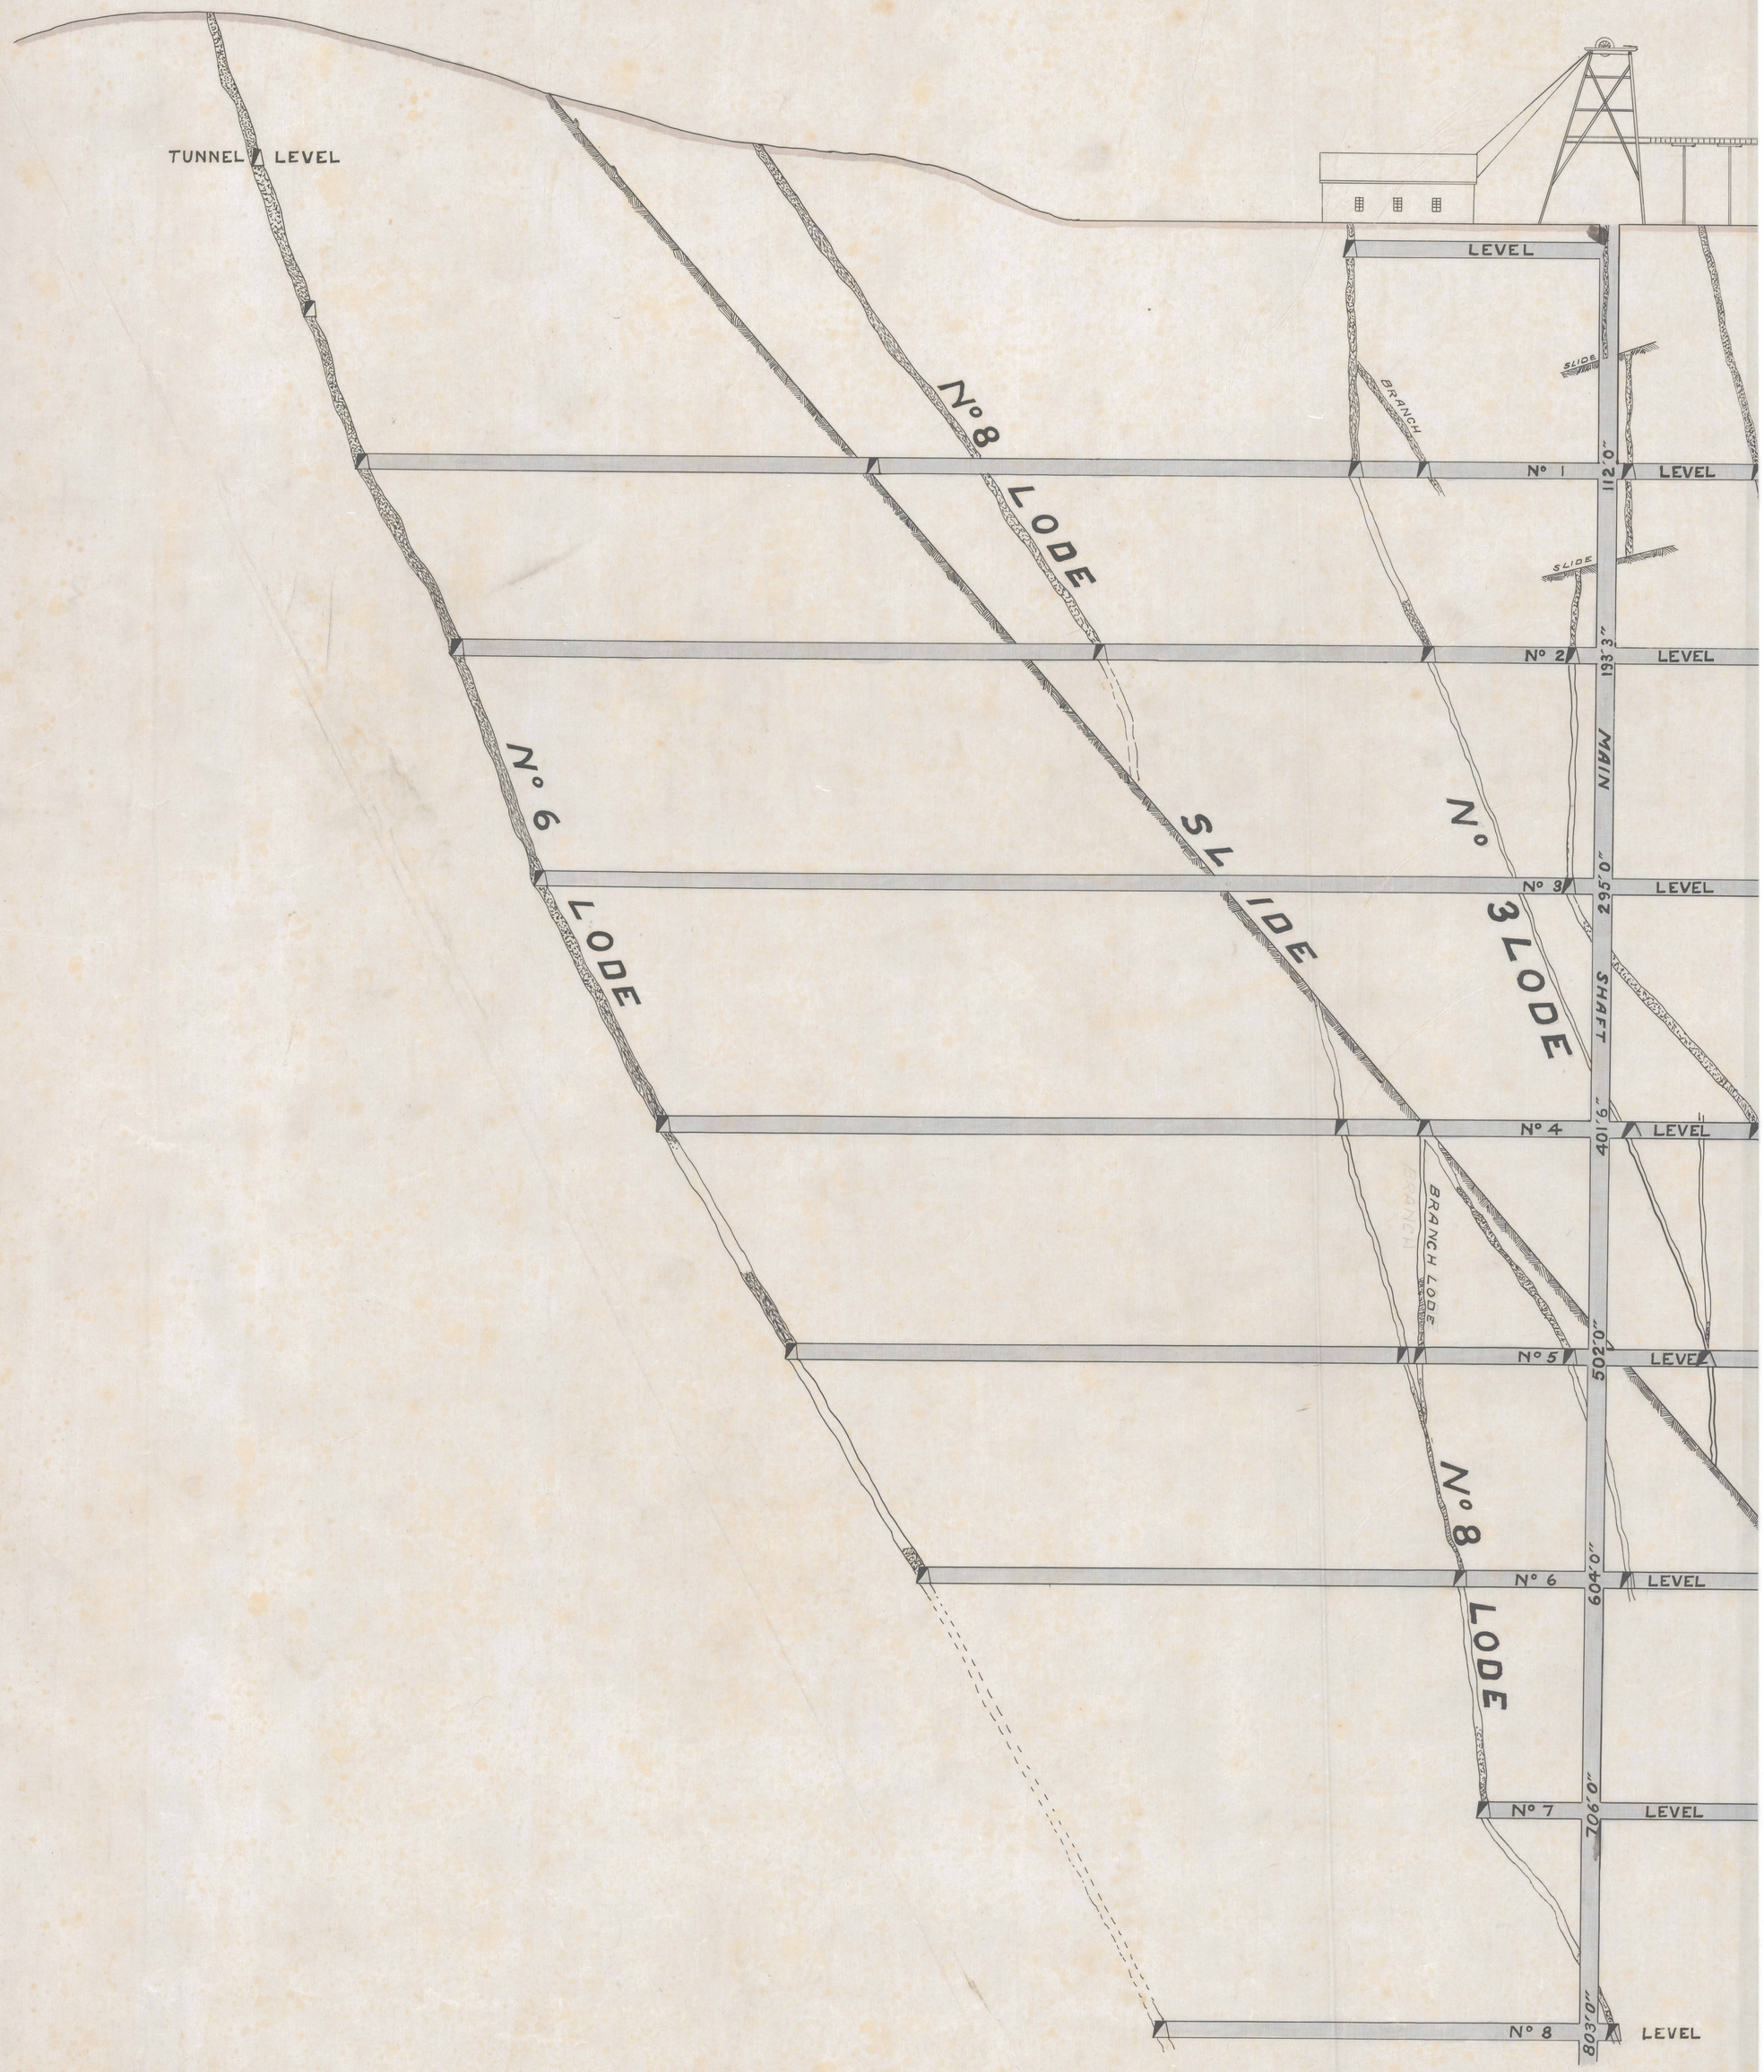
SCALE