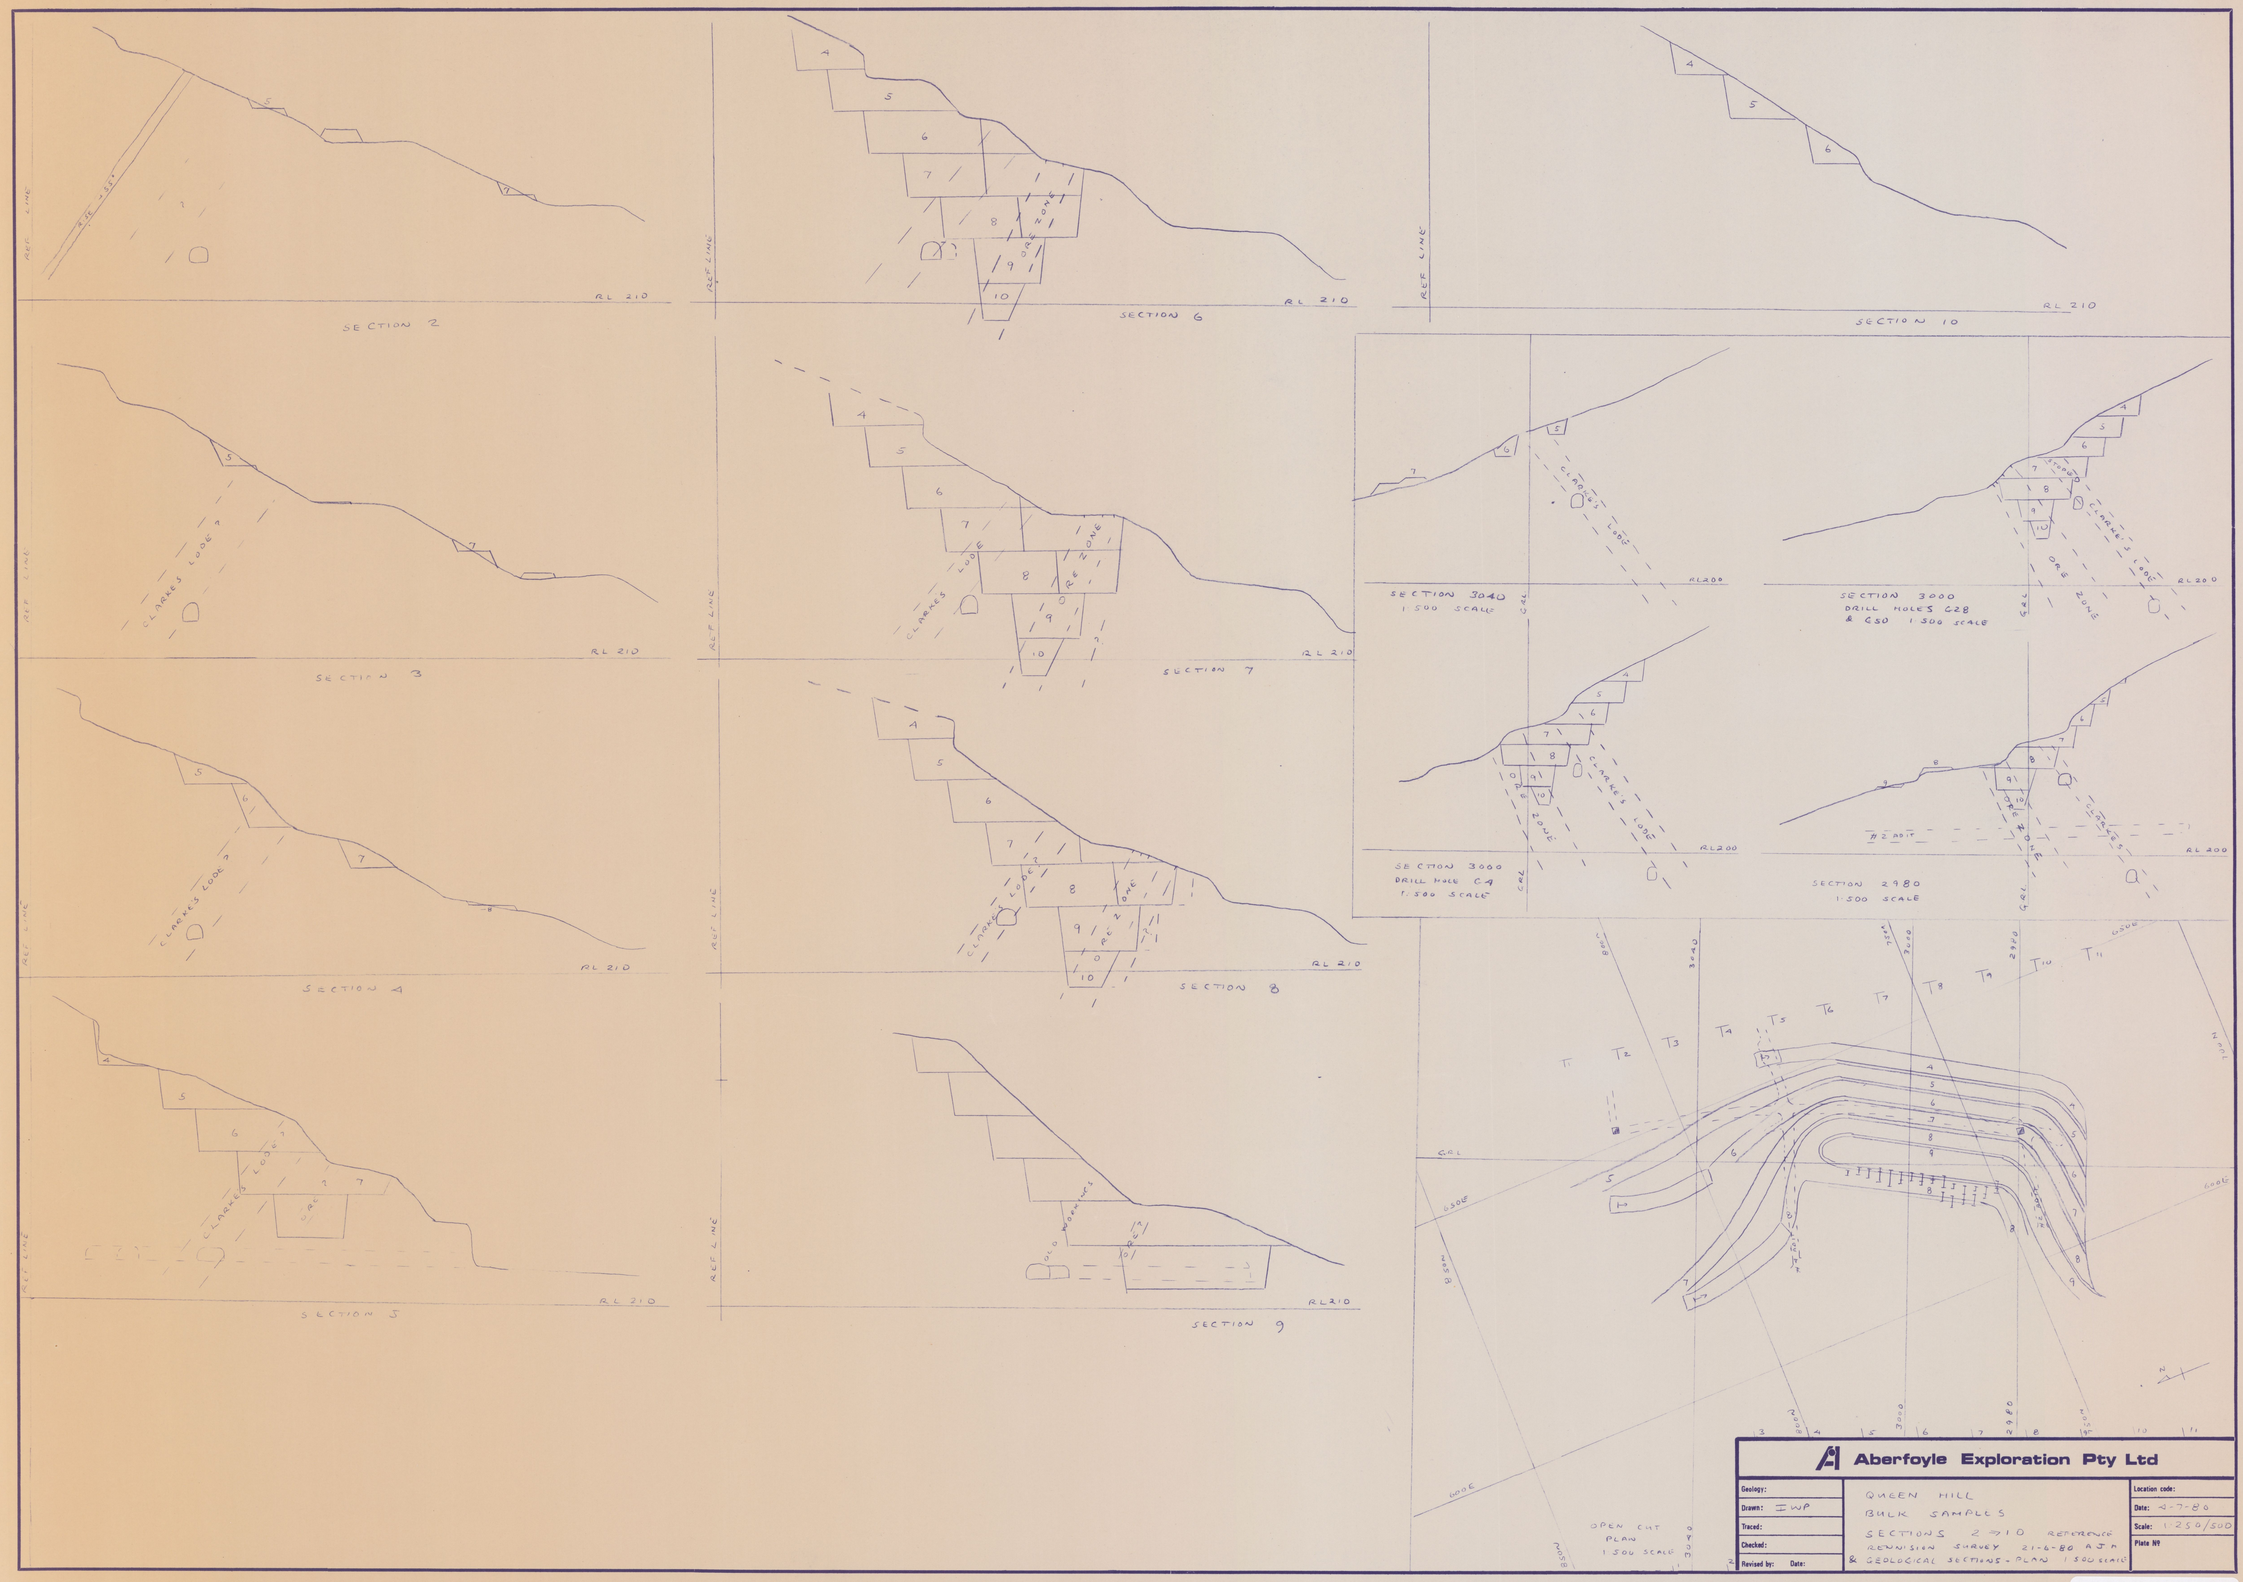
SECTION 2
SECTION 6
SECTION 10
SECTION 3
SECTION 7
SECTION 4
SECTION 8
SECTION 5
SECTION 9
SECTION 3040
1:500 SCALE
SECTION 3000
DRILL HOLES G28
& G50 1:500 SCALE
SECTION 3000
DRILL HOLE C4
1:500 SCALE
SECTION 2980
1:500 SCALE
OPEN CUT
PLAN
1:500 SCALE
CLARKES LODE
ORE ZONE
RL 210
RL 200
REF LINE
Aberfoyle Exploration Pty Ltd
Geology:
Drawn: I.W.P
Traced:
Checked:
Revised by: Date:
QUEEN HILL
BULK SAMPLES
SECTIONS 2 & 10 REFERENCE
RENNISON SURVEY 21-6-80 A.J.A
& GEOLOGICAL SECTIONS - PLAN 1:500 SCALE
Location code:
Date: 4-7-80
Scale: 1:250/500
Plate No

0369-009