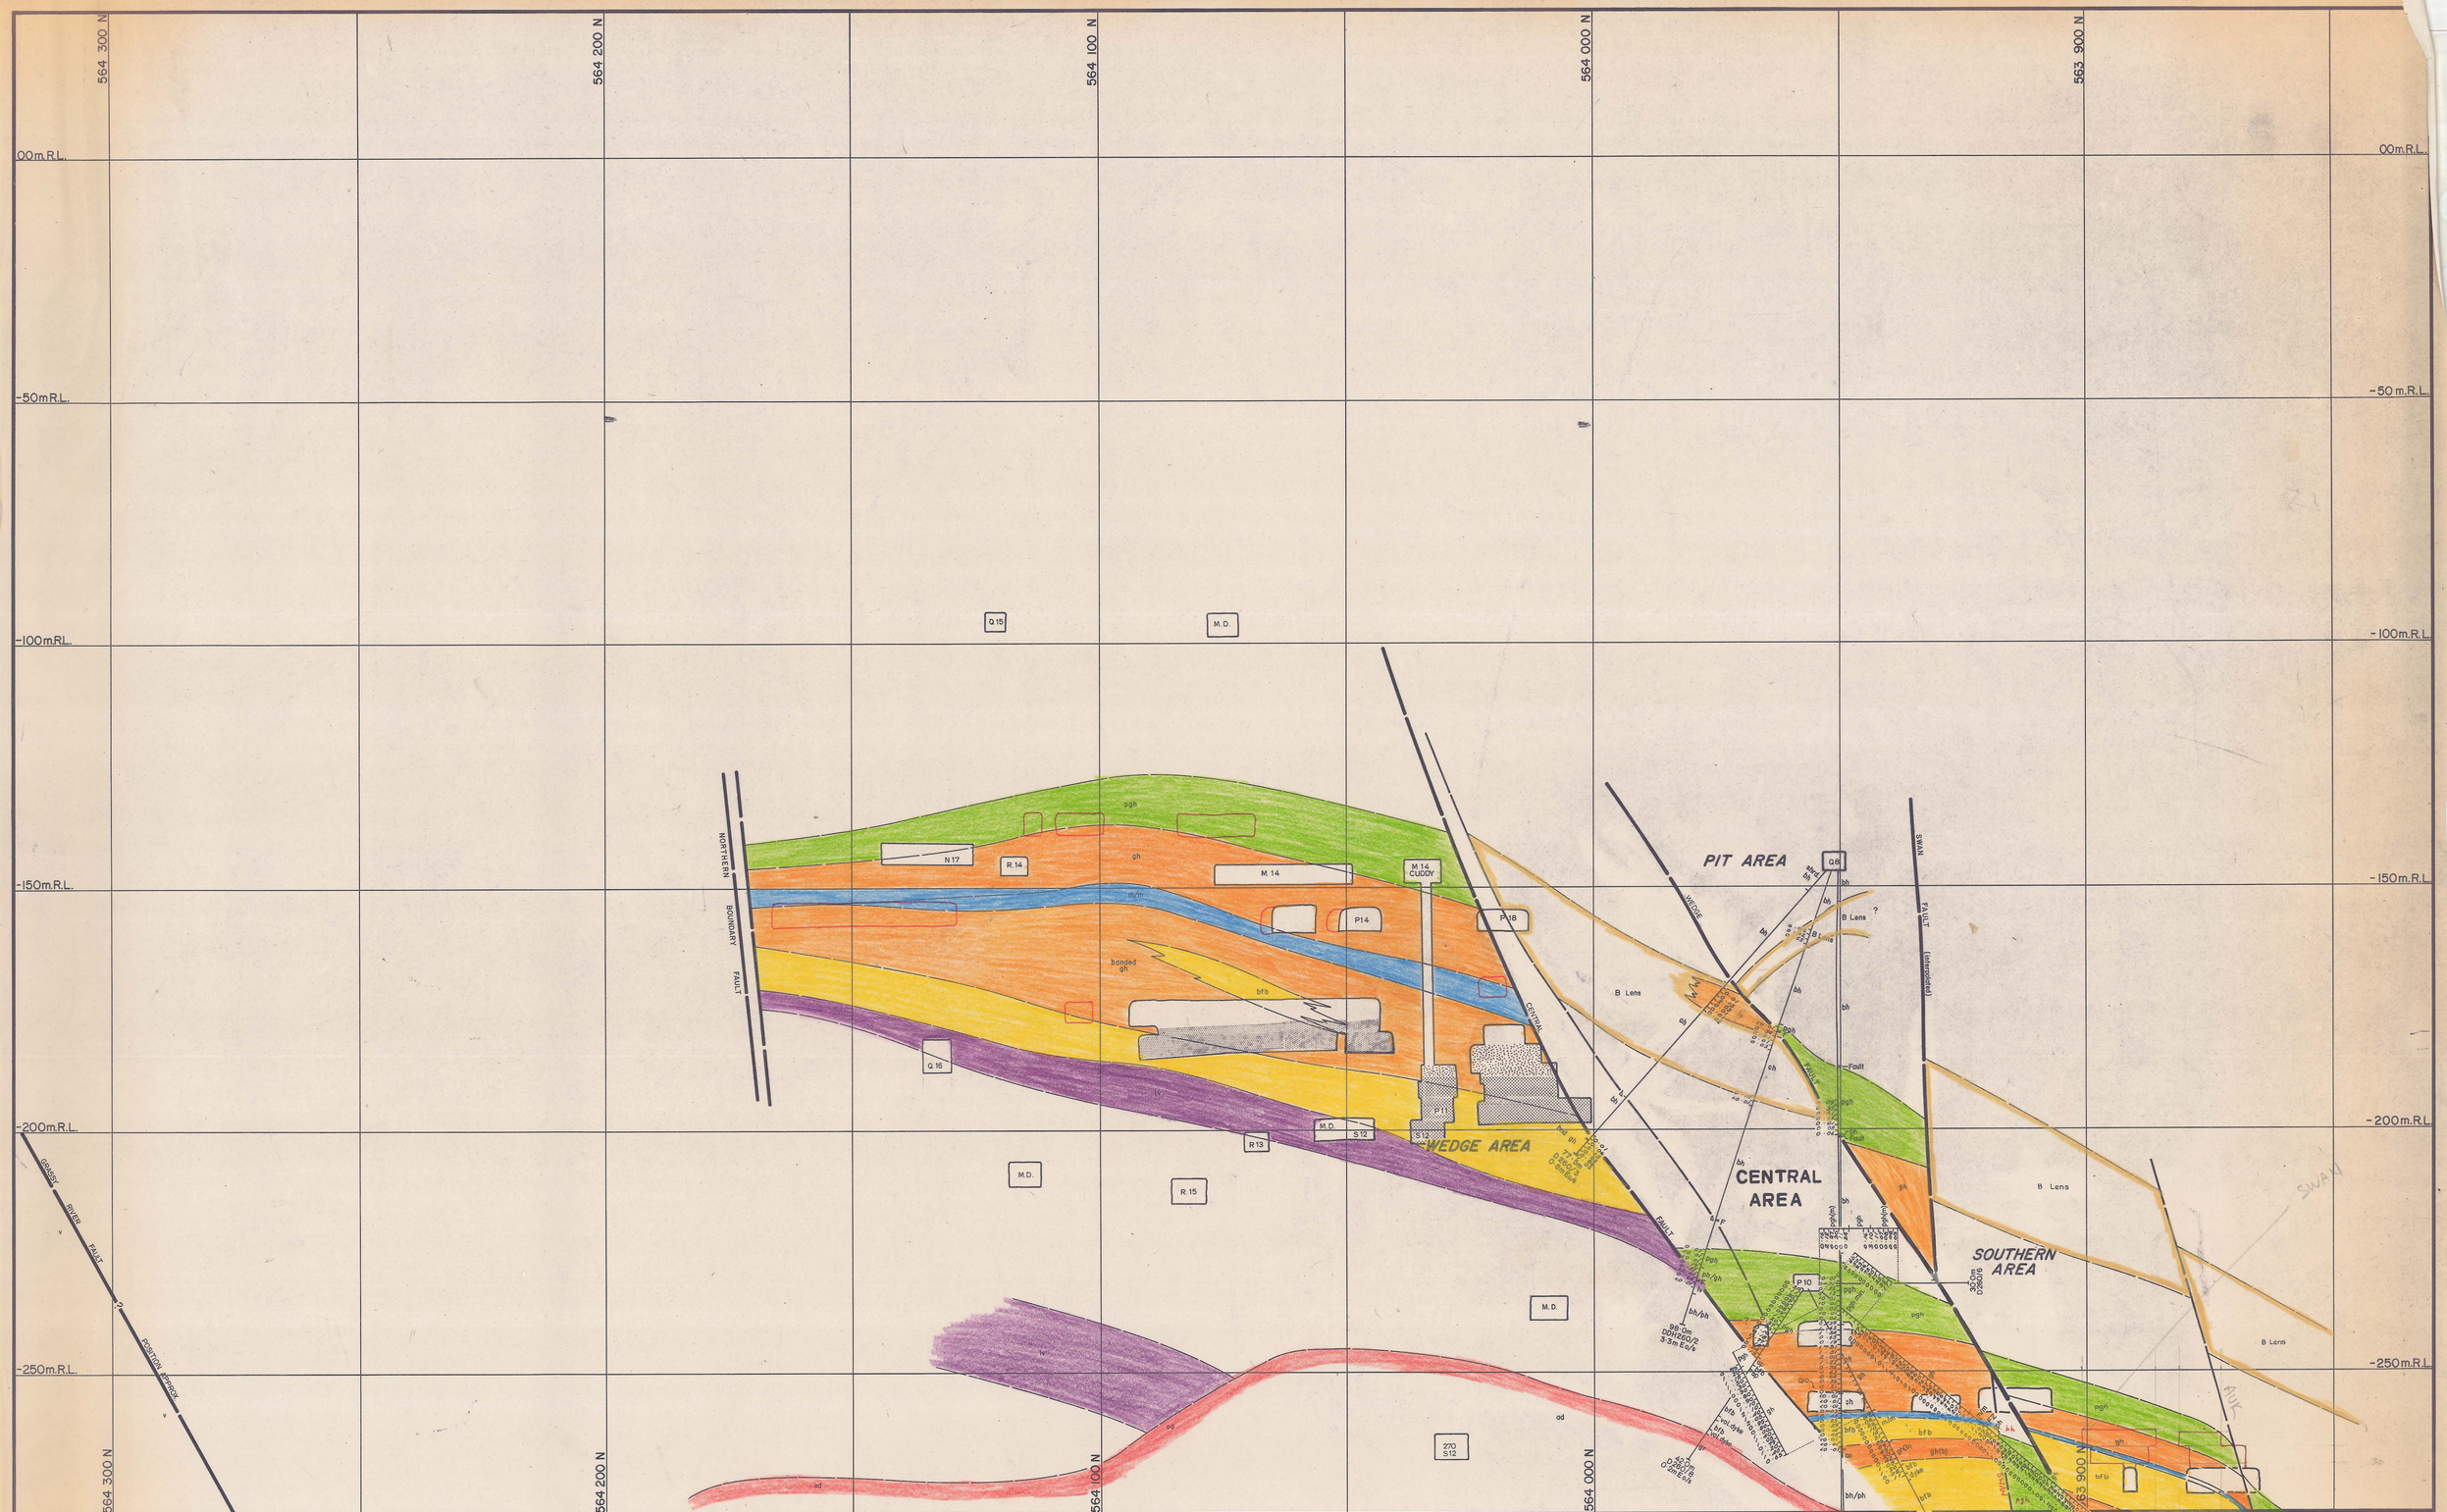

Legend:

- v — Upper metavolcanics
- ph/bh — Banded hornfels
- ch — Marble
- bh — Biotite hornfels
- pgh — Pyroxene garnet hornfels
- gh — Garnet hornfels
- bh/ph, ch/gh — Banded footwall beds
- bph — Biotite pyroxene hornfels
- lv — Lower metavolcanics
- q — Quartzite
- ap — Aplite
- 60 — Strike and dip
- 55 — Joint, inclined
- Joint, vertical
- Fault
- Degree of uncertainty in Fault position
- Direction of bedding with respect to core axis

RQD Rock Quality Designator

J/M Joints per Metre of recovered core

RQD %:
>90 Minimum or no support
60-90 Intermediate support; rockbolts and one shotcrete application
<60 Maximum support
(after E. Miller; March, 1972)

0374_1139

0374_1139

6