0374_1222

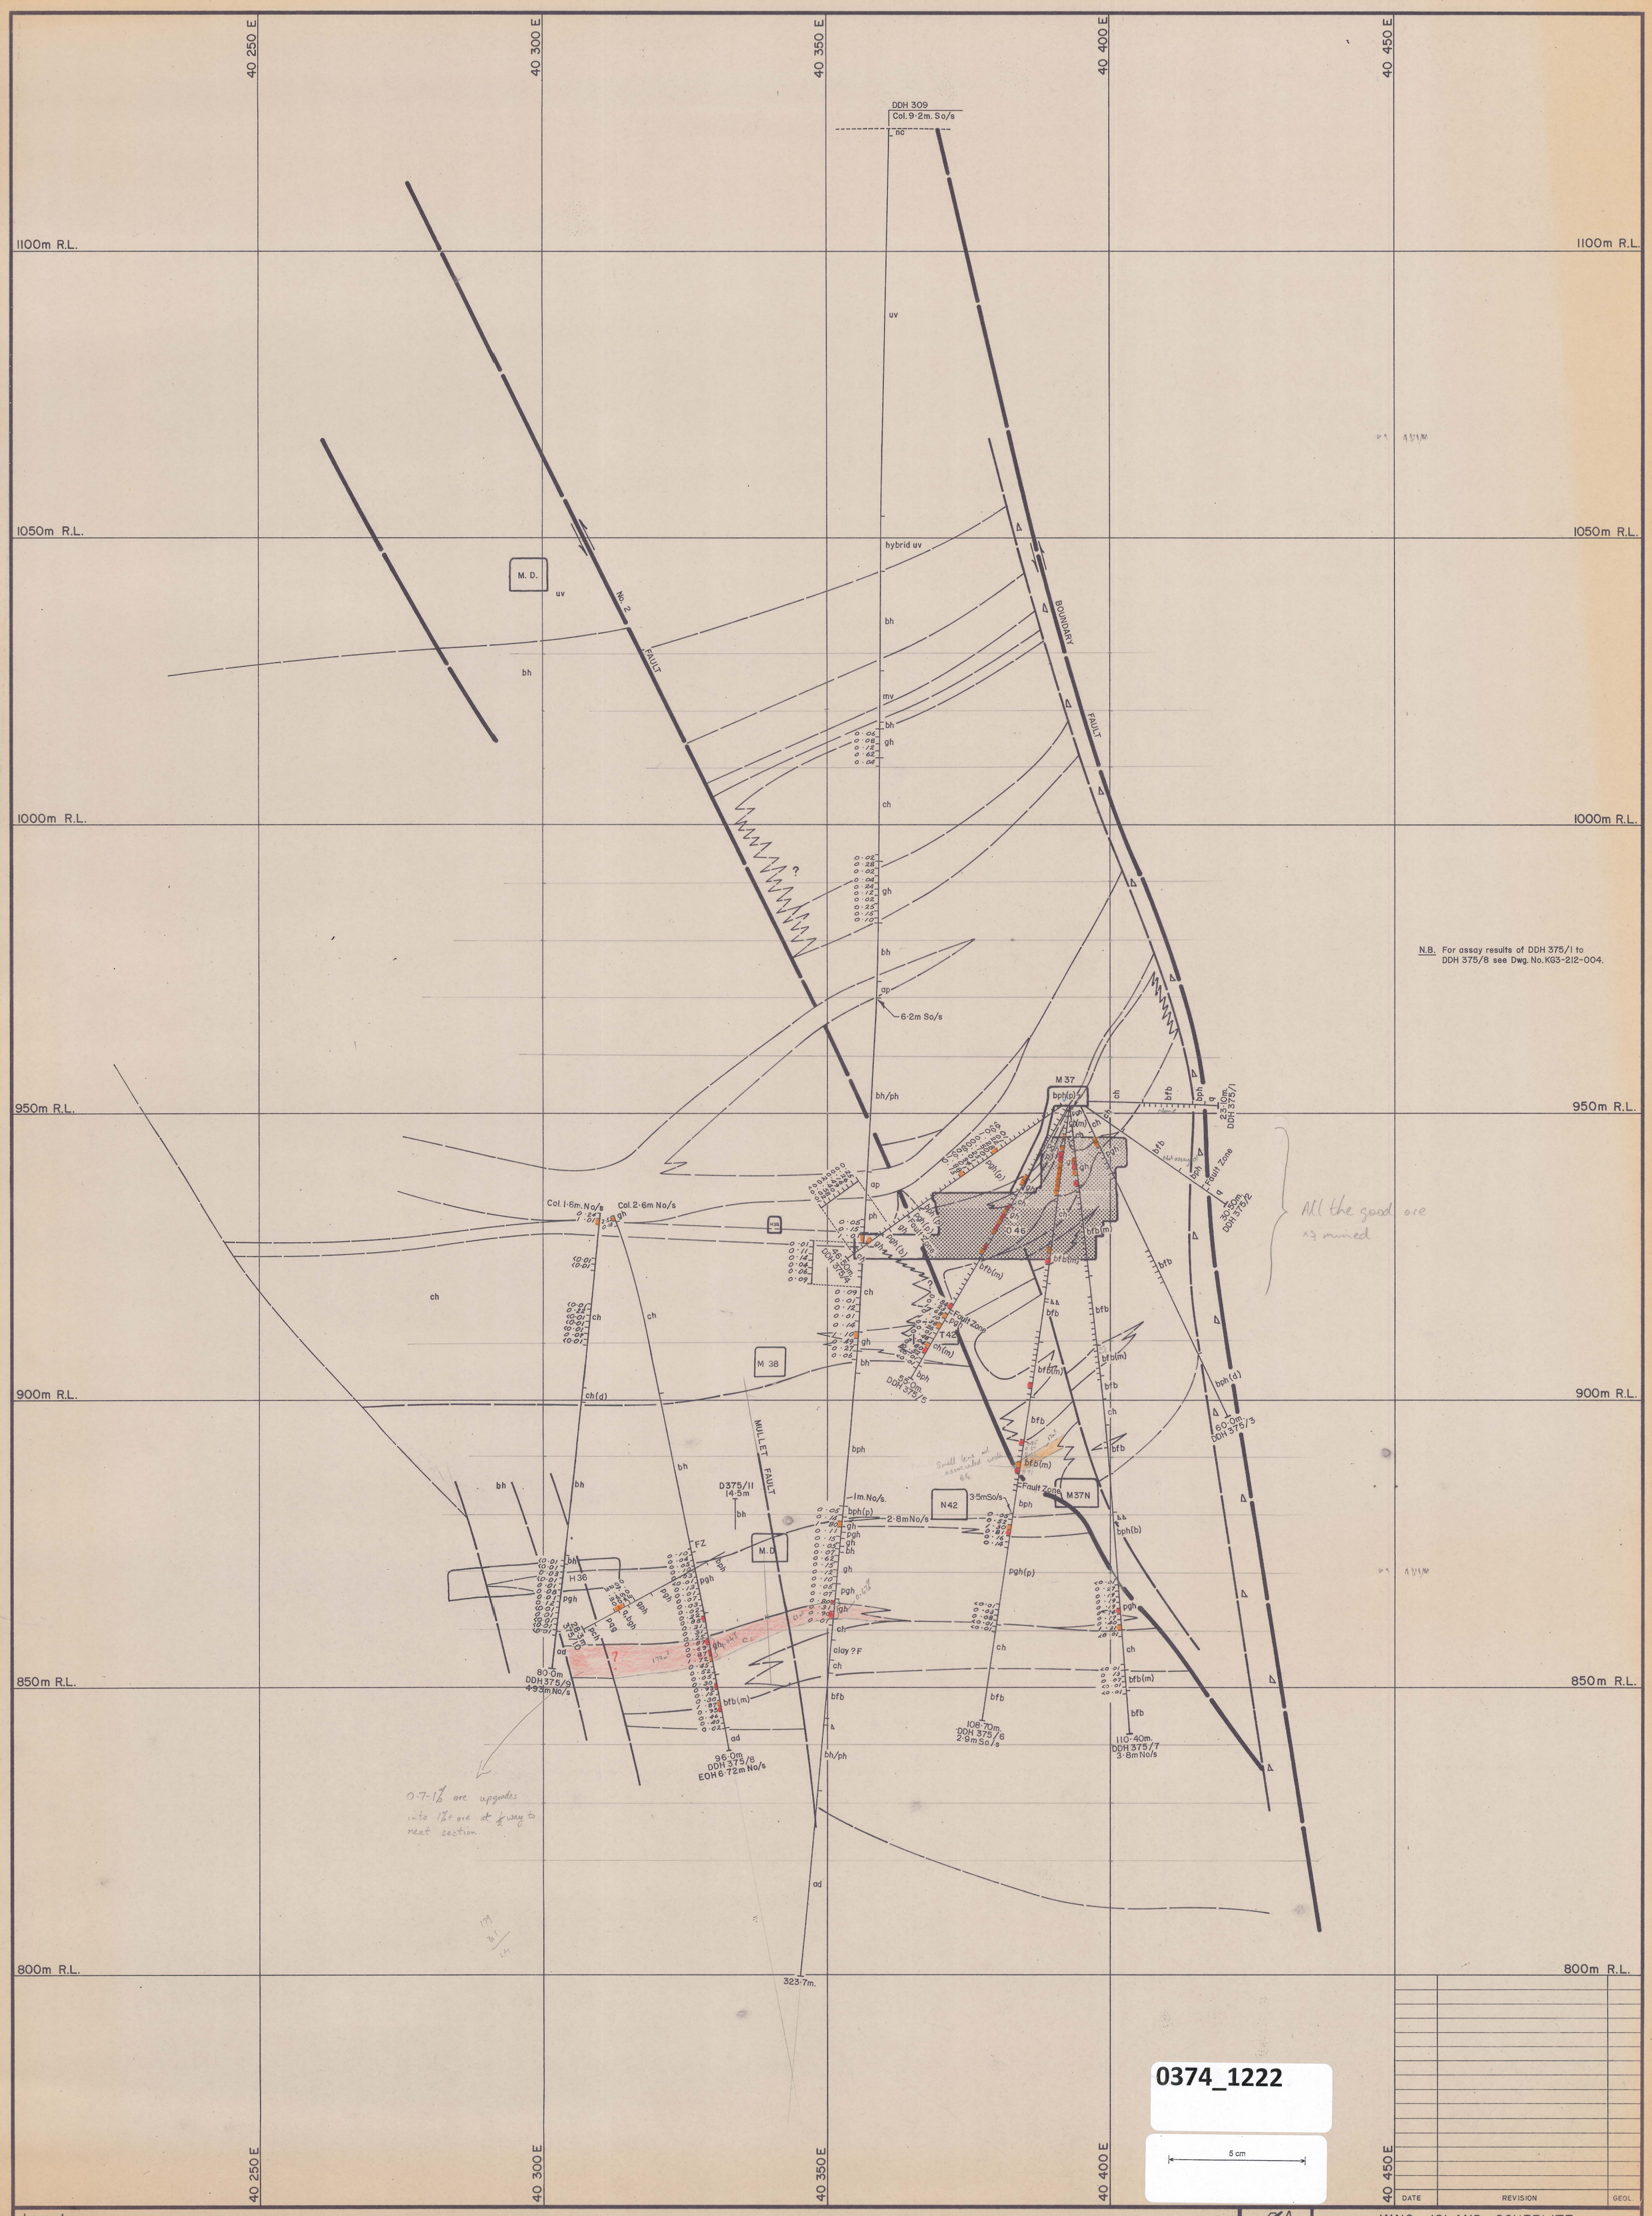

0374_1222

5 cm

DATE	REVISION	GEOL.

Legend:

uv	Upper metavolcanics	pgh	Pyroxene garnet hornfels	bph	Biotite pyroxene hornfels
bh	Biotite hornfels	pgh(m)	Mineralized pgh (>0·30% WO_3)	q	Quartzite
ph	Pyroxene hornfels	gh	Garnet skarn (>0·30% WO_3)	ad	Adamellite
ch	Marble	bfb	Banded footwall beds	ap	Aplite
mv	Middle metavolcanics	bfb(m)	Mineralized bfb (>0·30% WO_3)		

nc	No core recovered
(m)	Mineralized
(b)	Banded
(p)	Podded
(d)	Disturbed
ΔΔ	Breccia

Fault, showing relative movement

Degree of uncertainty in Fault position

0·97 / 1·25 / 0·71 — Assay results in % WO_3

Stope, showing area filled

DDH 123 / Col. 1·7m No/s — Indicates collar location as being 1·7 metres North of section.

2·1m So/s / E.O.H. — Indicates end of hole as being 2·1 metres South of section.

DATE: 28-2-82
GEOLOGIST: C.J.K.
DRAWN:
CHECKED:

KING ISLAND SCHEELITE

SCALE: 1:500

No. KG3-211-375

BOLD HEAD OREBODY
GEOLOGICAL CROSS SECTION
10 375 N