0374_1246

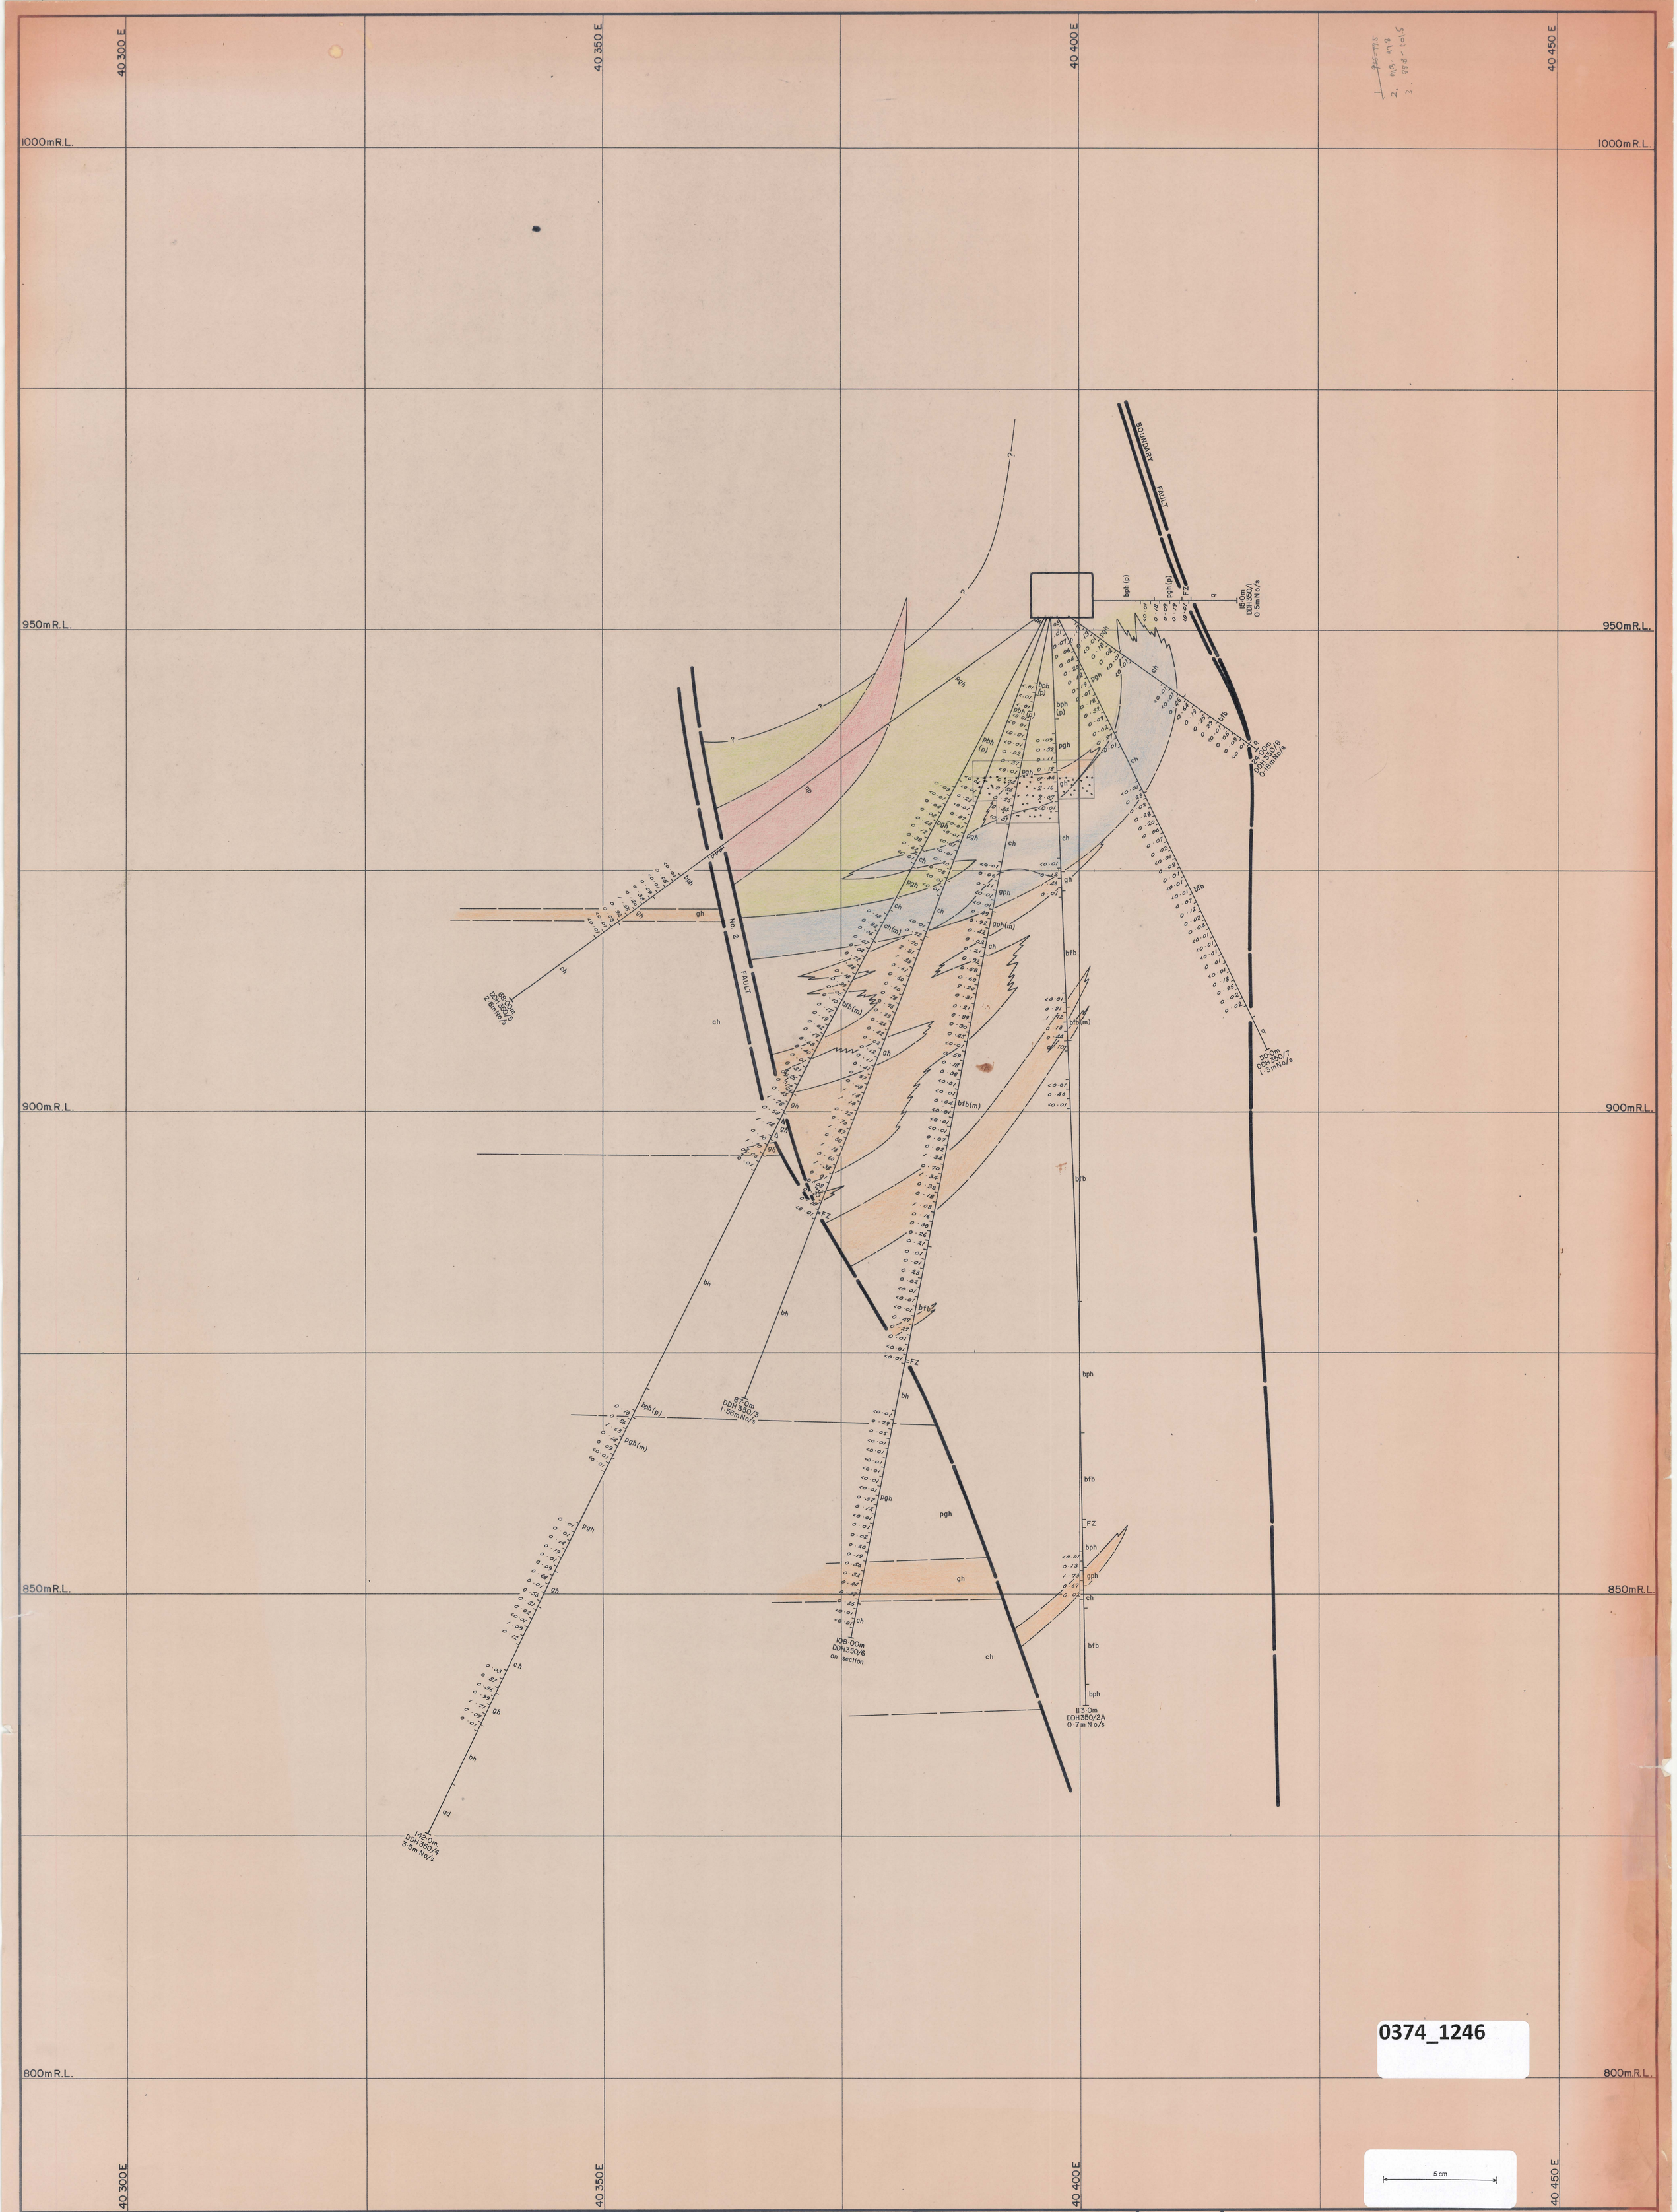

0374_1246

LEGEND:

uv	Upper metavolcanics	pgh	Pyroxene garnet hornfels	ad	Adamellite	60	Strike and dip
bh	Biotite hornfels	gh	Mineralized skarn (>0·25% WO_3)	ap	Aplite	55	Joint, inclined
ph	Pyroxene hornfels	gh	Unmineralized skarn (<0·25% WO_3)				Joint, vertical
ch	Marble	bh/ph ch/gh	Banded footwall beds				Fault
lv	Lower metavolcanics	q	Quartzite				Fault showing relative movement
							Degree of uncertainty in fault position

ph gh — PDH (Percussion Drill Hole) with inferred geology.

DDH (Diamond Drill Hole)

DATE:
GEOLOGIST: J.M.C.
DRAWN: R.F
CHECKED: J.M.C.

GEOPEKO LIMITED
KING ISLAND GROUP

29 AUG 1978

SCALE: 1:250

No. KG3-212-003

BOLD HEAD OREBODY
GEOLOGICAL CROSS SECTION
10 350 N