


0374_1282

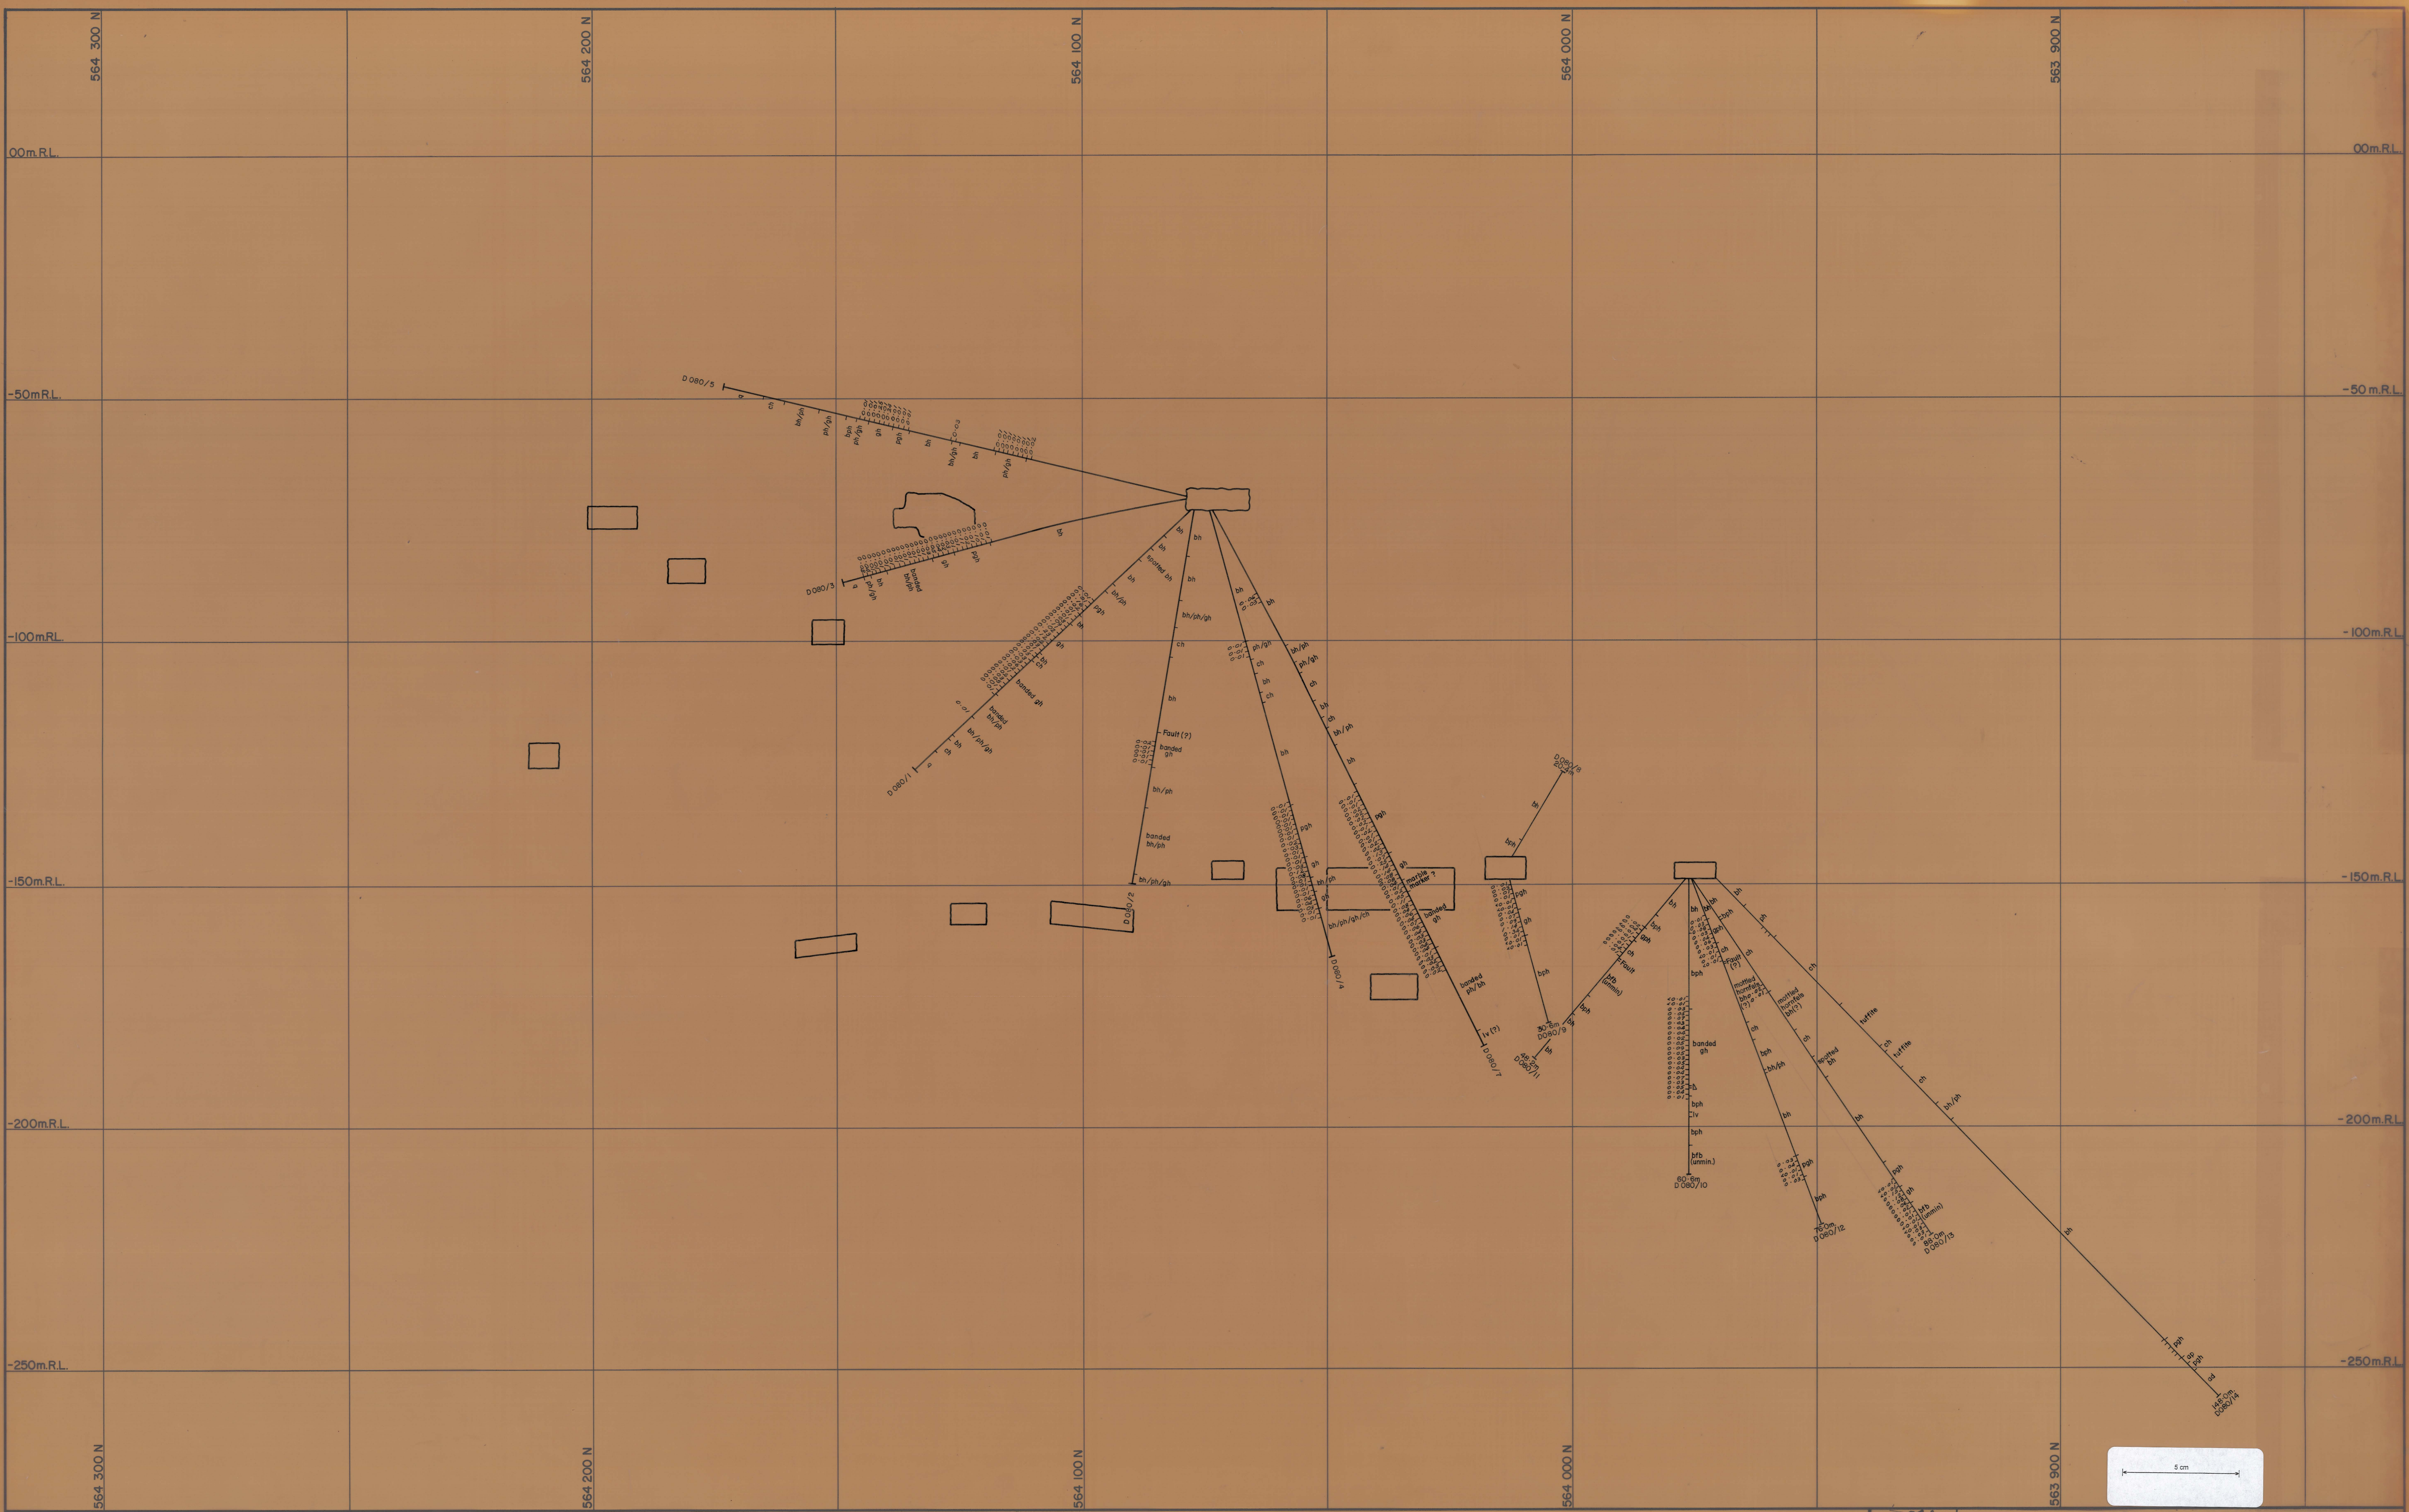

Legend:

v	Upper metavolcanics	bh/bh	Banded footwall beds
ph/bh	Banded hornfels	bph	Biotite pyroxene hornfels
ch	Marble	lv	Lower metavolcanics
bh	Biotite hornfels	q	Quartzite
pgh	Pyroxene garnet hornfels	ap	Aplite
gh	Garnet hornfels		

Strike and dip

60	Strike and dip
55	Joint, inclined
	Joint, vertical
	Fault
	Degree of uncertainty in Fault position
	Direction of bedding with respect to core axis

RQD Rock Quality Designator

J/M	Joints per Metre of recovered core
-----	------------------------------------

RQD %

>90	Minimum or no support
60-90	Intermediate support; rockbolts and one shotcrete application
<60	Maximum support

(after E. Miller; March, 1972)

Scale: 1:500

North Arrow

GEOPEKO LIMITED
KING ISLAND GROUP

No. KG2-03-005

DOLPHIN MINE
GEOLOGICAL CROSS-SECTION
220 080 E
MOLYBDENUM ASSAYS

DATE: OCT., 1974
GEOLOGIST: M.J.D.
DRAWN: R.F.
CHECKED: M.C.R.

0374_1282