


219 720 E

0374 ~ 135

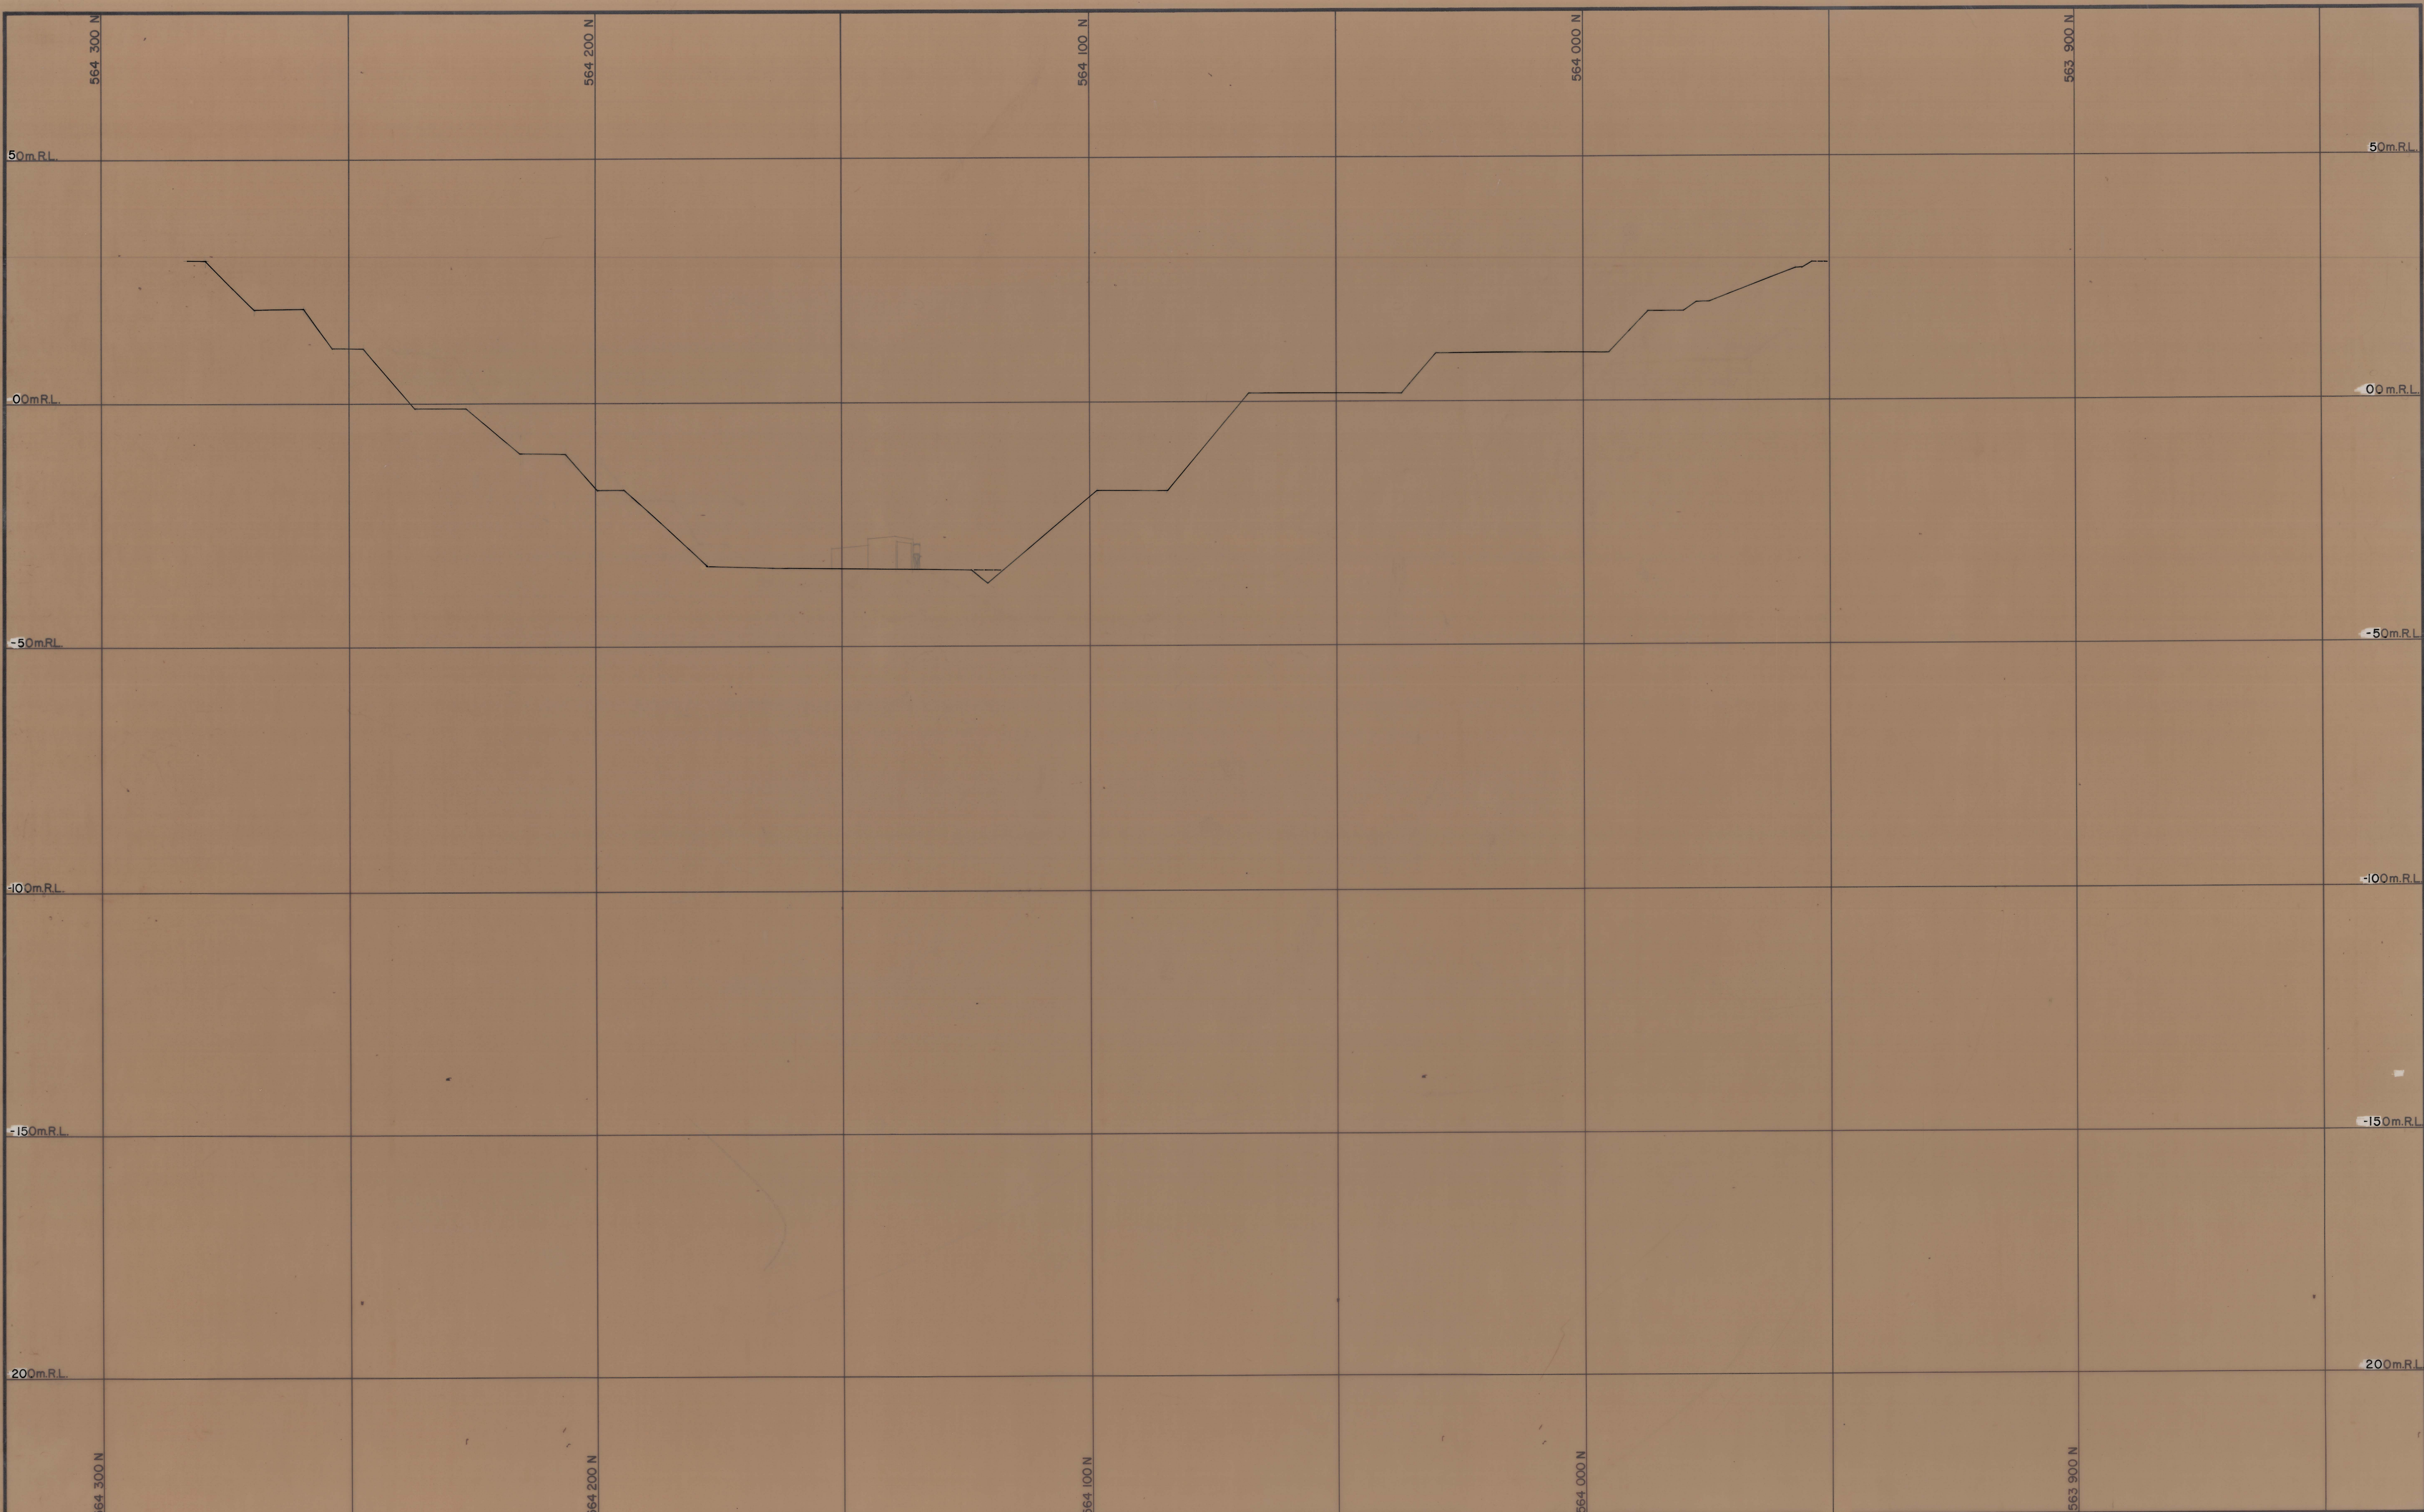

- Legend:**
- | | | |
|---|--|---|
| ☐ v Upper metavolcanics | ☐ bh/zh Banded footwall beds | ☐ 60 Strike and dip |
| ☐ ph/zh Banded hornfels | ☐ bph Biotite pyroxene hornfels | ☐ 55 Joint, inclined |
| ☐ ch Marble | ☐ lv Lower metavolcanics | ☐ Joint, vertical |
| ☐ bh Biotite hornfels | ☐ q Quartzite | ☐ Fault |
| ☐ pgh Pyroxene garnet hornfels | ☐ ap Aplites | ☐ Degree of uncertainty in Fault position |
| ☐ gh Garnet hornfels | | ☐ Direction of bedding with respect to core axis |

RQD: Rock Quality Designator
J/M: Joints per Metre of recovered core

RQD %:
>90 Minimum or no support
60-90 Intermediate support; rockbolts and one shotcrete application
<60 Maximum support
(after E. Miller; March, 1972)

5 cm



DATE: _____

GEOLOGIST: _____

DRAWN: _____

CHECKED: _____

KING ISLAND SCHEELITE

SCALE: 1:500

No. KG2-

DOLPHIN MINE
GEOLOGICAL CROSS-SECTION
219 720 E