0374_1357

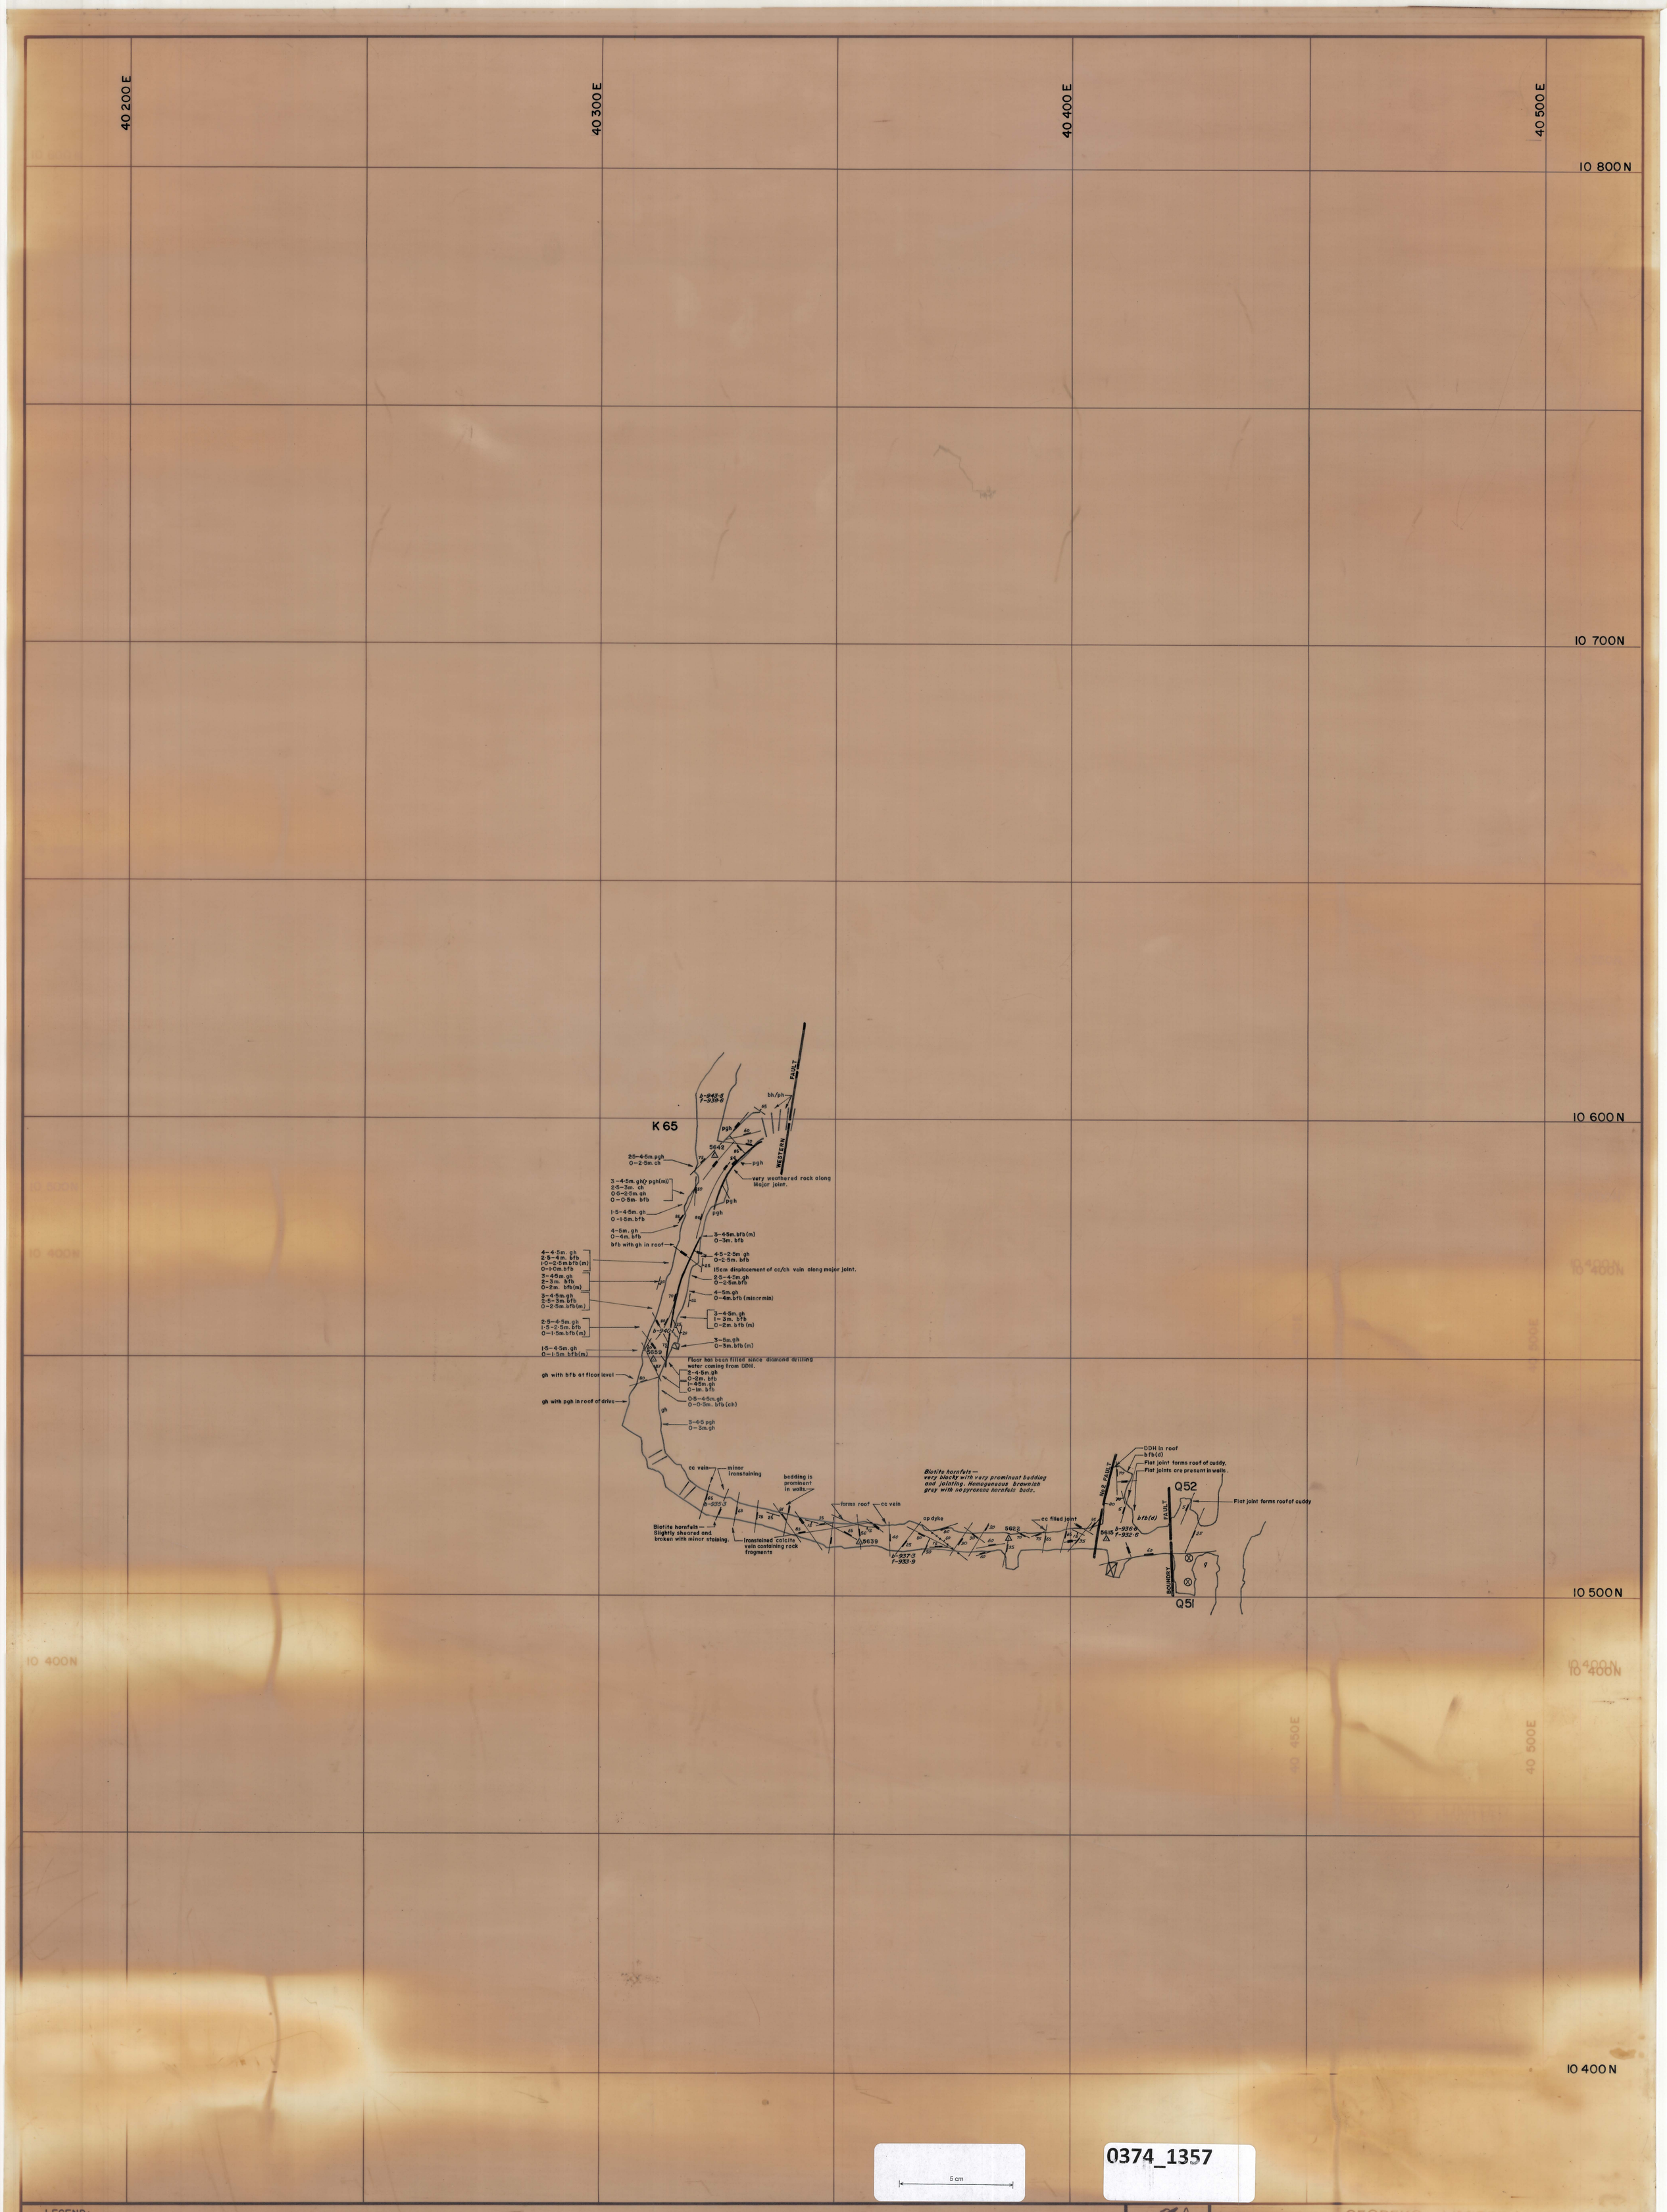

0374_1357

LEGEND:

uv	Upper metavolcanics	pgh	Pyroxene garnet hornfels	ad	Adamellite	60	Strike and dip
bh	Biotite hornfels	gh	Mineralized skarn (>0·25% WO_3)	ap	Aplite	55	Joint, inclined
ph	Pyroxene hornfels	gh	Unmineralized skarn (<0·25% WO_3)				Joint, vertical
ch	Marble	bh/ph ch/gh	Banded footwall beds				Fault
lv	Lower metavolcanics	q	Quartzite				Fault showing relative movement
							Degree of uncertainty in fault position

ph gh — PDH (Percussion Drill Hole) with inferred geology.

DDH (Diamond Drill Hole)

DATE: MAR 79
GEOLOGIST: J.M.C.
DRAWN: M.V.
CHECKED:

GEOPEKO LIMITED
KING ISLAND GROUP

SCALE: 1:500

No. K

BOLD HEAD MINE
GEOLOGICAL MAPPING
C_1 LENS