0374_1371

23 KG3·23·014 10625N

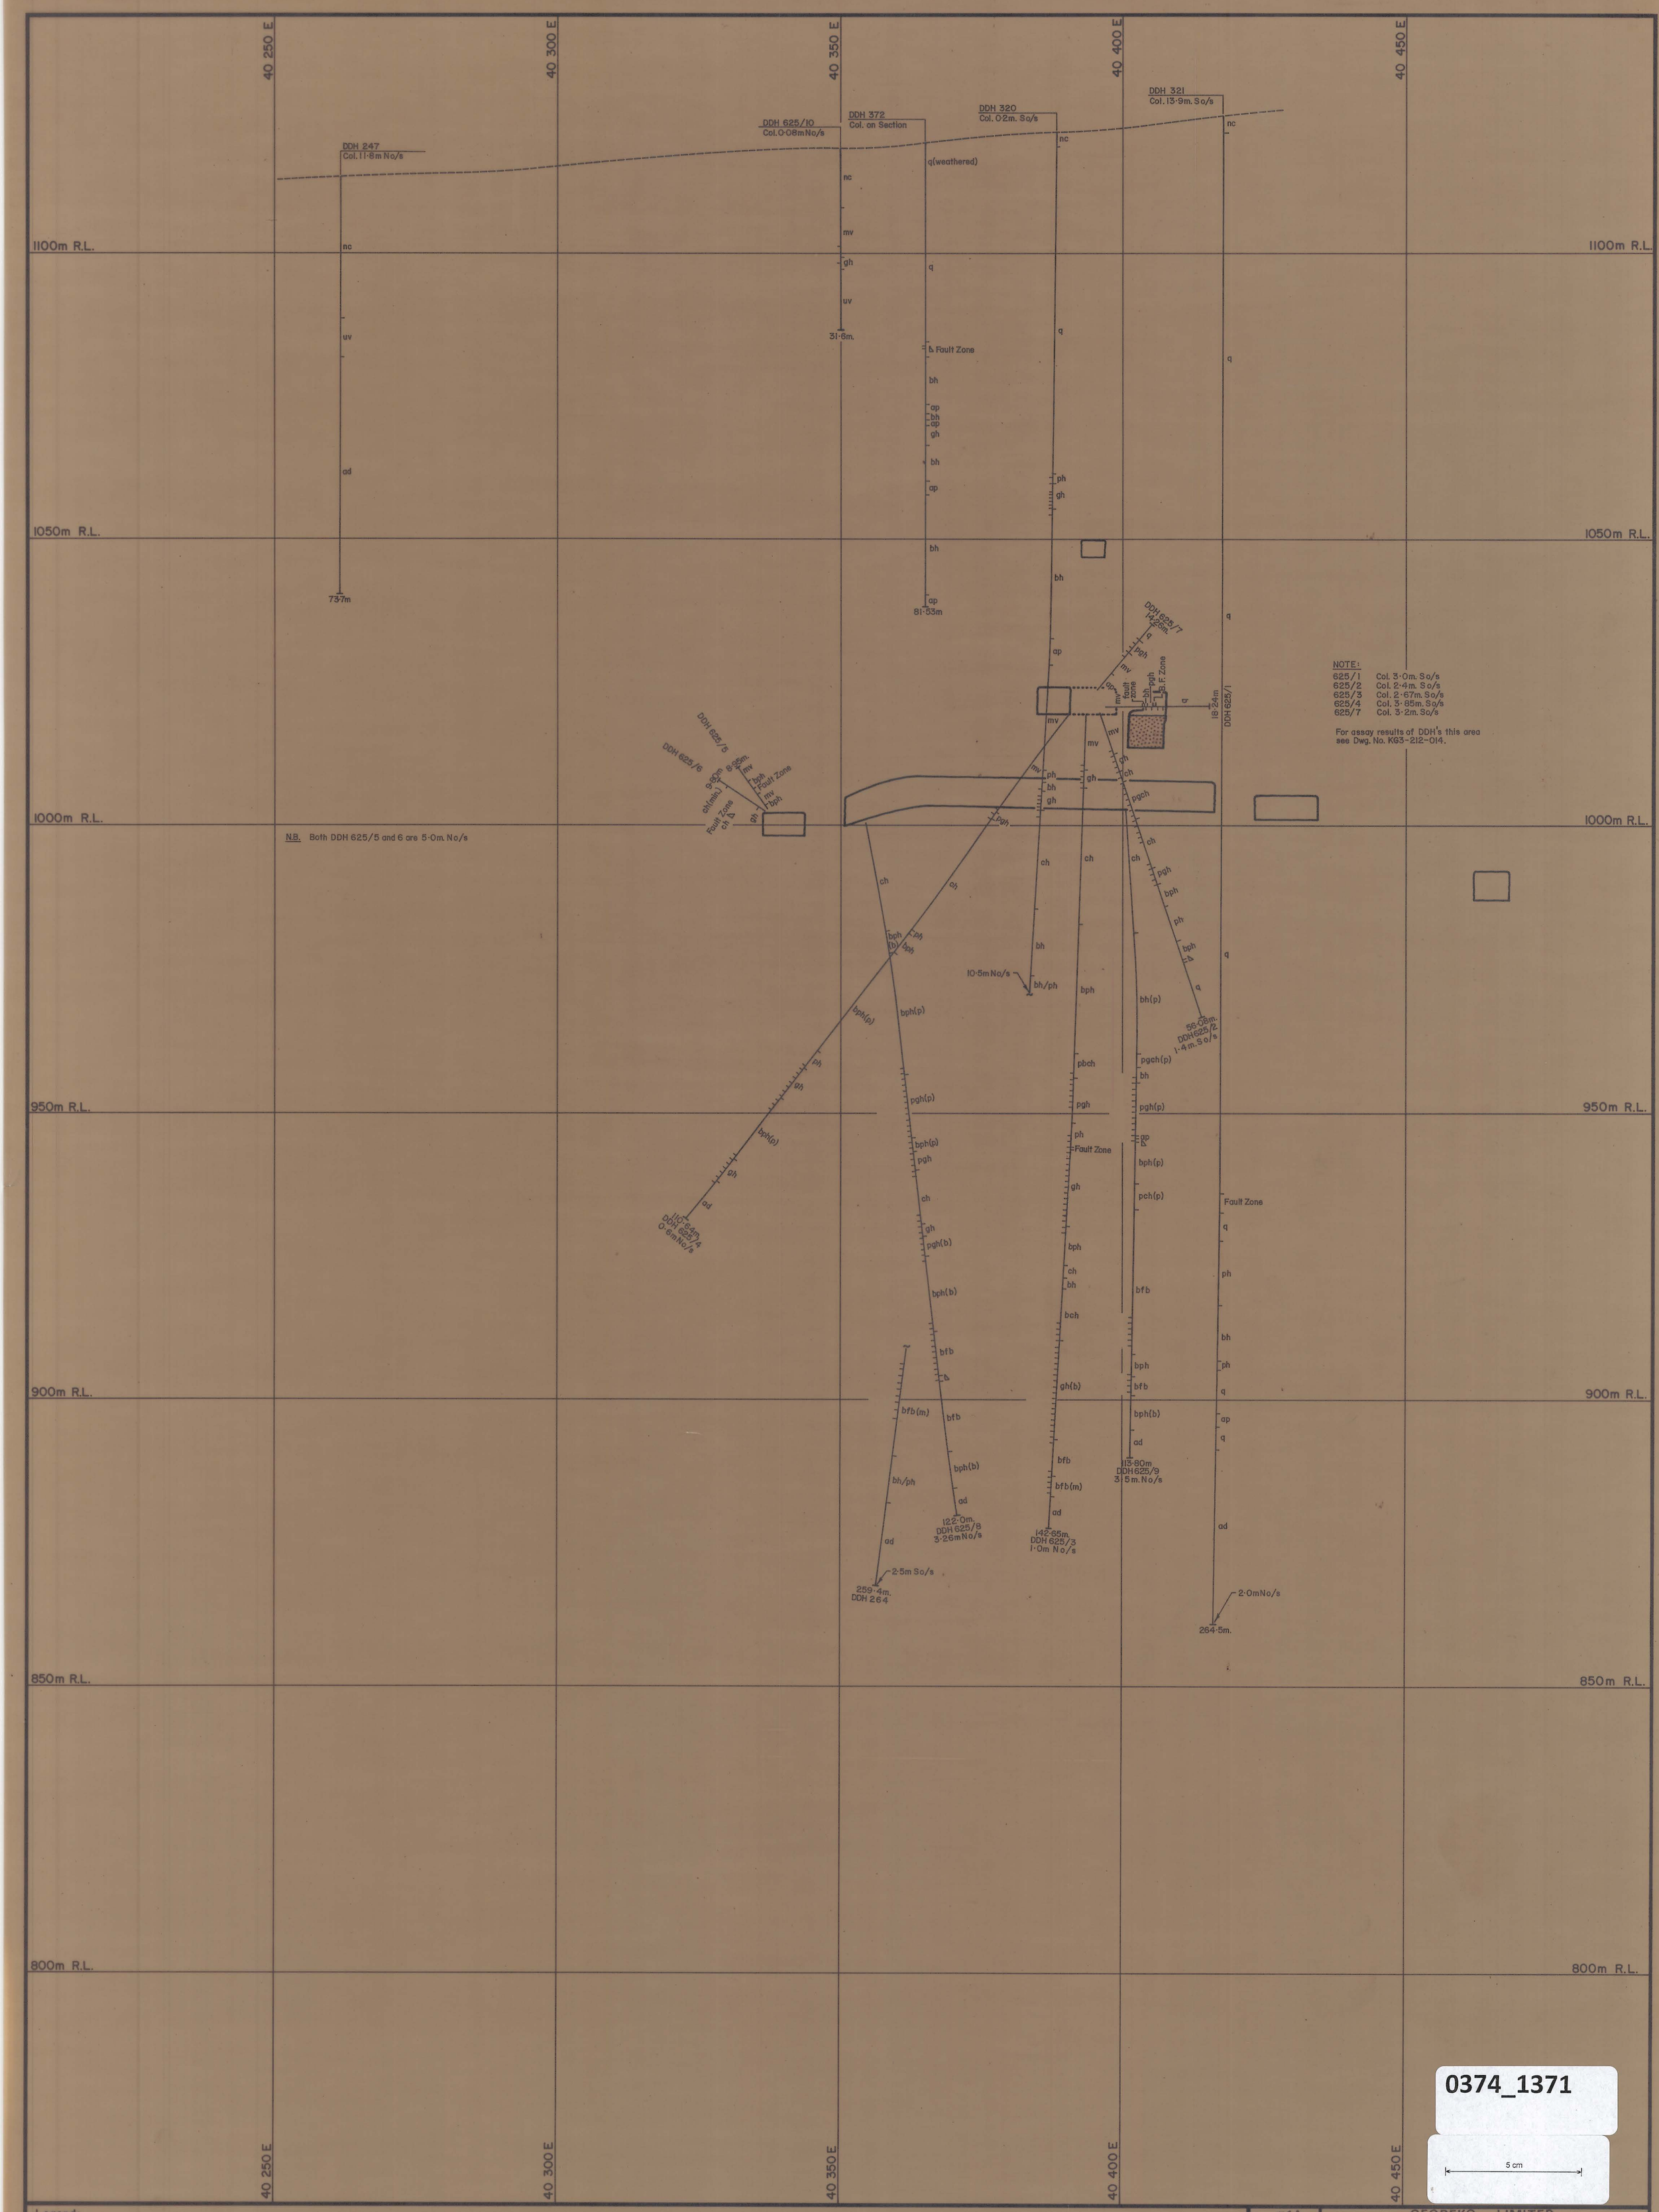

Legend:

uv	Upper metavolcanics	pgh	Pyroxene garnet hornfels	bph	Biotite pyroxene hornfels	nc	No core recovered		Fault, showing relative movement
bh	Biotite hornfels	pgh(m)	Mineralized pgh (>0·30% WO_3)	q	Quartzite	(m)	Mineralized		Degree of uncertainty in Fault position
ph	Pyroxene hornfels	gh	Garnet skarn (>0·30% WO_3)	ad	Adamellite	(b)	Banded	0·97 1·29 0·71	Assay results in % WO_3
ch	Marble	bfb	Banded footwall beds	ap	Aplite	(p)	Podded		Stope, showing area filled
mv	Middle metavolcanics	bfb(m)	Mineralized bfb (>0·30% WO_3)			(d)	Disturbed		
						ΔΔ	Breccia		

DDH 123 / Col. 1·7m No/s — Indicates collar location as being 1·7 metres North of section.

2·1m So/s — E.O.H. — Indicates end of hole as being 2·1 metres South of section.

DATE:
GEOLOGIST:
DRAWN:
CHECKED:

GEOPEKO LIMITED
KING ISLAND GROUP

SCALE: 1:500

No. K

BOLD HEAD OREBODY
MOLYBDENUM CROSS SECTION
10 625 N

0374_1371

5 cm