0374_1415

262 K93·262·005
B Lens Floor Plan

40 150 E
40 200 E
40 250 E
10 500 N
10 450 N
10400N
10350 N
10 300 N

Notes.

1 w/o 2·03m.
2 w/o 0·89m.
3 w/o 1·80m.
4 w/o 2·0m.
5 gh/ch 1·5m.
6 gh/ch 0·5m.
7 gh/ch 1·5m.
8 gh/ch 0·5m.
9 ap/gh 1·0m.
10 bh/gh 3·0m.
11 bh/gh 1·0m.
12 bh/gh 2·0m.
13 ap/gh 3·0m.
14 ap/gh 1·0m.
15 ap/gh 1·5m.
16 ap/gh 2·5m.— bh band 0·3m. thick between ap and gh.
17 gh/ch 2·0m.

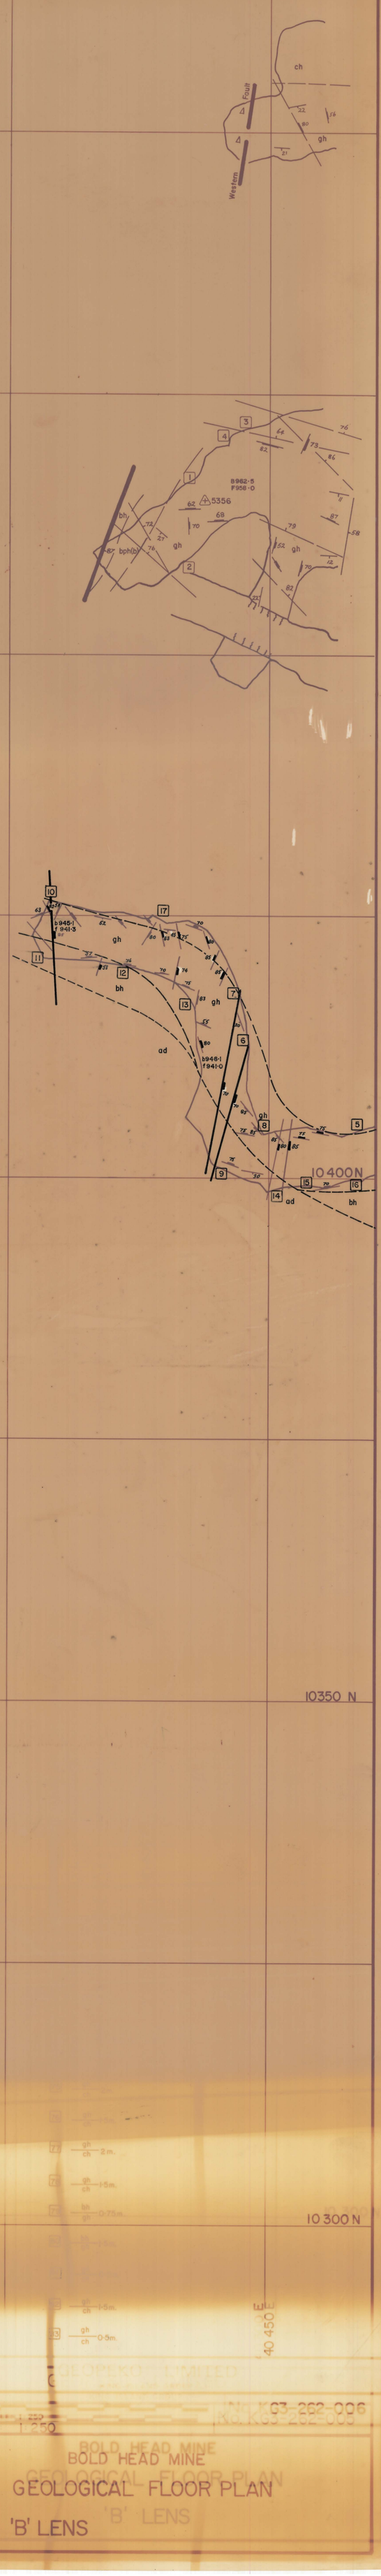

0374_1415

5 cm

LEGEND:

uv	Upper metavolcanics	pgh	Pyroxene garnet hornfels	ad	Adamellite
bh	Biotite hornfels	gh	Mineralized skarn (>0·25% WO_3)	ap	Aplite
ph	Pyroxene hornfels	gh	Unmineralized skarn (<0·25% WO_3)		
ch	Marble	bh/gh ch/gh	Banded footwall beds		
lv	Lower metavolcanics	q	Quartzite		

Strike and dip
Joint, inclined
Joint, vertical
Fault
Fault showing relative movement
Degree of uncertainty in fault position

PDH (Percussion Drill Hole) with inferred geology
DDH (Diamond Drill Hole)
See top right corner

A B C
D E F
G H I
J K
N

DATE August 1977
GEOLOGIST S.G.B.
DRAWN C.T.
CHECKED M.C.R.

GEOPEKO LIMITED
SCALE 1:250
K93-262-006

BOLD HEAD MINE
GEOLOGICAL FLOOR PLAN
'B' LENS