06 162-06-160M

0374_1460

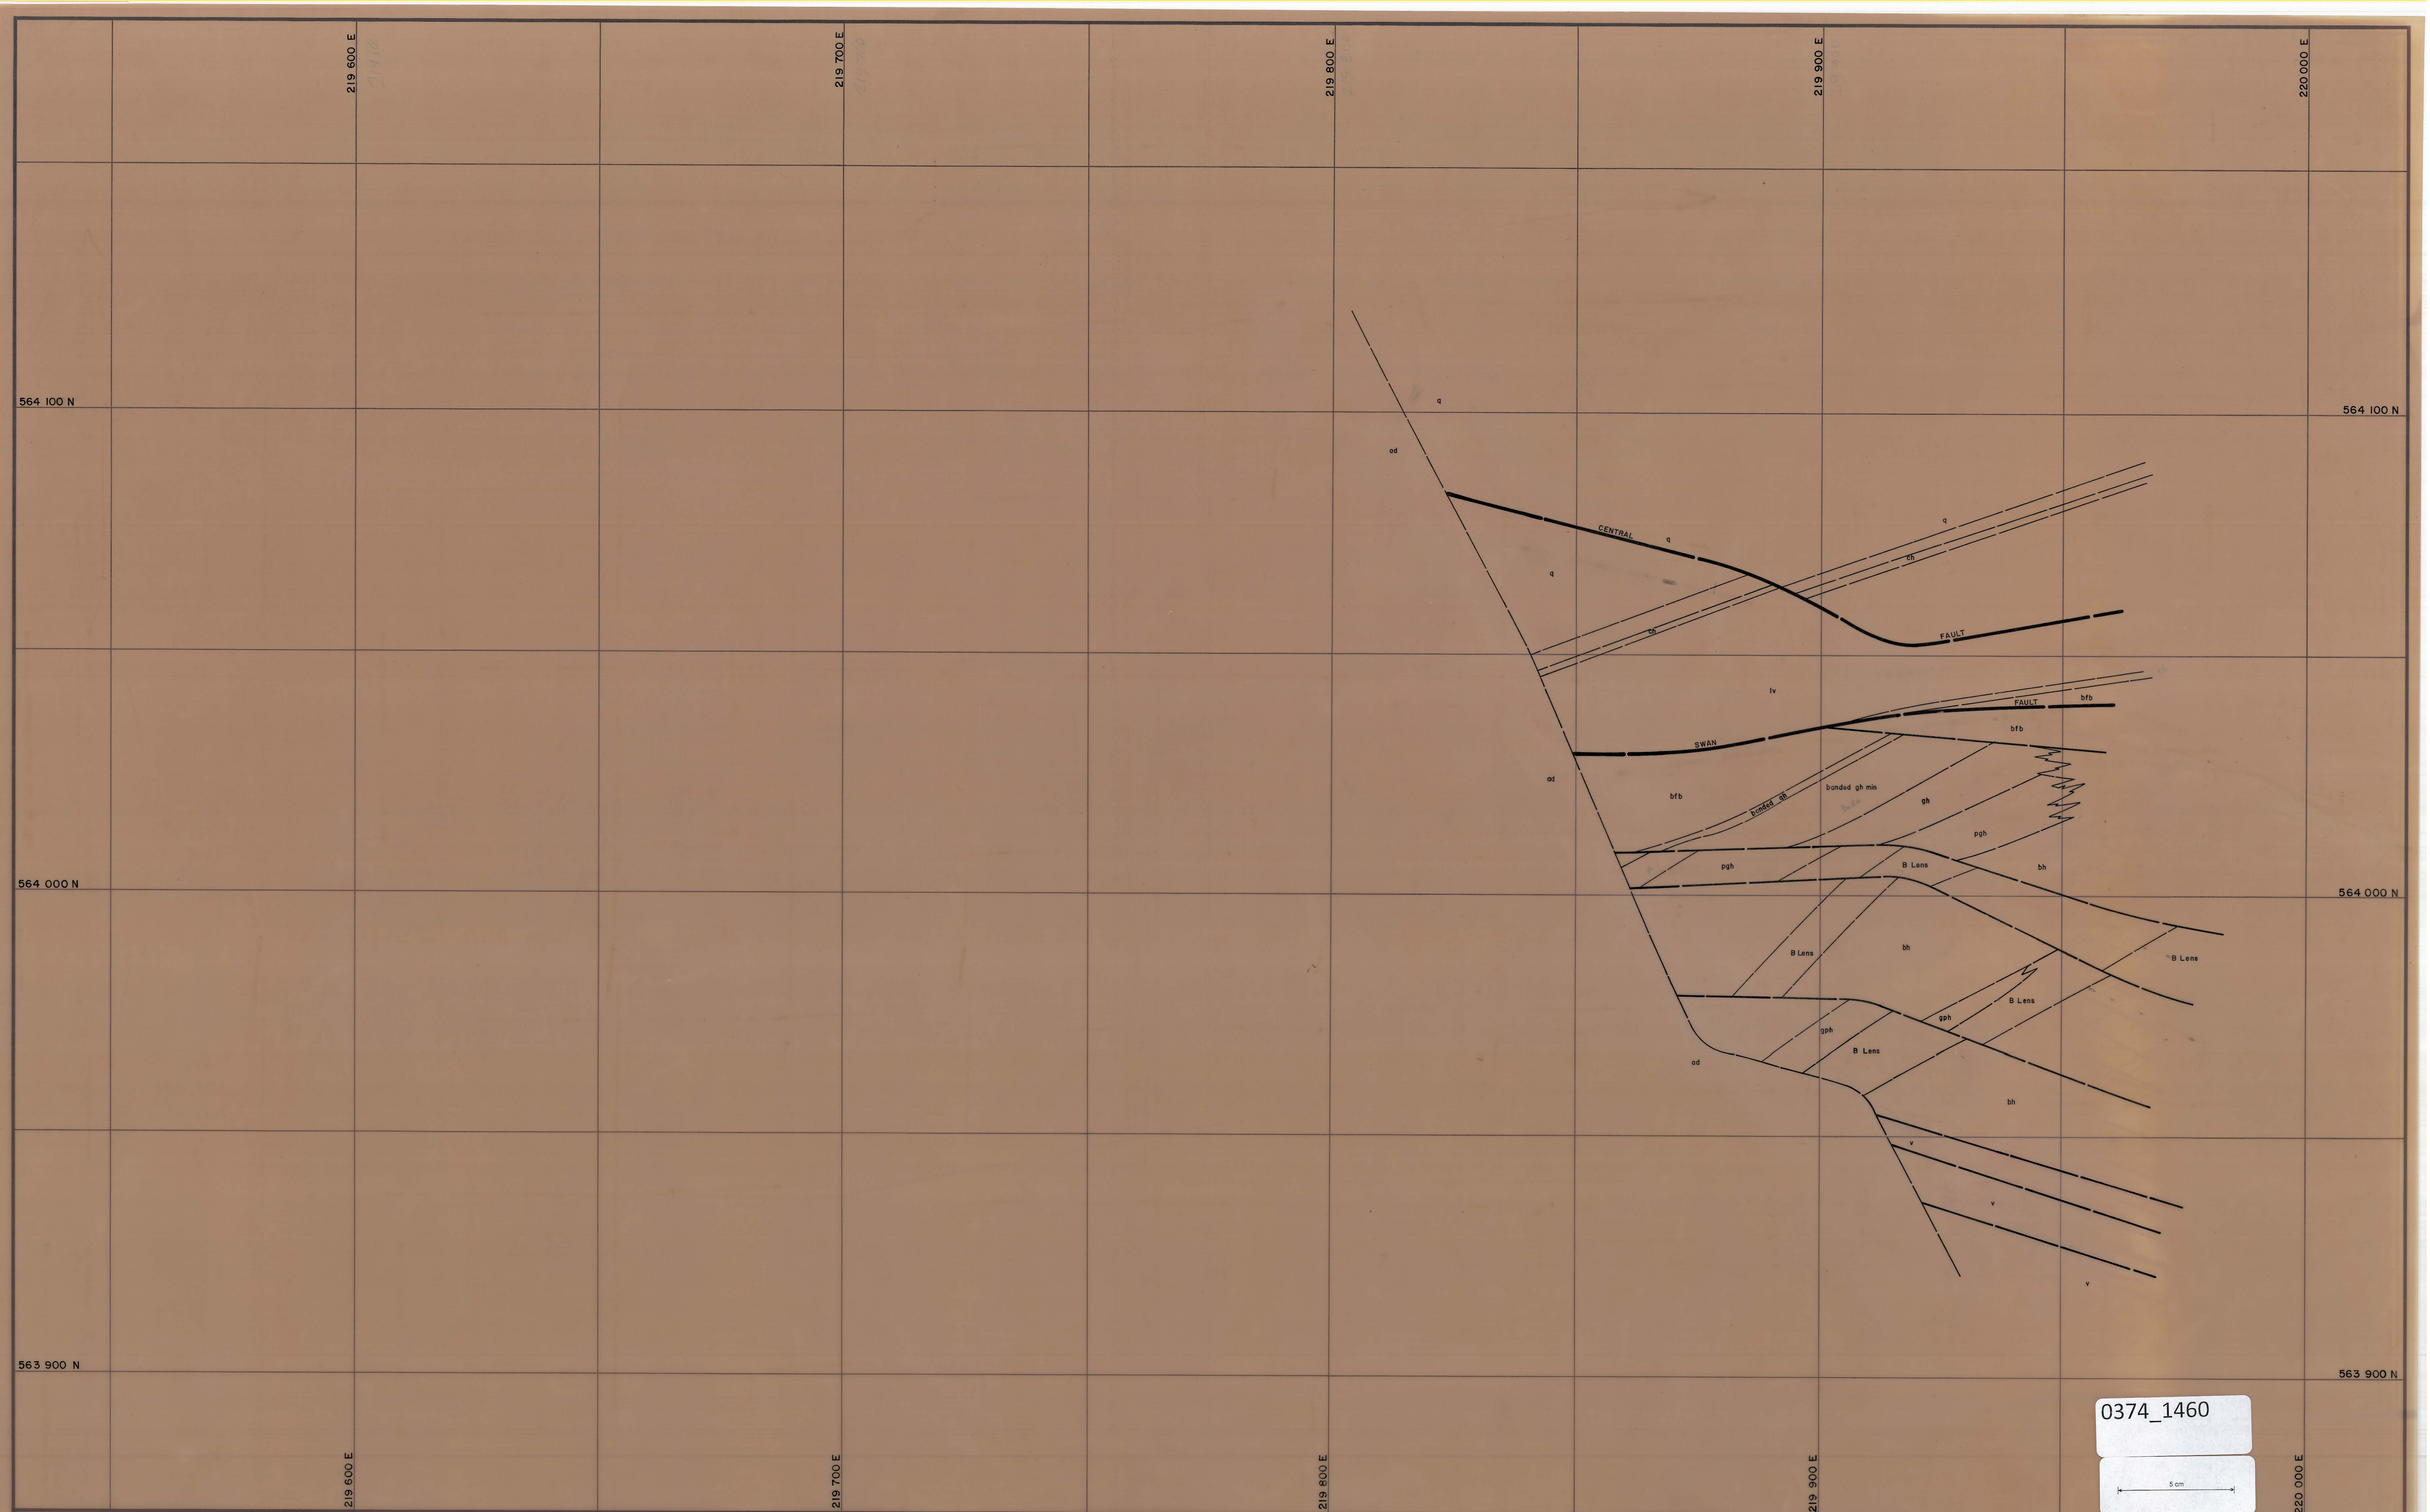

0374_1460

5 cm

v	Upper metavolcanics
ph/bh	Banded hornfels
ch	Marble
bh	Biotite hornfels
pgh	Pyroxene garnet hornfels
gh	Garnet hornfels
bh/gh ch/gh	Banded footwall beds
bph	Biotite pyroxene hornfels
lv	Lower metavolcanics
q	Quartzite
ap	Aplite
od	Adamellite

60 — Strike and dip

27 — Joint, inclined

Joint, vertical

Fault

Degree of uncertainty in fault position.

DATE:

GEOLOGIST: T.F.P.

DRAWN: M.vd S.

CHECKED:

KING ISLAND SCHEELITE

SCALE 1:500

No. KG2-06-160M

DOLPHIN MINE

GEOLOGICAL LEVEL PLAN

-160m R.L.