06 KG2-06-180M

0374_1462

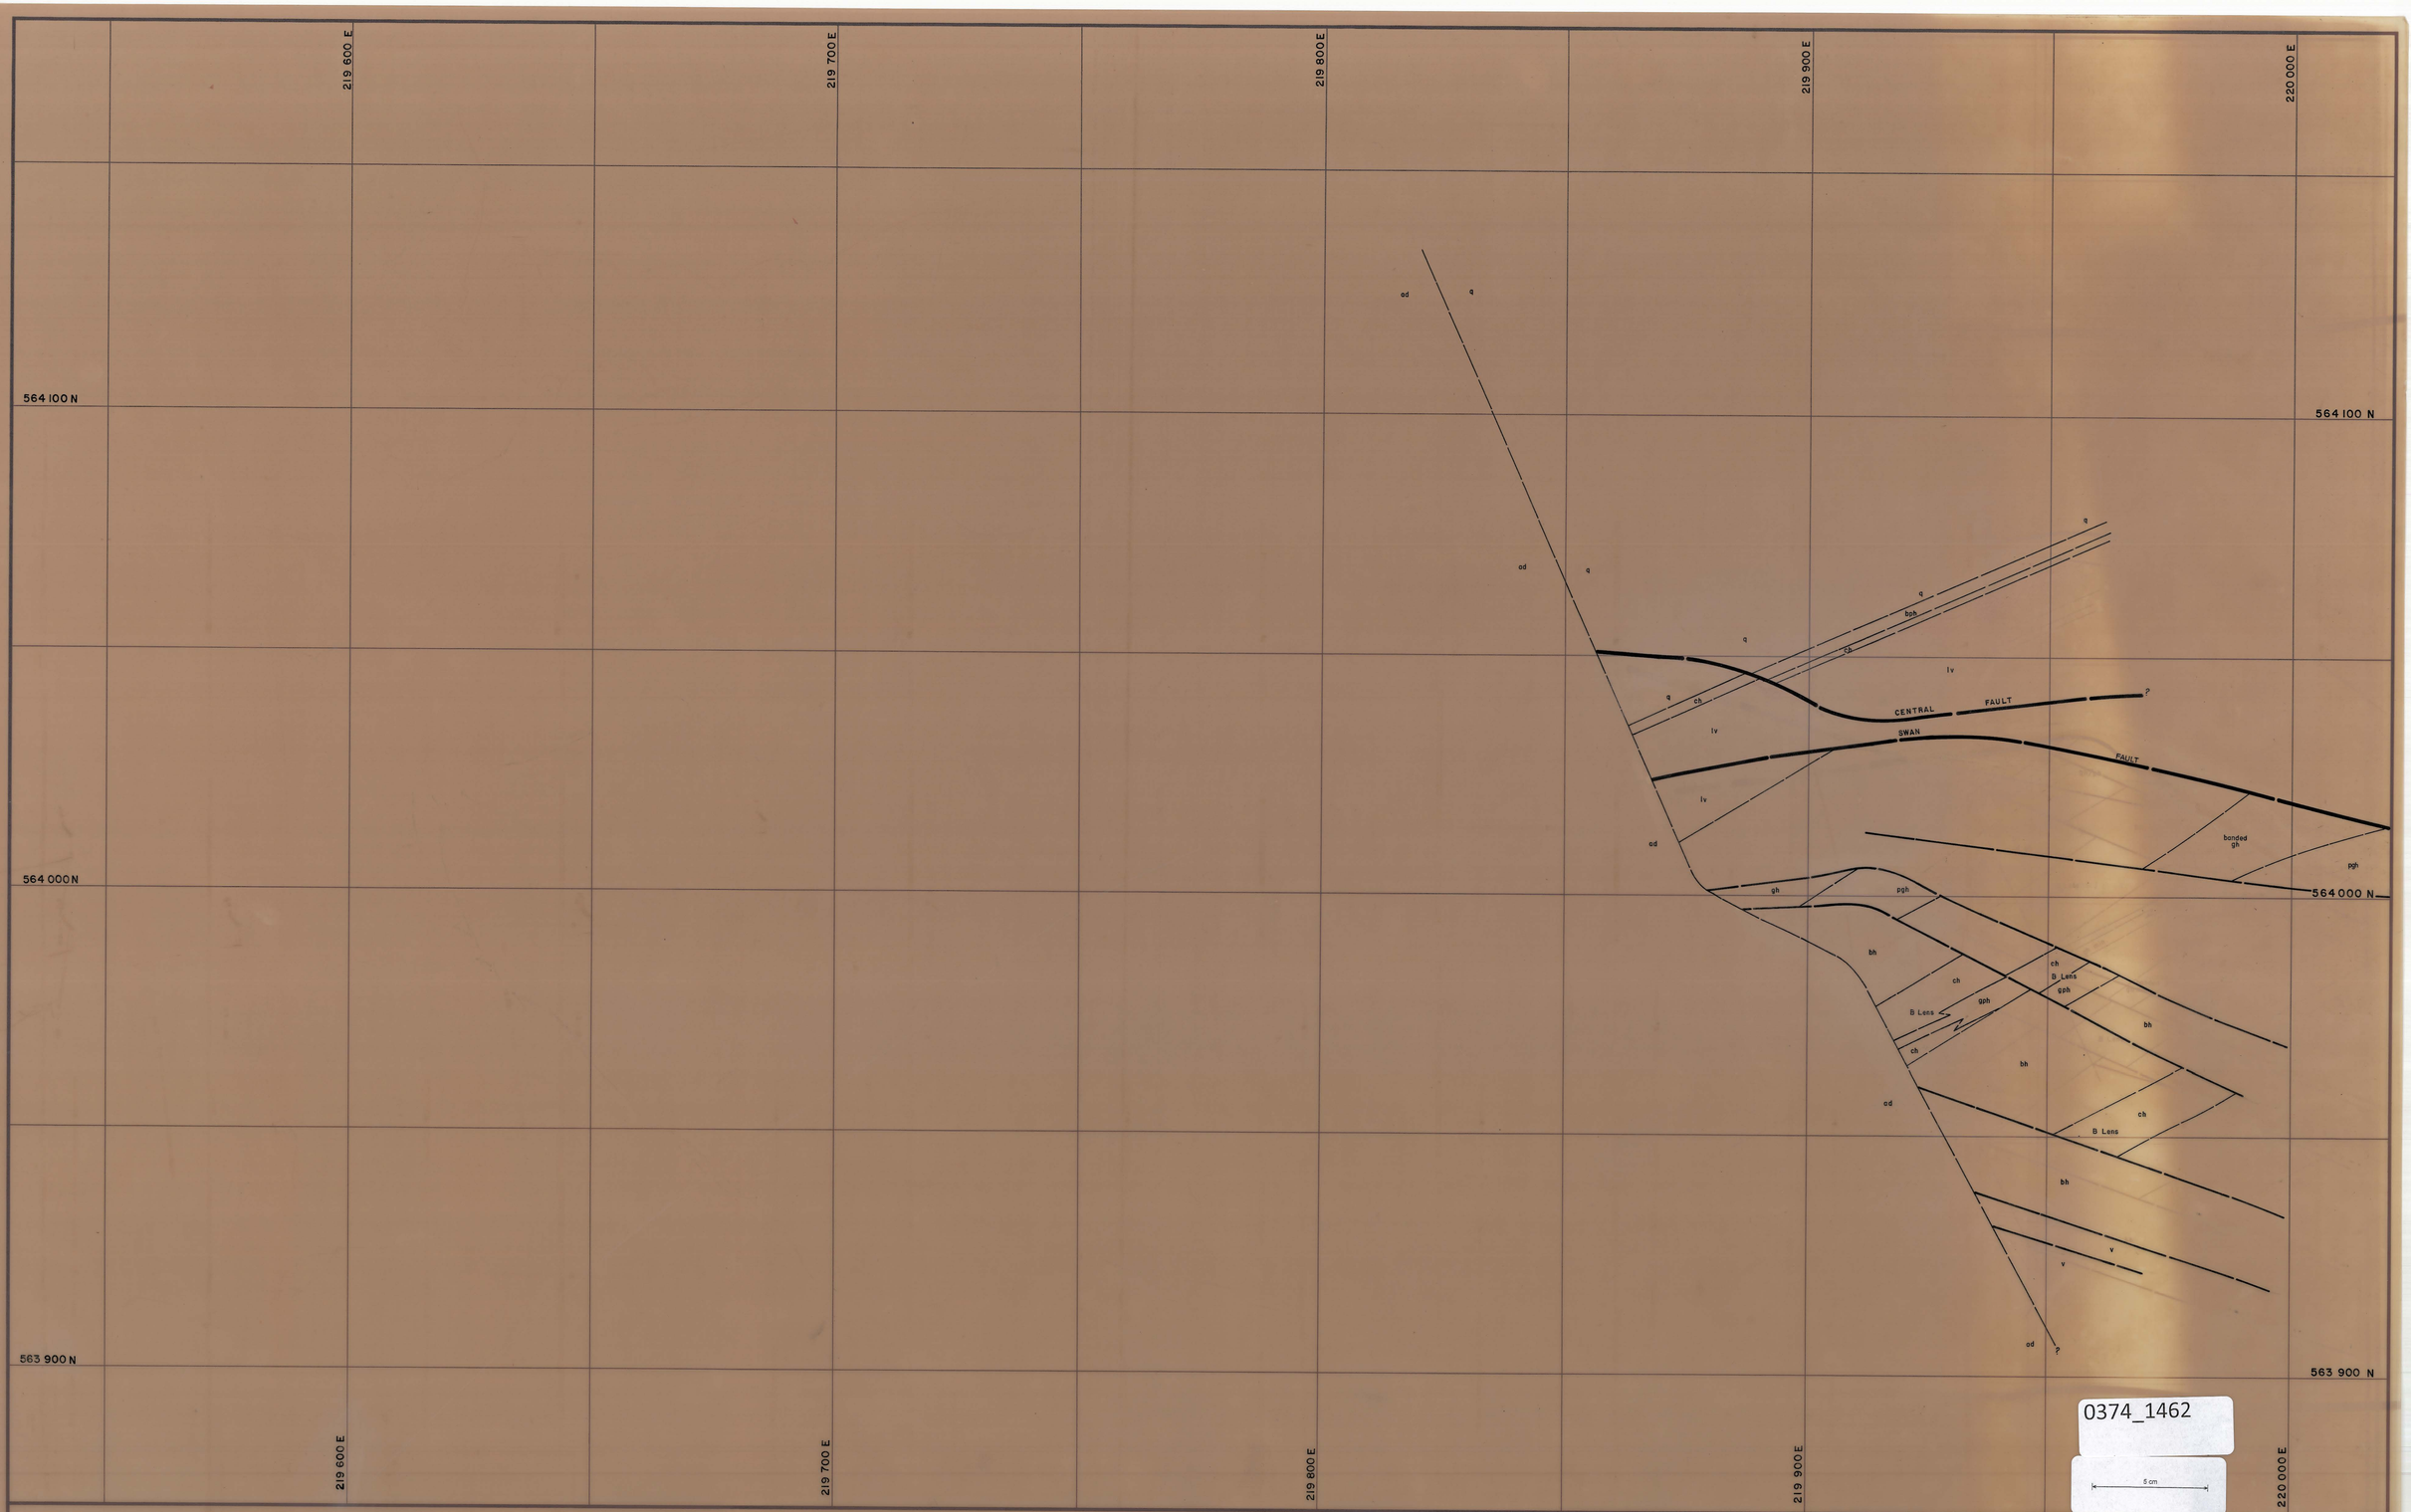

0374_1462

v	Upper metavolcanics
pb/bh	Banded hornfels
ch	Marble
bh	Biotite hornfels
pgh	Pyroxene garnet hornfels
gh	Garnet hornfels
bhgh / ehgh	Banded footwall beds
bph	Biotite pyroxene hornfels
lv	Lower metavolcanics
q	Quartzite
ap	Aplite
ad	Adamellite
50	Strike and dip
27	Joint, inclined
	Joint, vertical
	Fault
	Degree of uncertainty in fault position.

DATE: 1-8-81
GEOLOGIST:
DRAWN:
CHECKED:

KING ISLAND SCHEELITE

SCALE 1:500

No. KG2-06-180M

DOLPHIN MINE
GEOLOGICAL LEVEL PLAN
-180 m R.L.