


KG2-01-004
01 220 060 E

0374-147

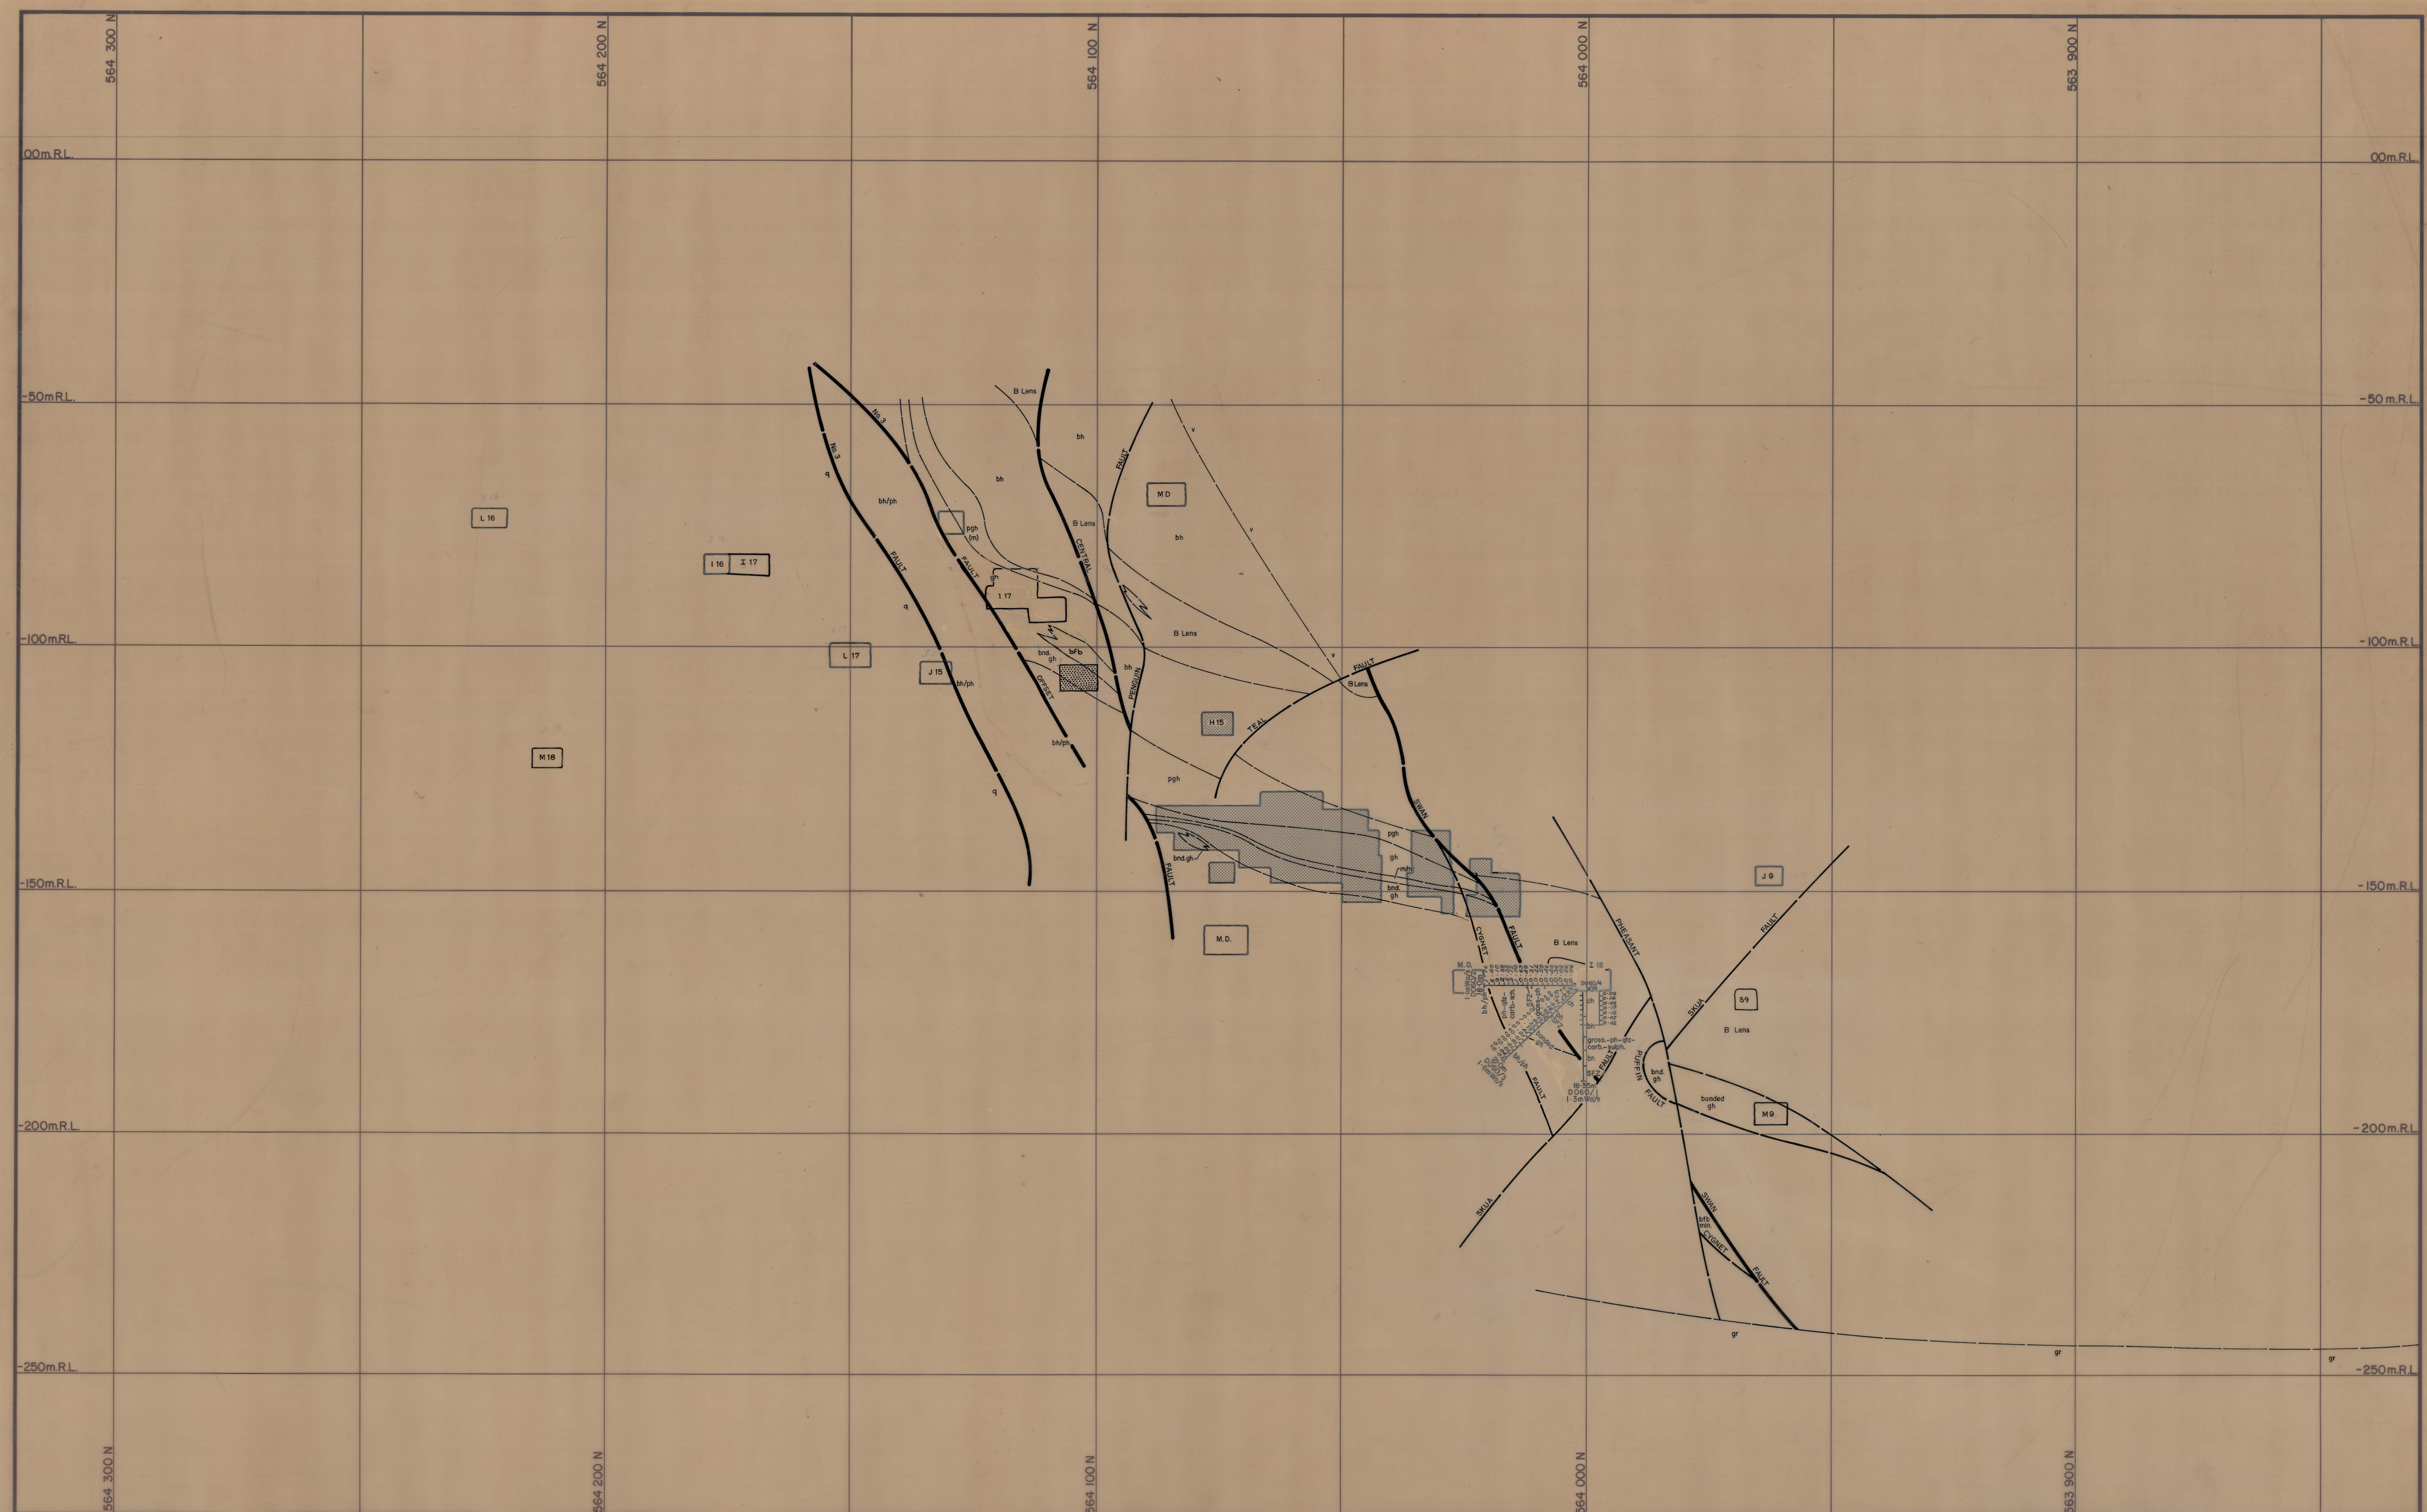

Legend:

v	Upper metavolcanics	bh/bh	Banded footwall beds	60	Strike and dip
ph/bh	Banded hornfels	bph	Biotite pyroxene hornfels	55	Joint, inclined
ch	Marble	iv	Lower metavolcanics	50	Joint, vertical
bh	Biotite hornfels	q	Quartzite	45	Fault
pgh	Pyroxene garnet hornfels	ap	Aplite	40	Degree of uncertainty in Fault position
gh	Garnet hornfels			35	Direction of bedding with respect to core axis

RQD Rock Quality Designator

J/M Joints per Metre of recovered core

RQD %

>90 Minimum or no support

60-90 Intermediate support; rockbolts and one shotcrete application

<60 Maximum support

(after E. Miller; March, 1972)

KING ISLAND SCHEELITE

SCALE: 1:500

DOLPHIN MINE

GEOLOGICAL CROSS-SECTION

220 060 E

DATE: July '87 BUC

GEOLOGIST: S.G.B.

DRAWN: [Signature]

CHECKED: [Signature]

5 cm