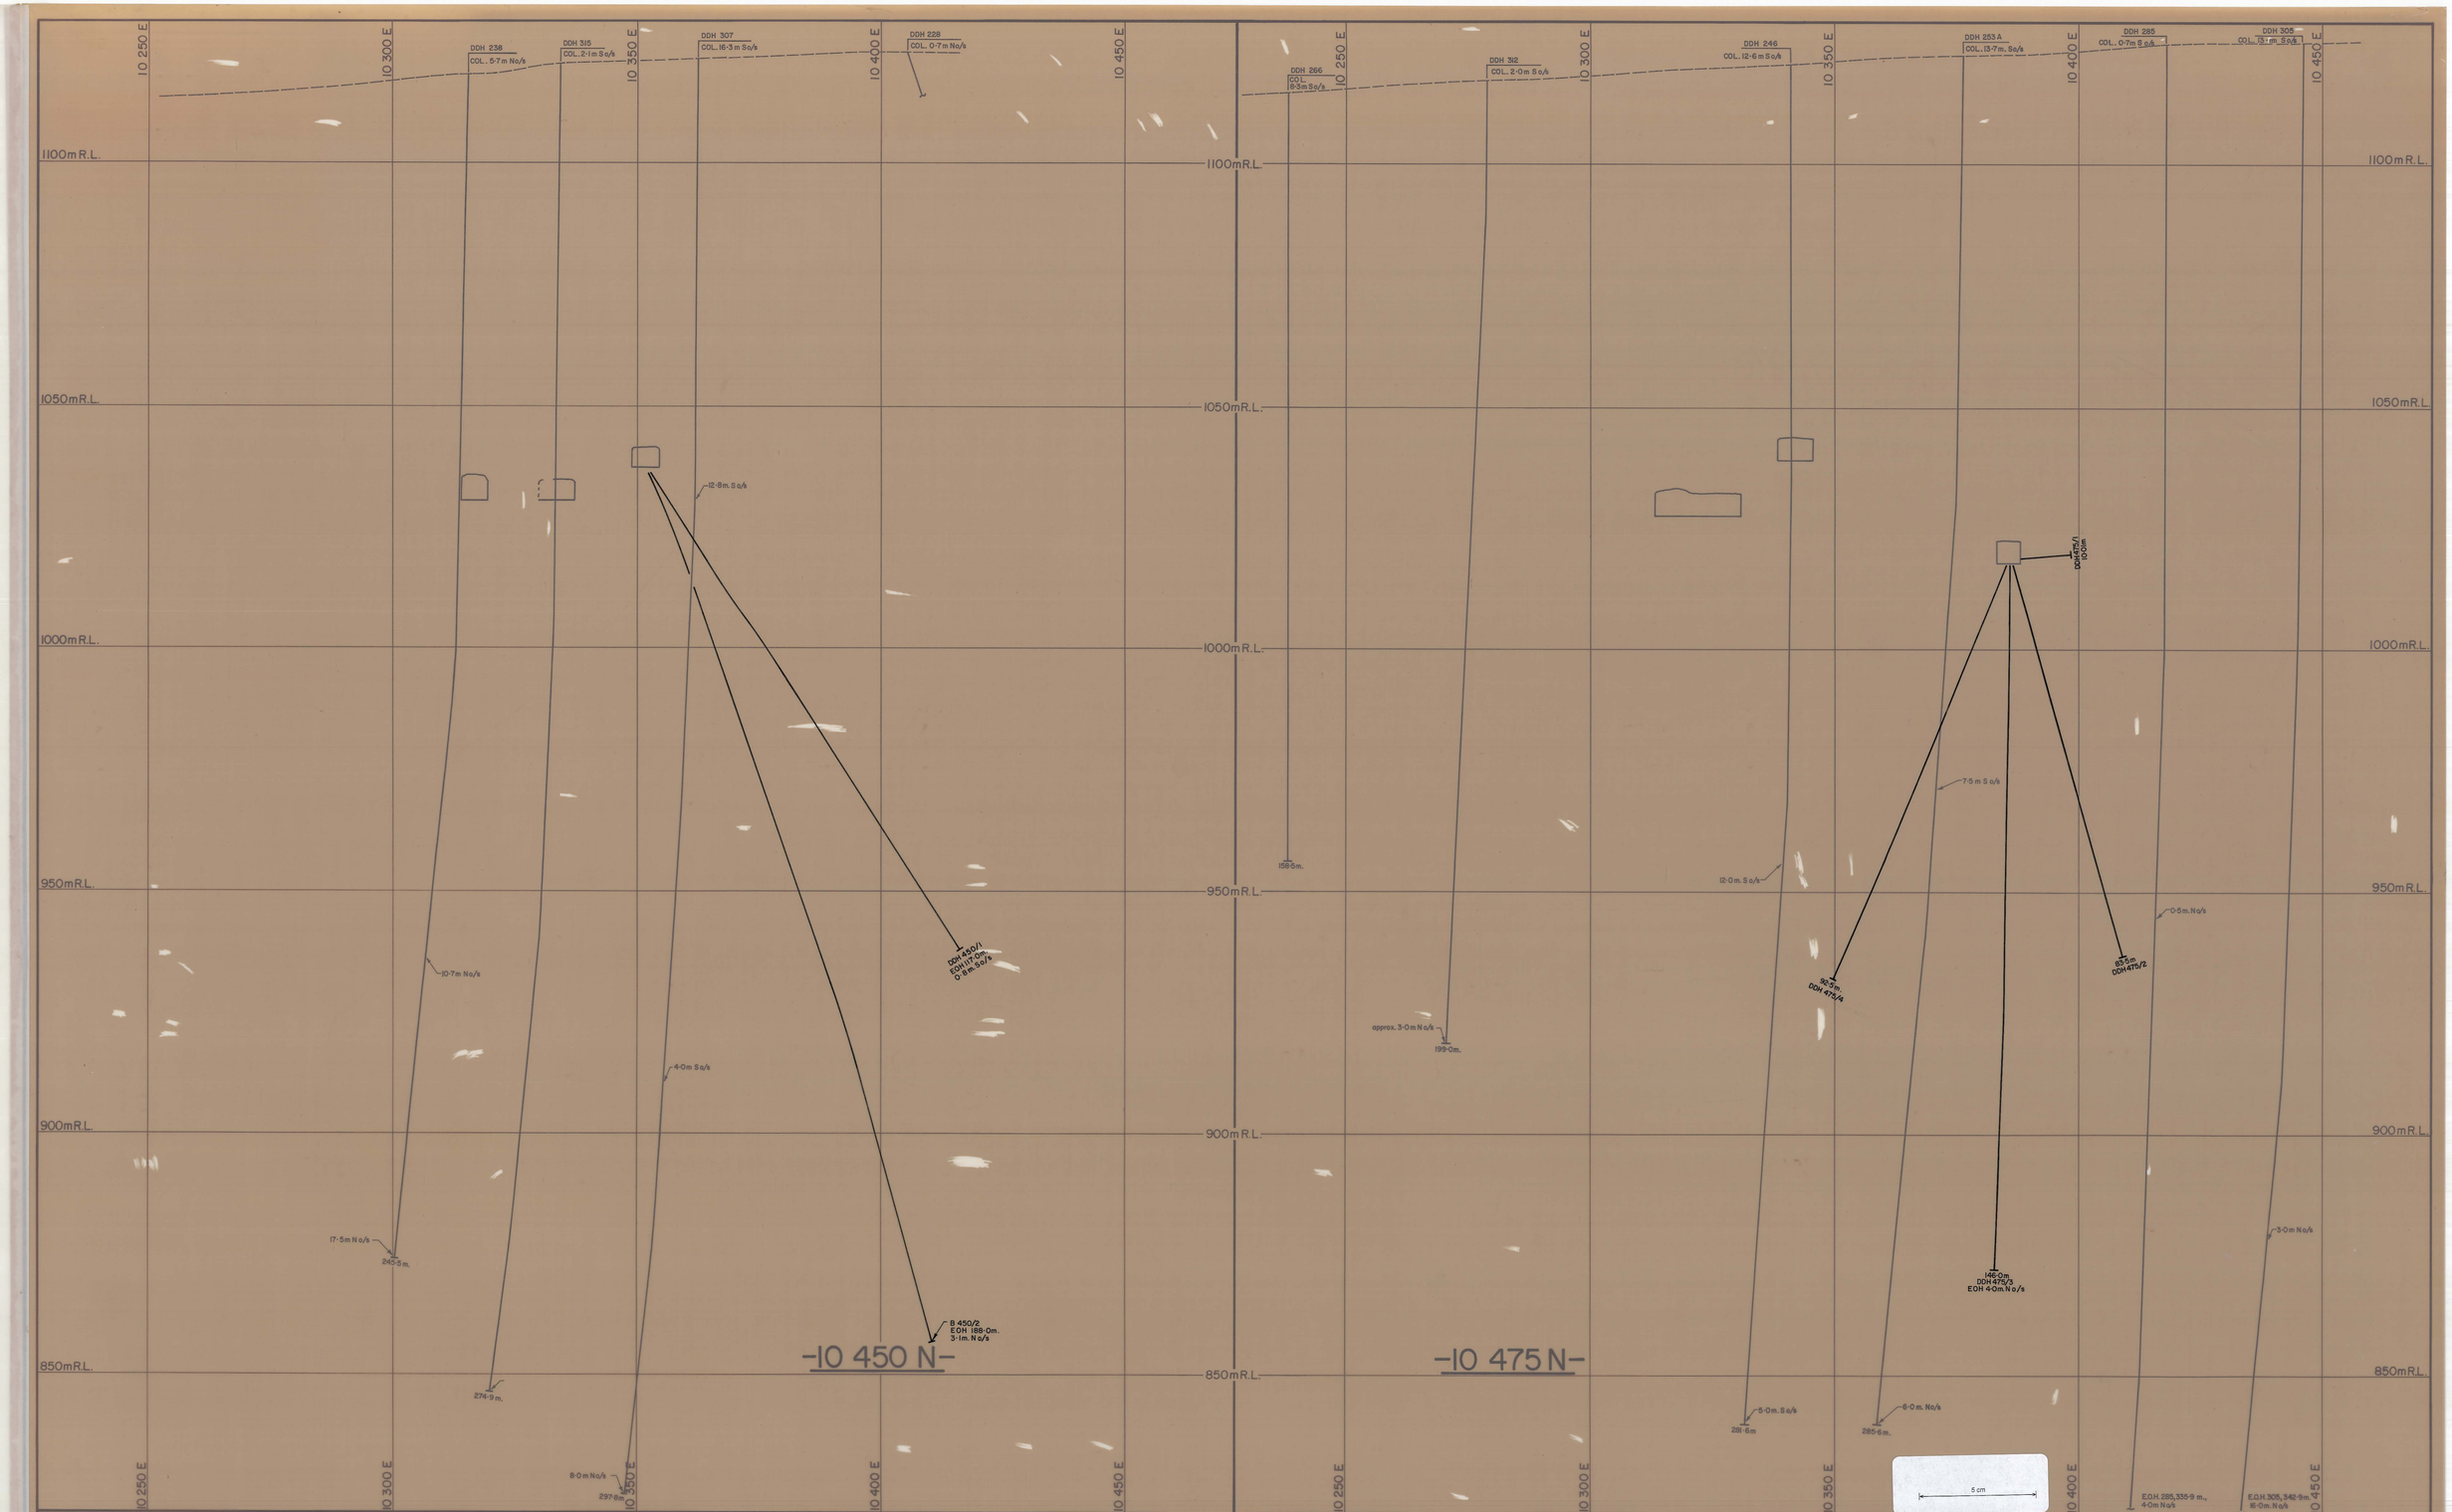

Legend:

uv	Upper metavolcanics	pgh	Pyroxene garnet hornfels	ad	Adamellite		Breccia
bh	Biotite hornfels	gh	Mineralized skarn (>0·25% WO_3)	ap	Aplite		Fault showing relative movement
ph	Pyroxene hornfels	gh	Unmineralized skarn (<0·25% WO_3)	C_i	Ore lens indicator		Degree of uncertainty in fault position
ch	Marble	bh/ph ch/ph	Banded footwall beds			5·32	Figures refer to assay results in % WO_3
lv	Lower metavolcanics	q	Quartzite				Angle of bedding to long axis of core
						nc	No core recovered

DDH 479
COL. 5·3m N o/s
Indicates collar location as being 5·3 metres North of section

7·1m N o/s
173·7m
Indicated point is 7·1 metres North of section

0374_1594

GEOPEKO LIMITED
KING ISLAND GROUP

SCALE: 1:500m.

No. KG3-[redacted]

DATE: JULY 1975
GEOLOGIST: S.G.B.
DRAWN: O.S.
CHECKED: M.C.R.

BOLD HEAD OREBODY
ENGINEERING GEOLOGY SECTIONS
10 450 N and 10 475 N

0374_1594