KG3-143E
ENGINEERING
GEOLOGY
SECTION
1:500

0374_1596

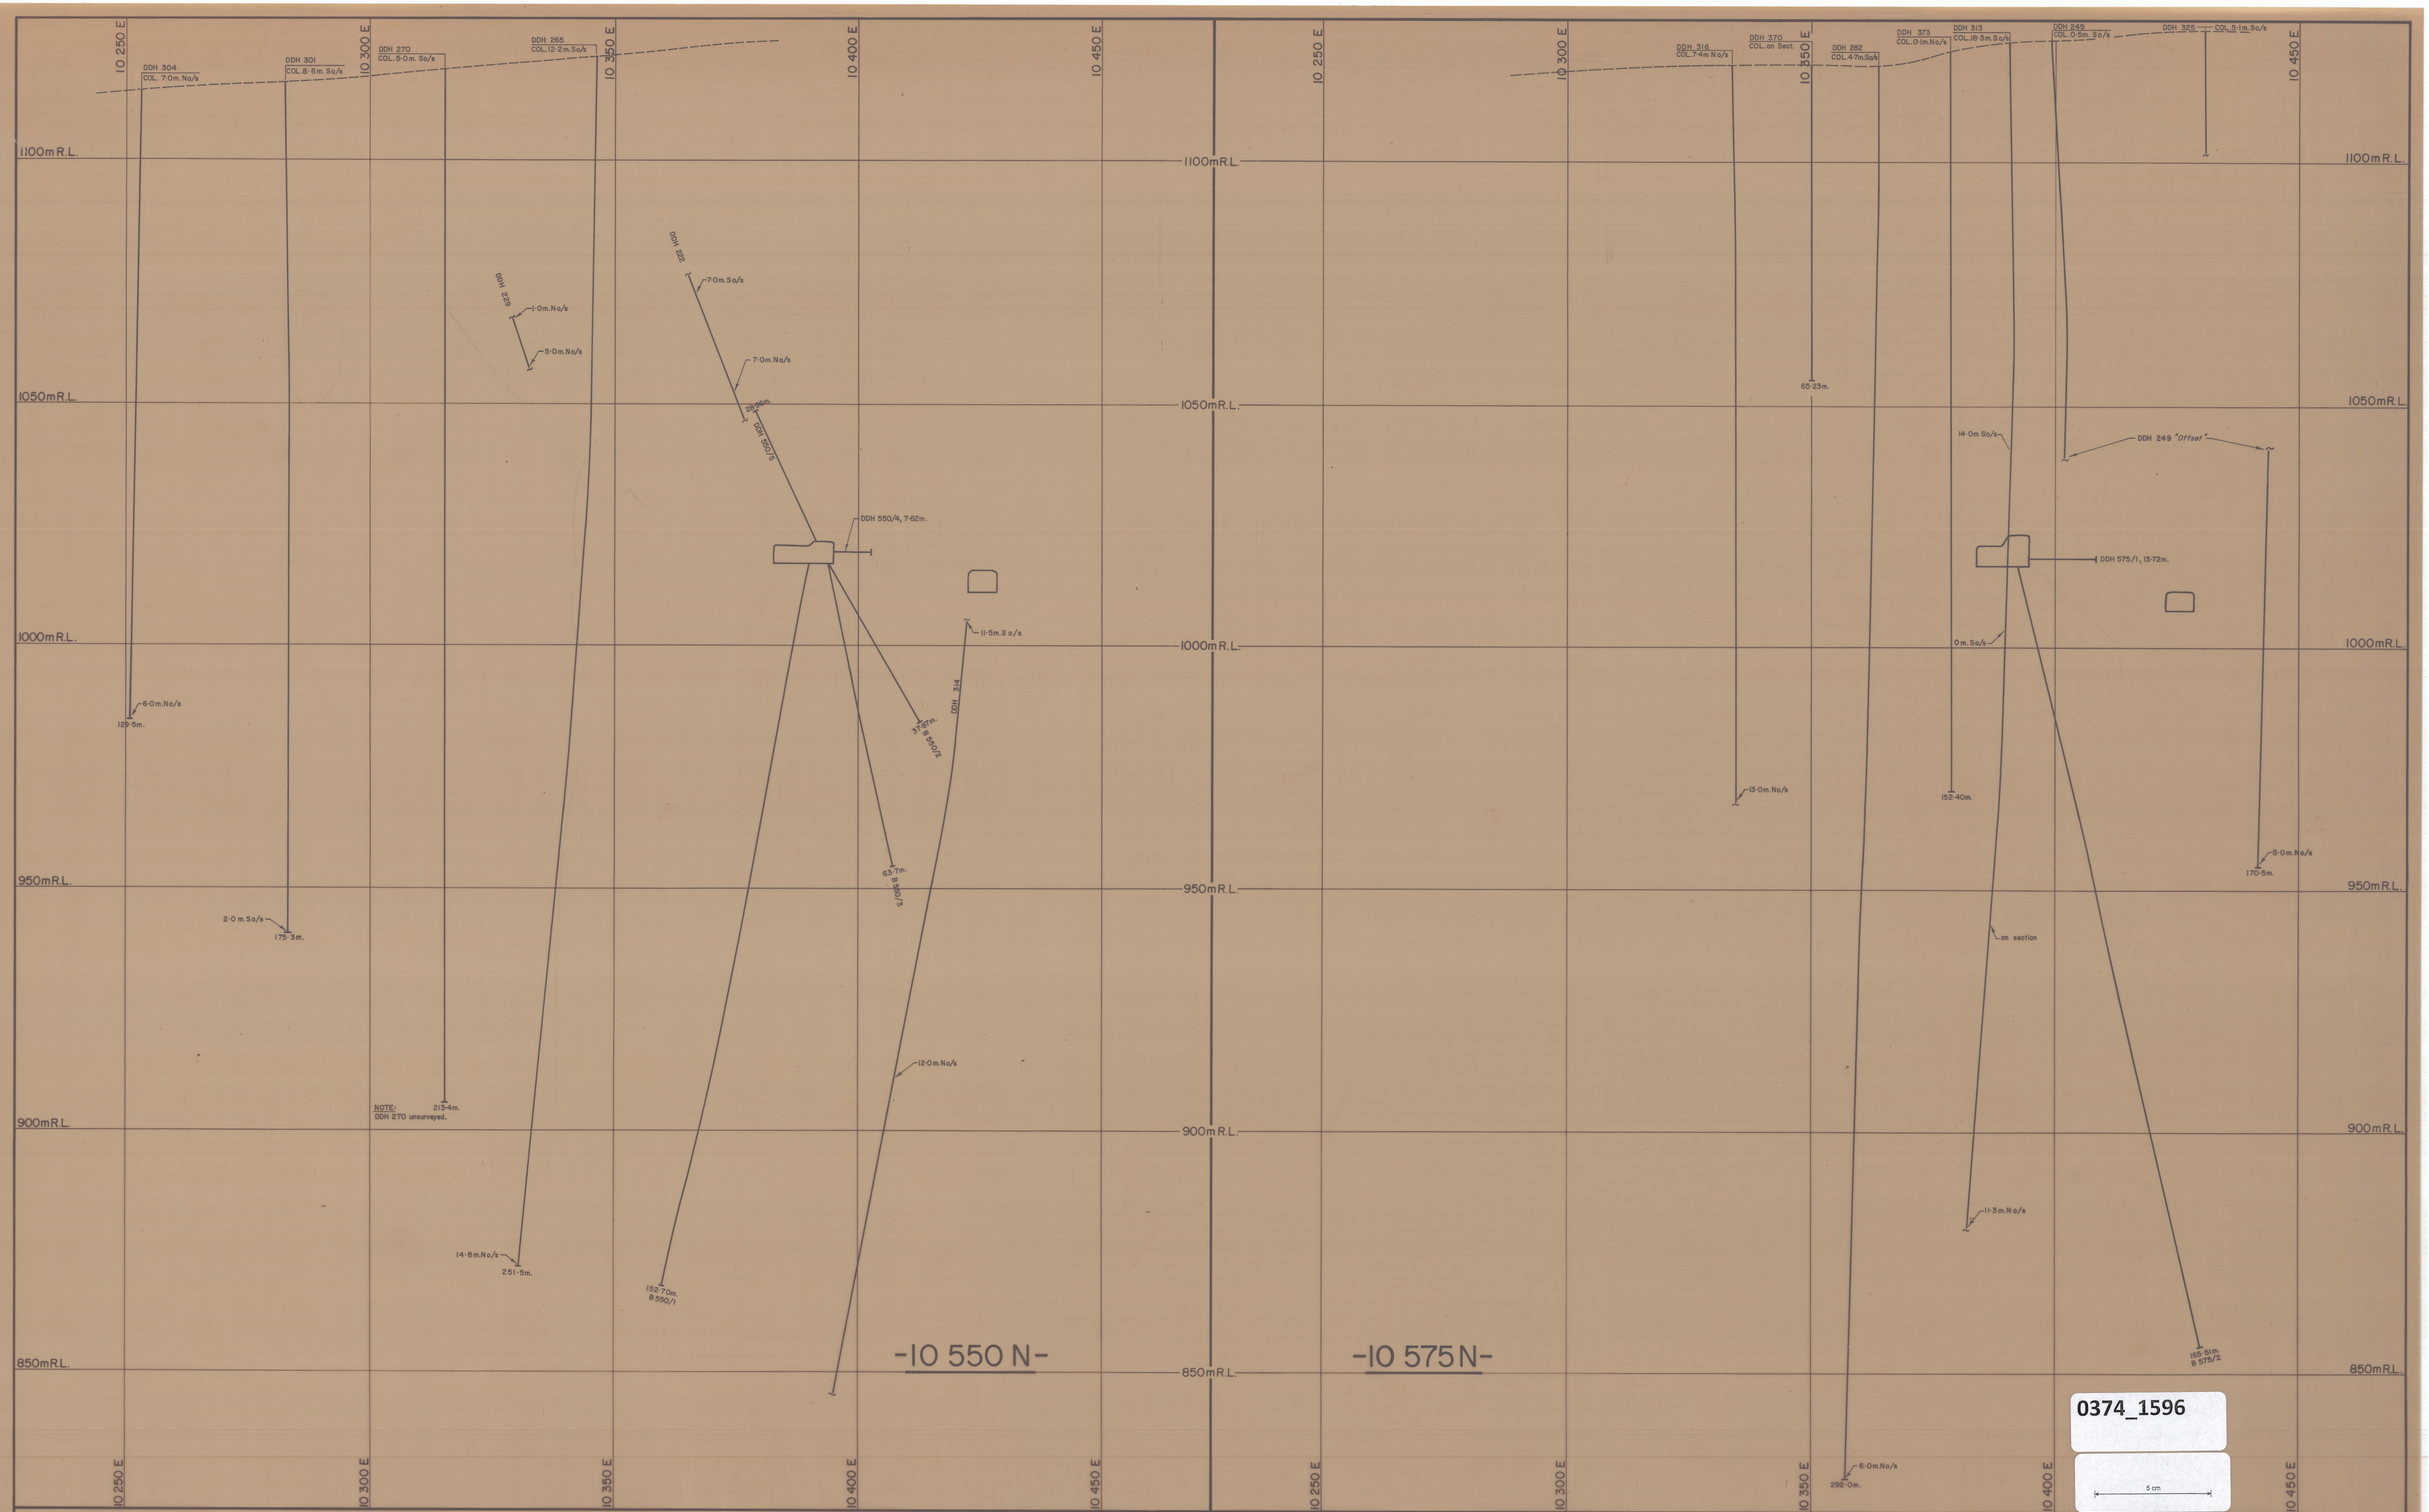

Legend:

uv	Upper metavolcanics	pgh	Pyroxene garnet hornfels	ad	Adamellite		Breccia
bh	Biotite hornfels	gh	Mineralized skarn (> 0·25% WO_3)	ap	Aplite		Fault showing relative movement
ph	Pyroxene hornfels	gh	Unmineralized skarn (< 0·25% WO_3)				Degree of uncertainty in fault position
ch	Marble	bh/ph ch/ph	Banded footwall beds			2·52	Figures refer to assay results in % WO_3
lv	Lower metavolcanics	q	Quartzite				Angle of bedding to long axis of core
						nc	No core recovered

DDH 479
COL. 5·3m N o/s
Indicates collar location as being 5·3 metres North of section

7·1m N o/s
172·7m
Indicated point is 7·1 metres North of section

GEOPEKO LIMITED
KING ISLAND GROUP

SCALE: 1:500

No. KG3-[illegible]

DATE: JUNE, 1975
GEOLOGIST: S.G.B.
DRAWN: R.F.
CHECKED: M.C.R.

BOLD HEAD OREBODY
ENGINEERING GEOLOGY SECTIONS
10 550 N and 10 575 N