0374_1635

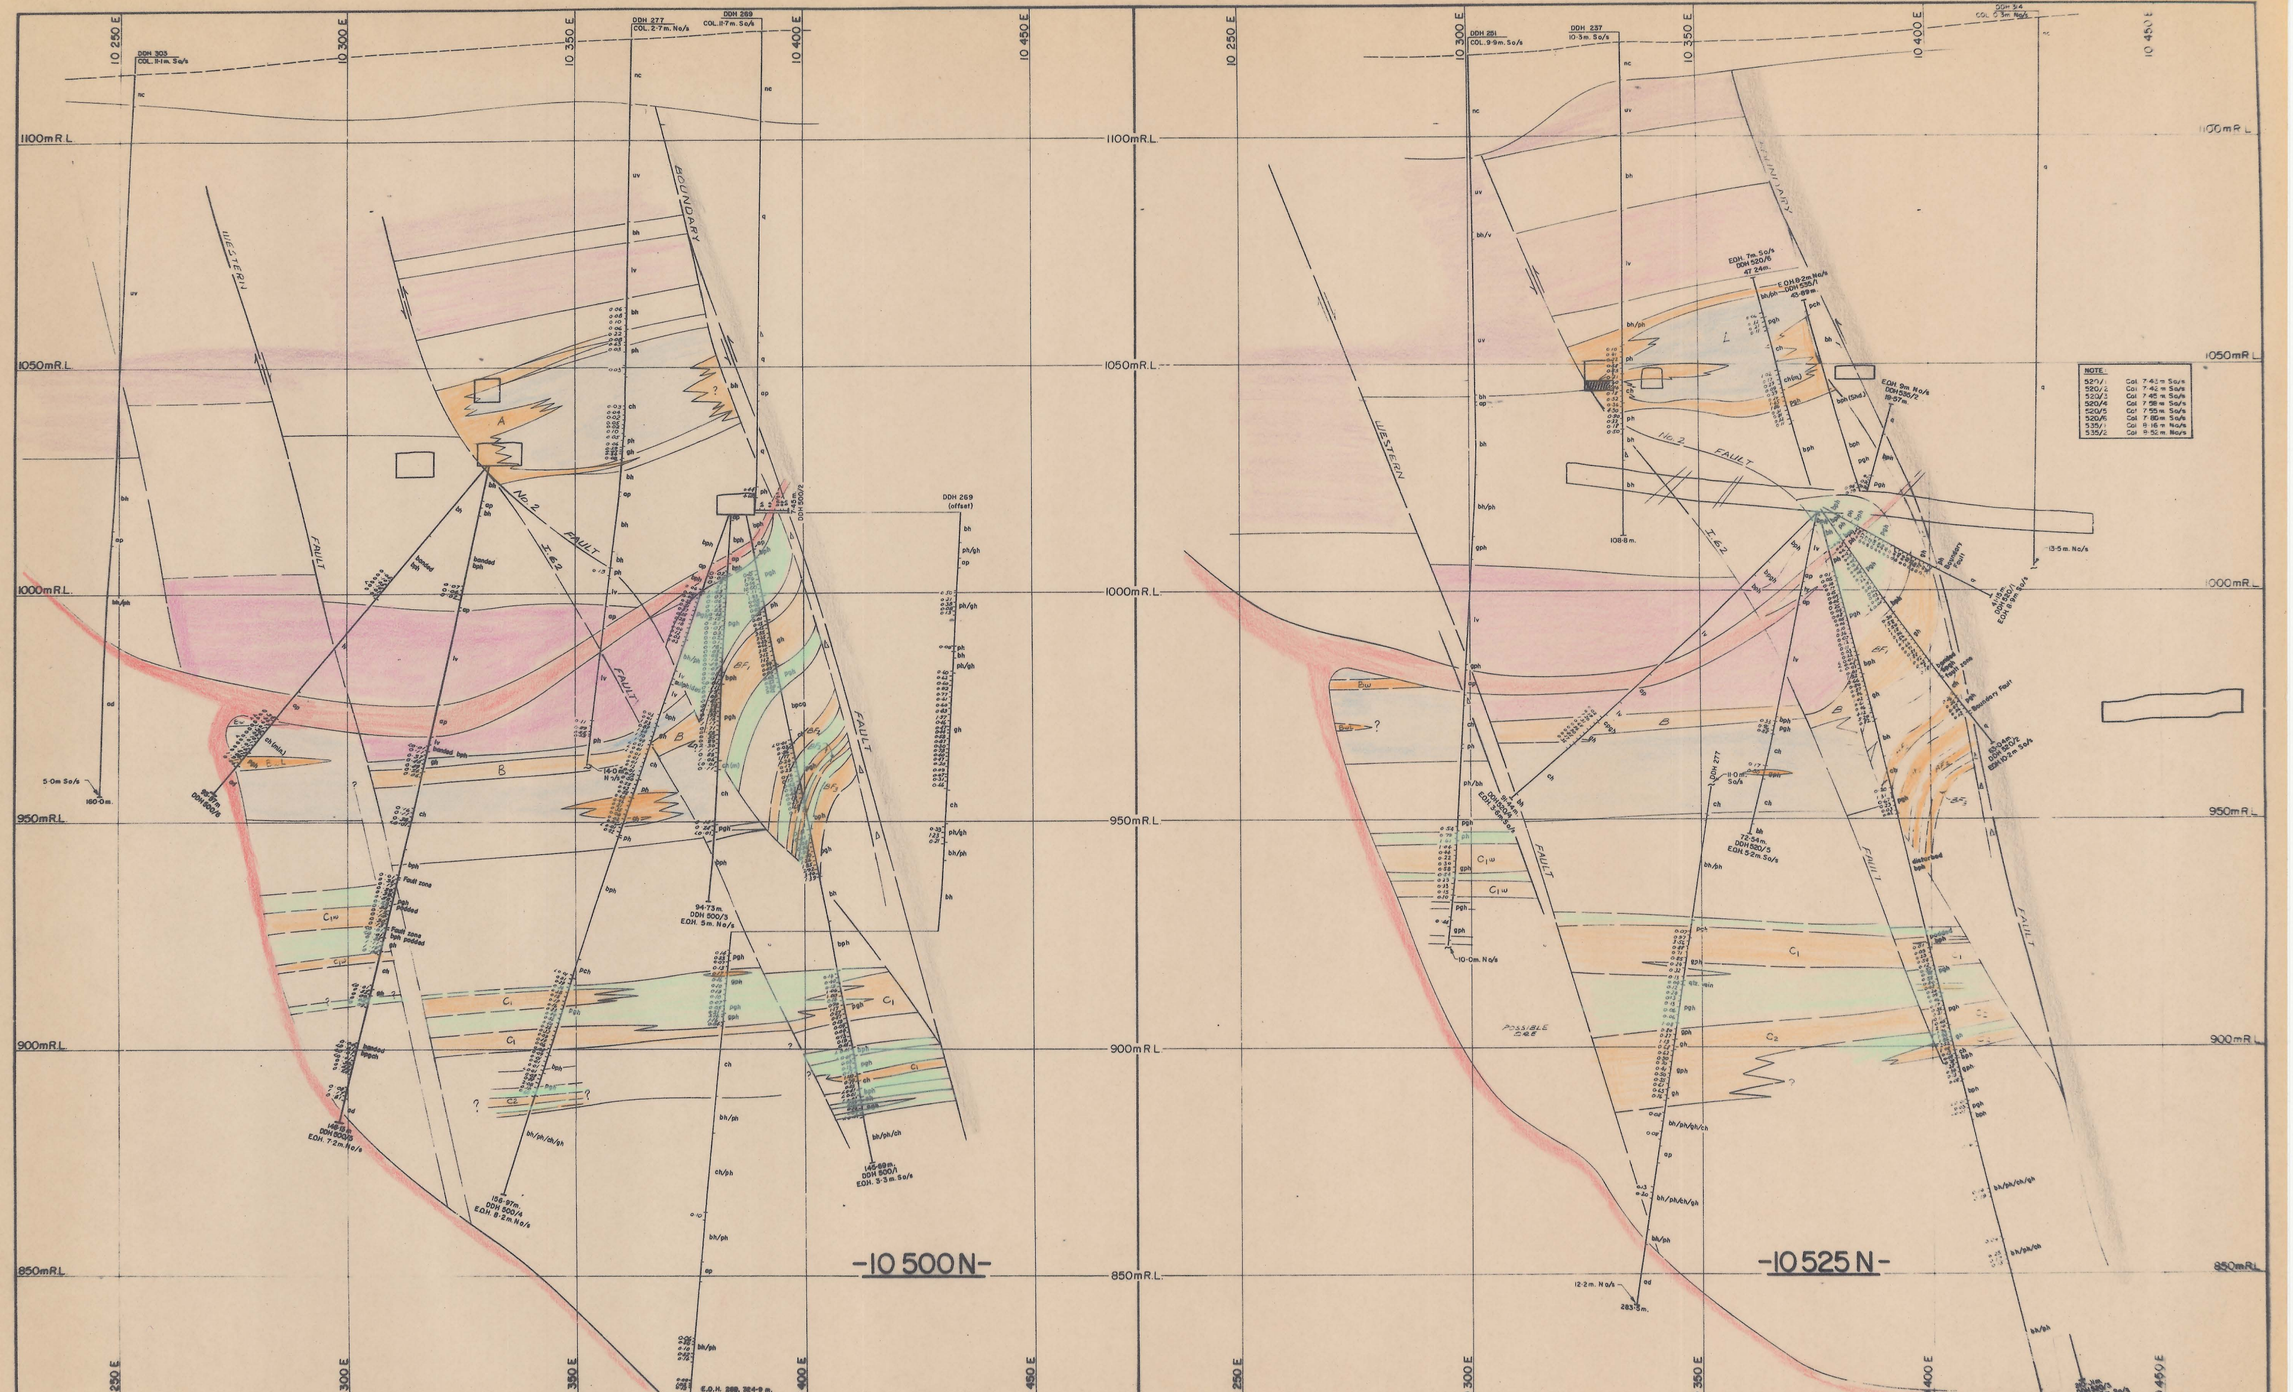
10 250 E
10 300 E
10 350 E
10 400 E
10 450 E
1100mR.L.
1050mR.L.
1000mR.L.
950mR.L.
900mR.L.
850mR.L.
WESTERN BOUNDARY FAULT
No. 2 FAULT
Z. 62
FAULT
DDH 303 COL. 9·1m. Sa/s
DDH 277 COL. 2·7m. Na/s
DDH 269 COL. 11·7m. Sa/s
DDH 269 (offset)
DDH 251 COL. 9·9m. Sa/s
DDH 237 10·3m. Sa/s
DDH 54 COL. 5·1m. Na/s
-10 500 N-
-10 525 N-
POSSIBLE DIKE
Legend
Upper metavolcanic skarns
Biotite hornfels
Pyroxene hornfels
Marble
Lower metavolcanics
Pyroxene garnet hornfels
Mineralized skarn (>0·25% WO3)
Unmineralized skarn (<0·25% WO3)
Banded footwall beds
Quartzite
Adamellite
Aplite
Ore lens indicator
Breccia
Fault showing relative movement
Degree of uncertainty in fault position
Figures refer to assay results in % WO3
Angle of bedding to long axis of core
No core recovered
DDH 479 COL. 9·3m N s/s
Indicates collar location as being 5·3 metres North of section
7·1m Na/s
Indicated point is 7·1 metres North of section
5 cm
0374 - 1635
GEOPEKO LIMITED
KING ISLAND GROUP
SCALE 1:500
No. KG3-148 G
DATE JULY, 1975
GEOLOGIST S.G.B.
DRAWN O.S.
CHECKED M.C.R.
7/75
BOLD HEAD OREBODY
GEOLOGICAL CROSS-SECTIONS
10 500 N. and 10 525 N.
148 a