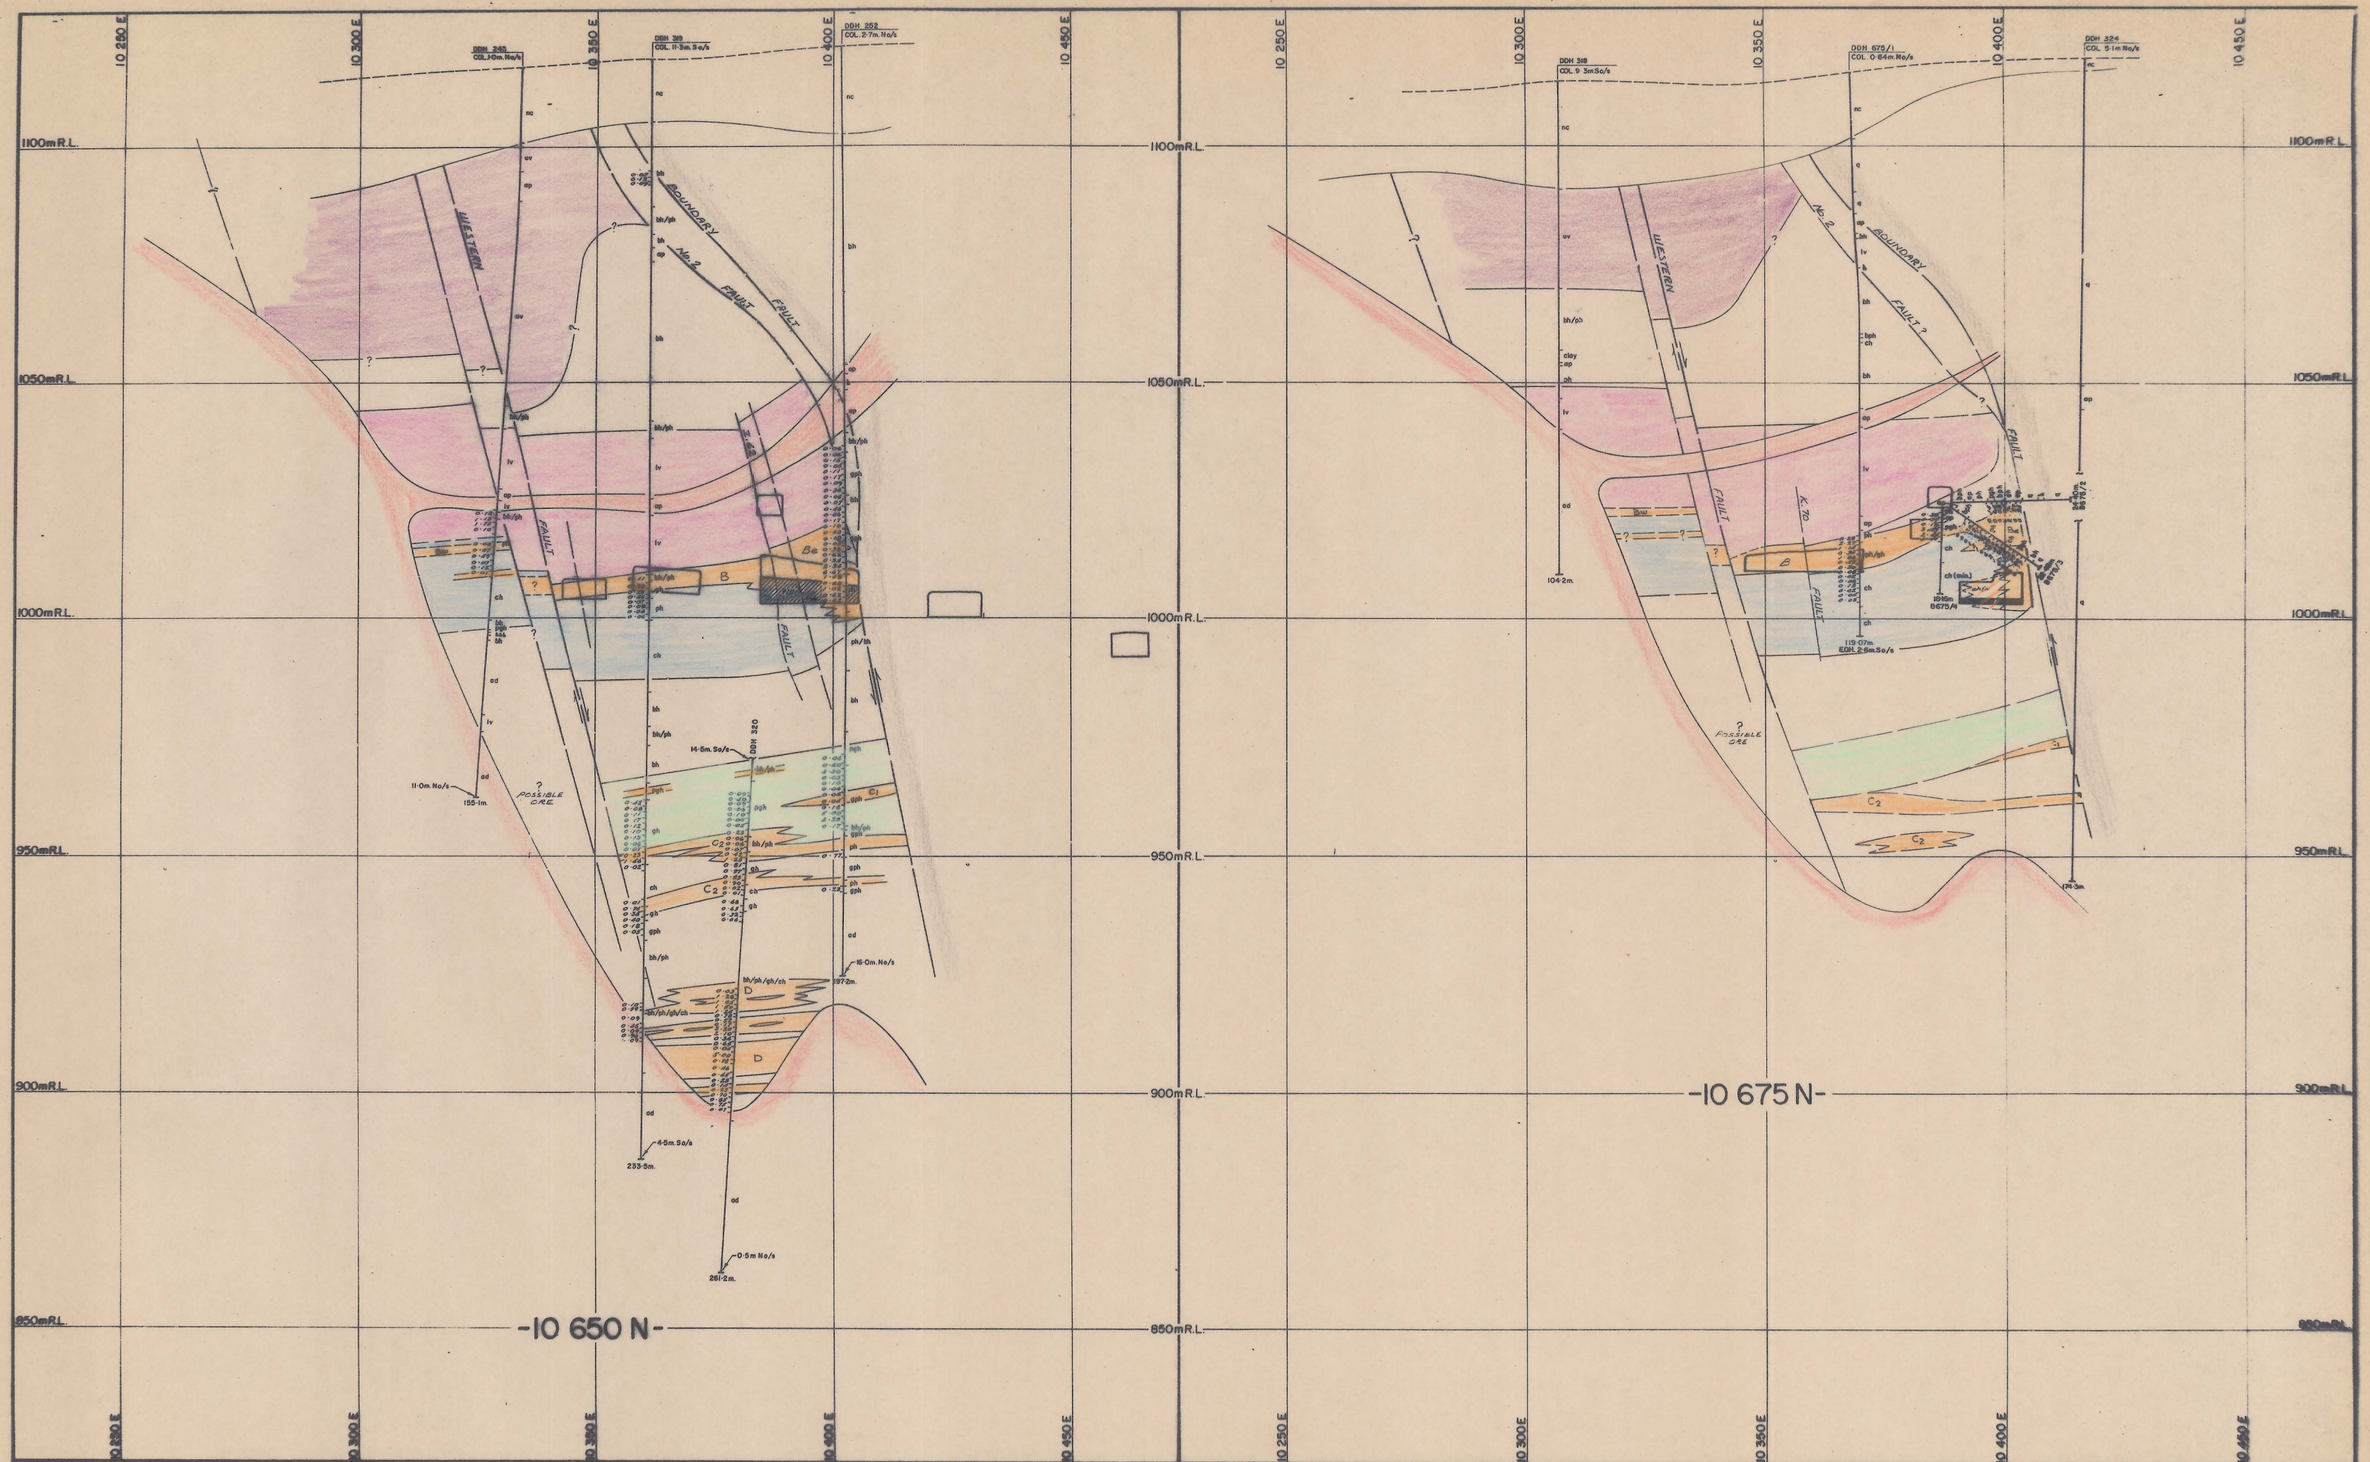

Legend:

- Upper metavolcanics
- Biotite hornfels
- Pyroxene hornfels
- Marble
- Lower metavolcanics
- Pyroxene garnet hornfels
- Mineralized skarn (>0-25% WO_3)
- Unmineralized skarn (<0-25% WO_3)
- Banded (rehealed) beds
- Quartzite
- Adamellite
- Aplite
- Breccia
- Fault showing relative movement
- Degree of uncertainty in fault position
- Figures refer to assay results in % WO_3
- Angle of bedding to long axis of core
- nc No core recovered
- DDH 475 — Indicates collar location as being 5·3 metres North of section
- Indicated point is 7·1 metres North of section

5 cm

0374 - 1638

GEOPEKO LIMITED
KINGS ISLAND GROUP

SCALE: 1:500

No. K63-1506

DATE JUNE, 1976
GEOLOGIST SGB
DRAWN R.F
CHECKED MCR

6/75

BOLD HEAD OREBODY
GEOLOGICAL CROSS-SECTIONS
10 650 N and 10 675 N

ESO a

0374 - 1638