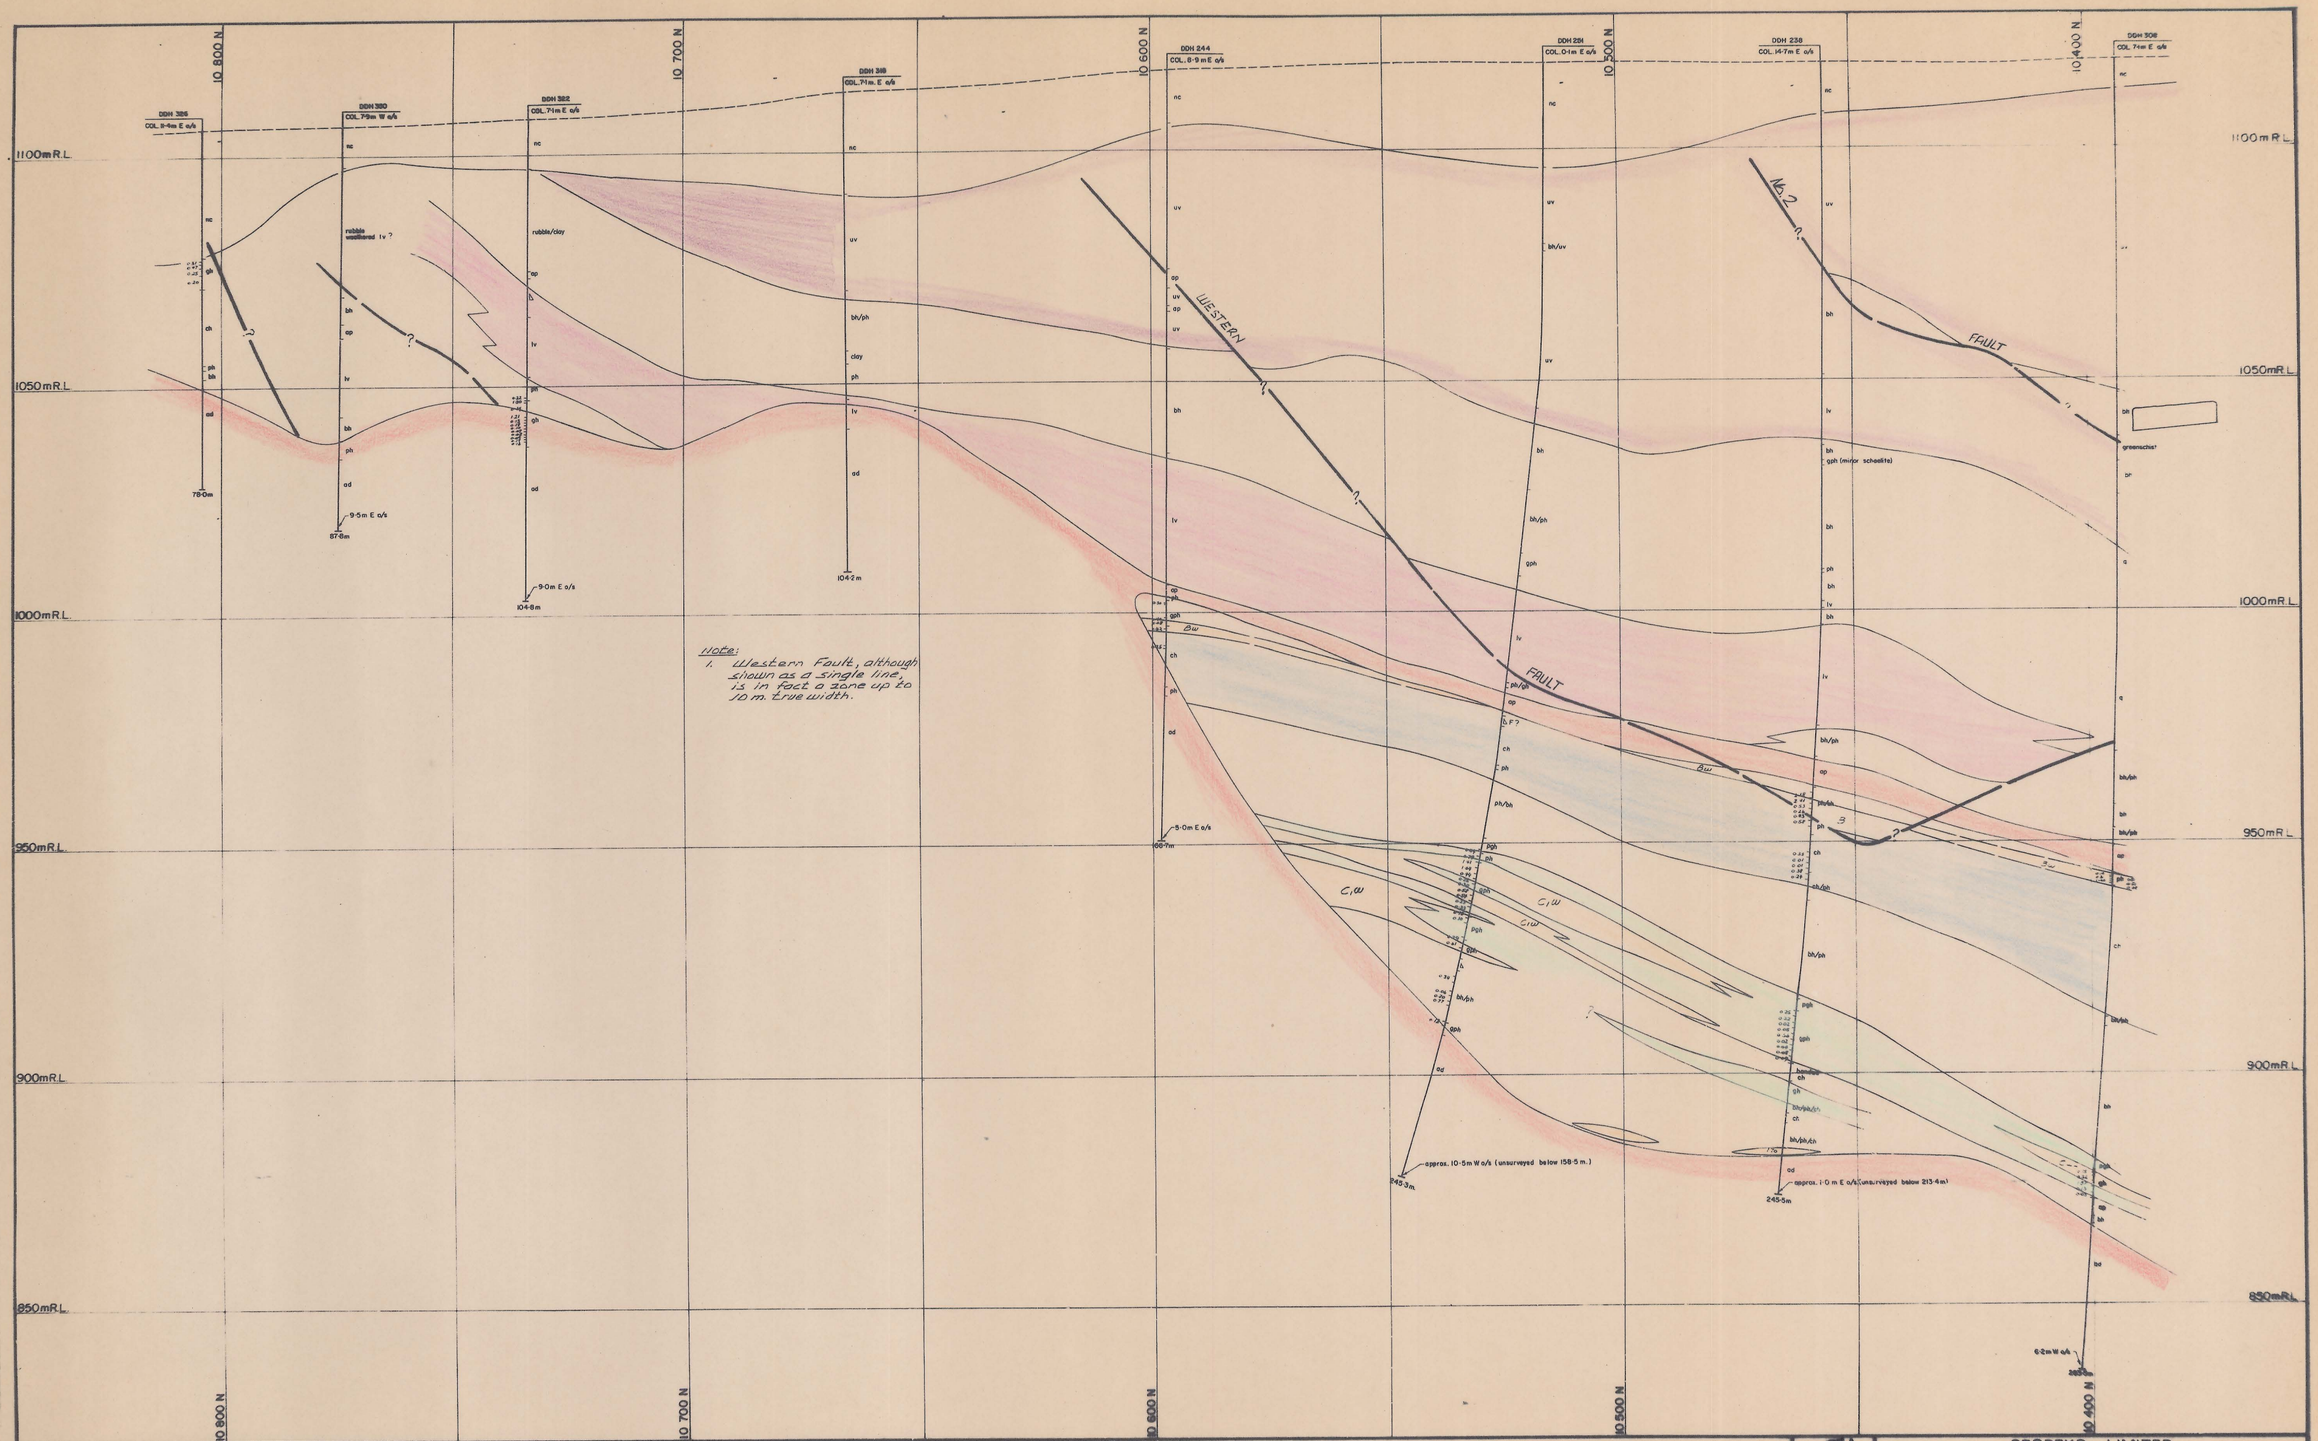
10 800 N
10 700 N
10 600 N
10 500 N
10 400 N
1100mR.L.
1050mR.L.
1000mR.L.
950mR.L.
900mR.L.
850mR.L.
DDH 326
COL. 9·4m E o/s
DDH 330
COL. 7·9m W o/s
DDH 332
COL. 7·1m E o/s
DDH 340
COL. 7·1m. E o/s
DDH 244
COL. 8·9 m E o/s
DDH 251
COL. 0·1m E o/s
DDH 238
COL. 14·7m E o/s
DDH 308
COL. 7·1m E o/s
WESTERN
FAULT
No 2
FAULT
Note:
1. Western Fault, although shown as a single line, is in fact a zone up to 10 m. true width.
approx. 10·5m W o/s (unsurveyed below 158·5 m.)
approx. 1·0 m E o/s (unsurveyed below 213·4m)
Legend:
Upper metavolcanics
Biotite hornfels
Pyroxene hornfels
Marble
Lower metavolcanics
Pyroxene garnet hornfels
Mineralized skarn (>0·25% $WO_3$)
Unmineralized skarn (<0·25% $WO_3$)
Banded footwall beds
Quartzite
Adamellite
Aplite
Ore lens designator
Breccia
Fault showing relative movement
Degree of uncertainty in fault position
Figures refer to assay results in % $WO_3$
Angle of bedding to long axis of core
No core recovered
Indicates collar location as being 5·3 metres East of section
Indicated point is 7·1 metres East of section
5 cm
0374 - 1643
GEOPEKO LIMITED
KING ISLAND GROUP
SCALE: 1:500
No. KG3-118
DATE: AUG. 1975
GEOLOGIST: S.G.B.
DRAWN: D.S.
CHECKED: M.C.R.
8/75
118
BOLD HEAD OREBODY
GEOLOGICAL LONG SECTION
10 300 E

0374 - 1643