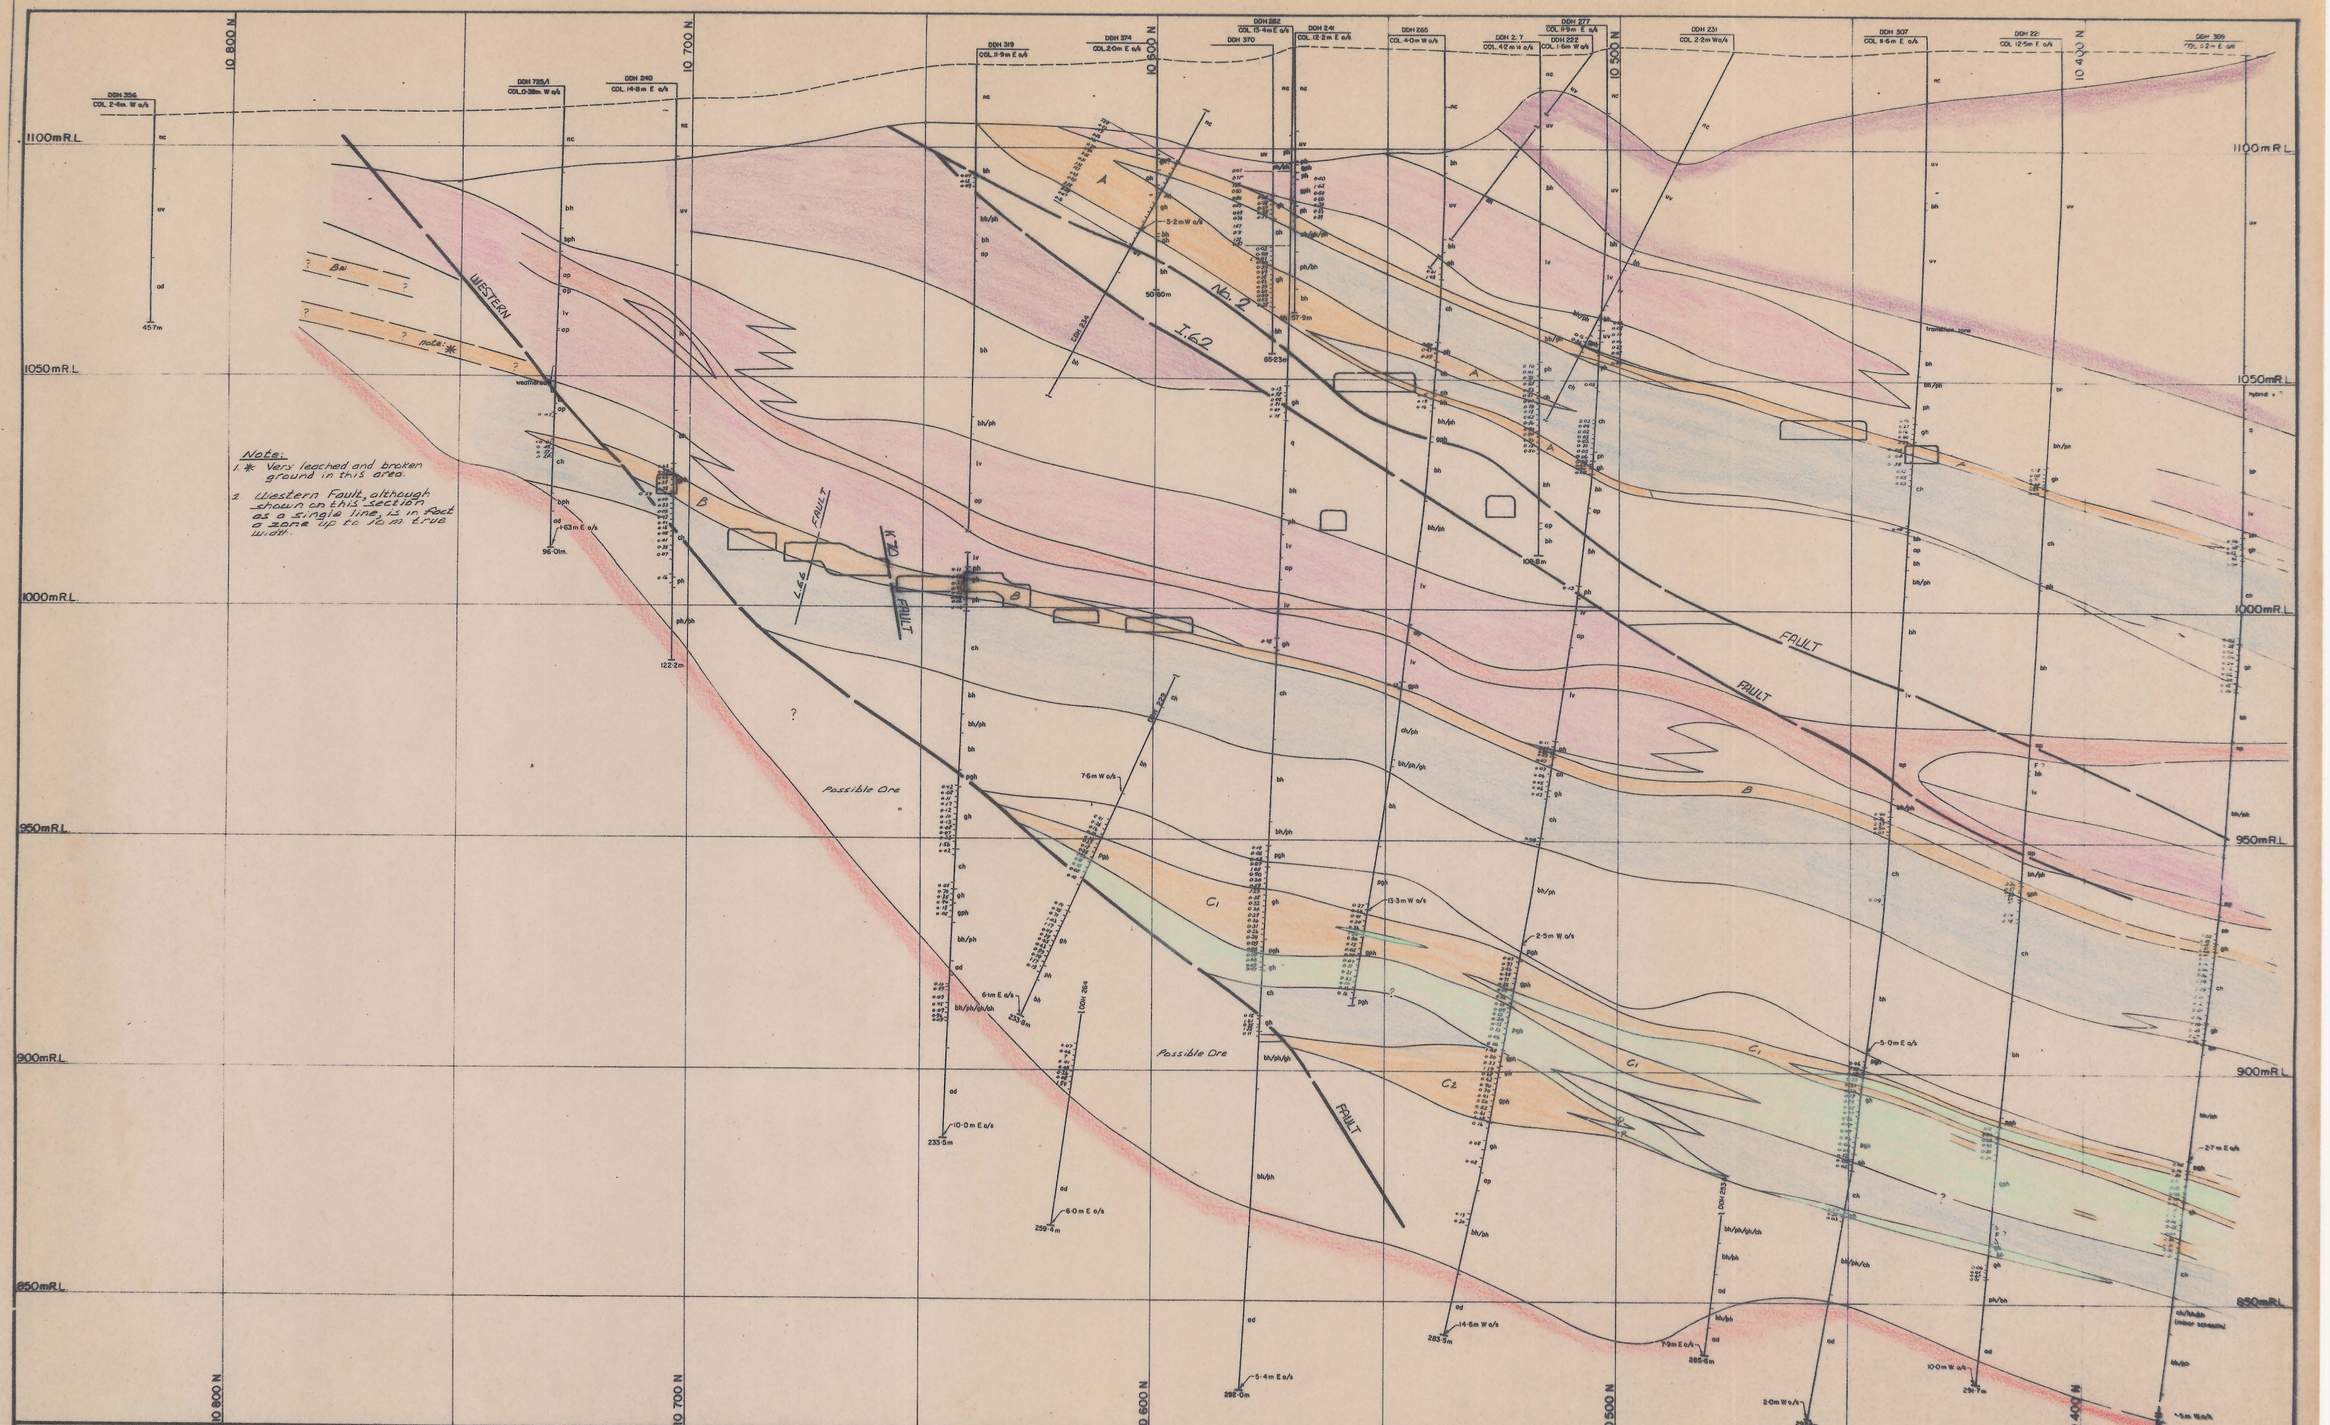
1100mR.L.
1050mR.L.
1000mR.L.
950mR.L.
900mR.L.
850mR.L.
10 800 N
10 700 N
10 600 N
10 500 N
10 400 N
WESTERN
FAULT
No. 2
FAULT
FAULT
FAULT
FAULT
Possible Ore
Possible Ore
Note:
1 * Very leached and broken ground in this area.
2 Western Fault, although shown on this section as a single line, is in fact a zone up to 18 m true width.
Legend:
Upper metavolcanics
Gunnis hornfels
Pyroxene hornfels
Marble
Lower metavolcanics
Pyroxene garnet hornfels
Mineralized skarn (>0·25% WO_3)
Unmineralized skarn (<0·25% WO_3)
Banded feldspathic beds
Quartzite
Adamellite
Aplite
Ore zone designation
Breccia
Fault showing relative movement
Degree of uncertainty in fault position
Figures refer to assay results in % WO_3
Angle of bedding to long axis of core
No core recovered
Indicates collar location as being 5·3 metres East of section
Indicated point is 7·1 metres East of section
5 cm
GEOPEKO LIMITED
KING ISLAND GROUP
SCALE: 1:500
No. KG3-120
BOLD HEAD OREBODY
GEOLOGICAL LONG SECTION
10 350 E
DATE: AUG. 1973
GEOLOGIST S.G.B.
DRAWN G.S.
CHECKED M.C.R.
0374-1645