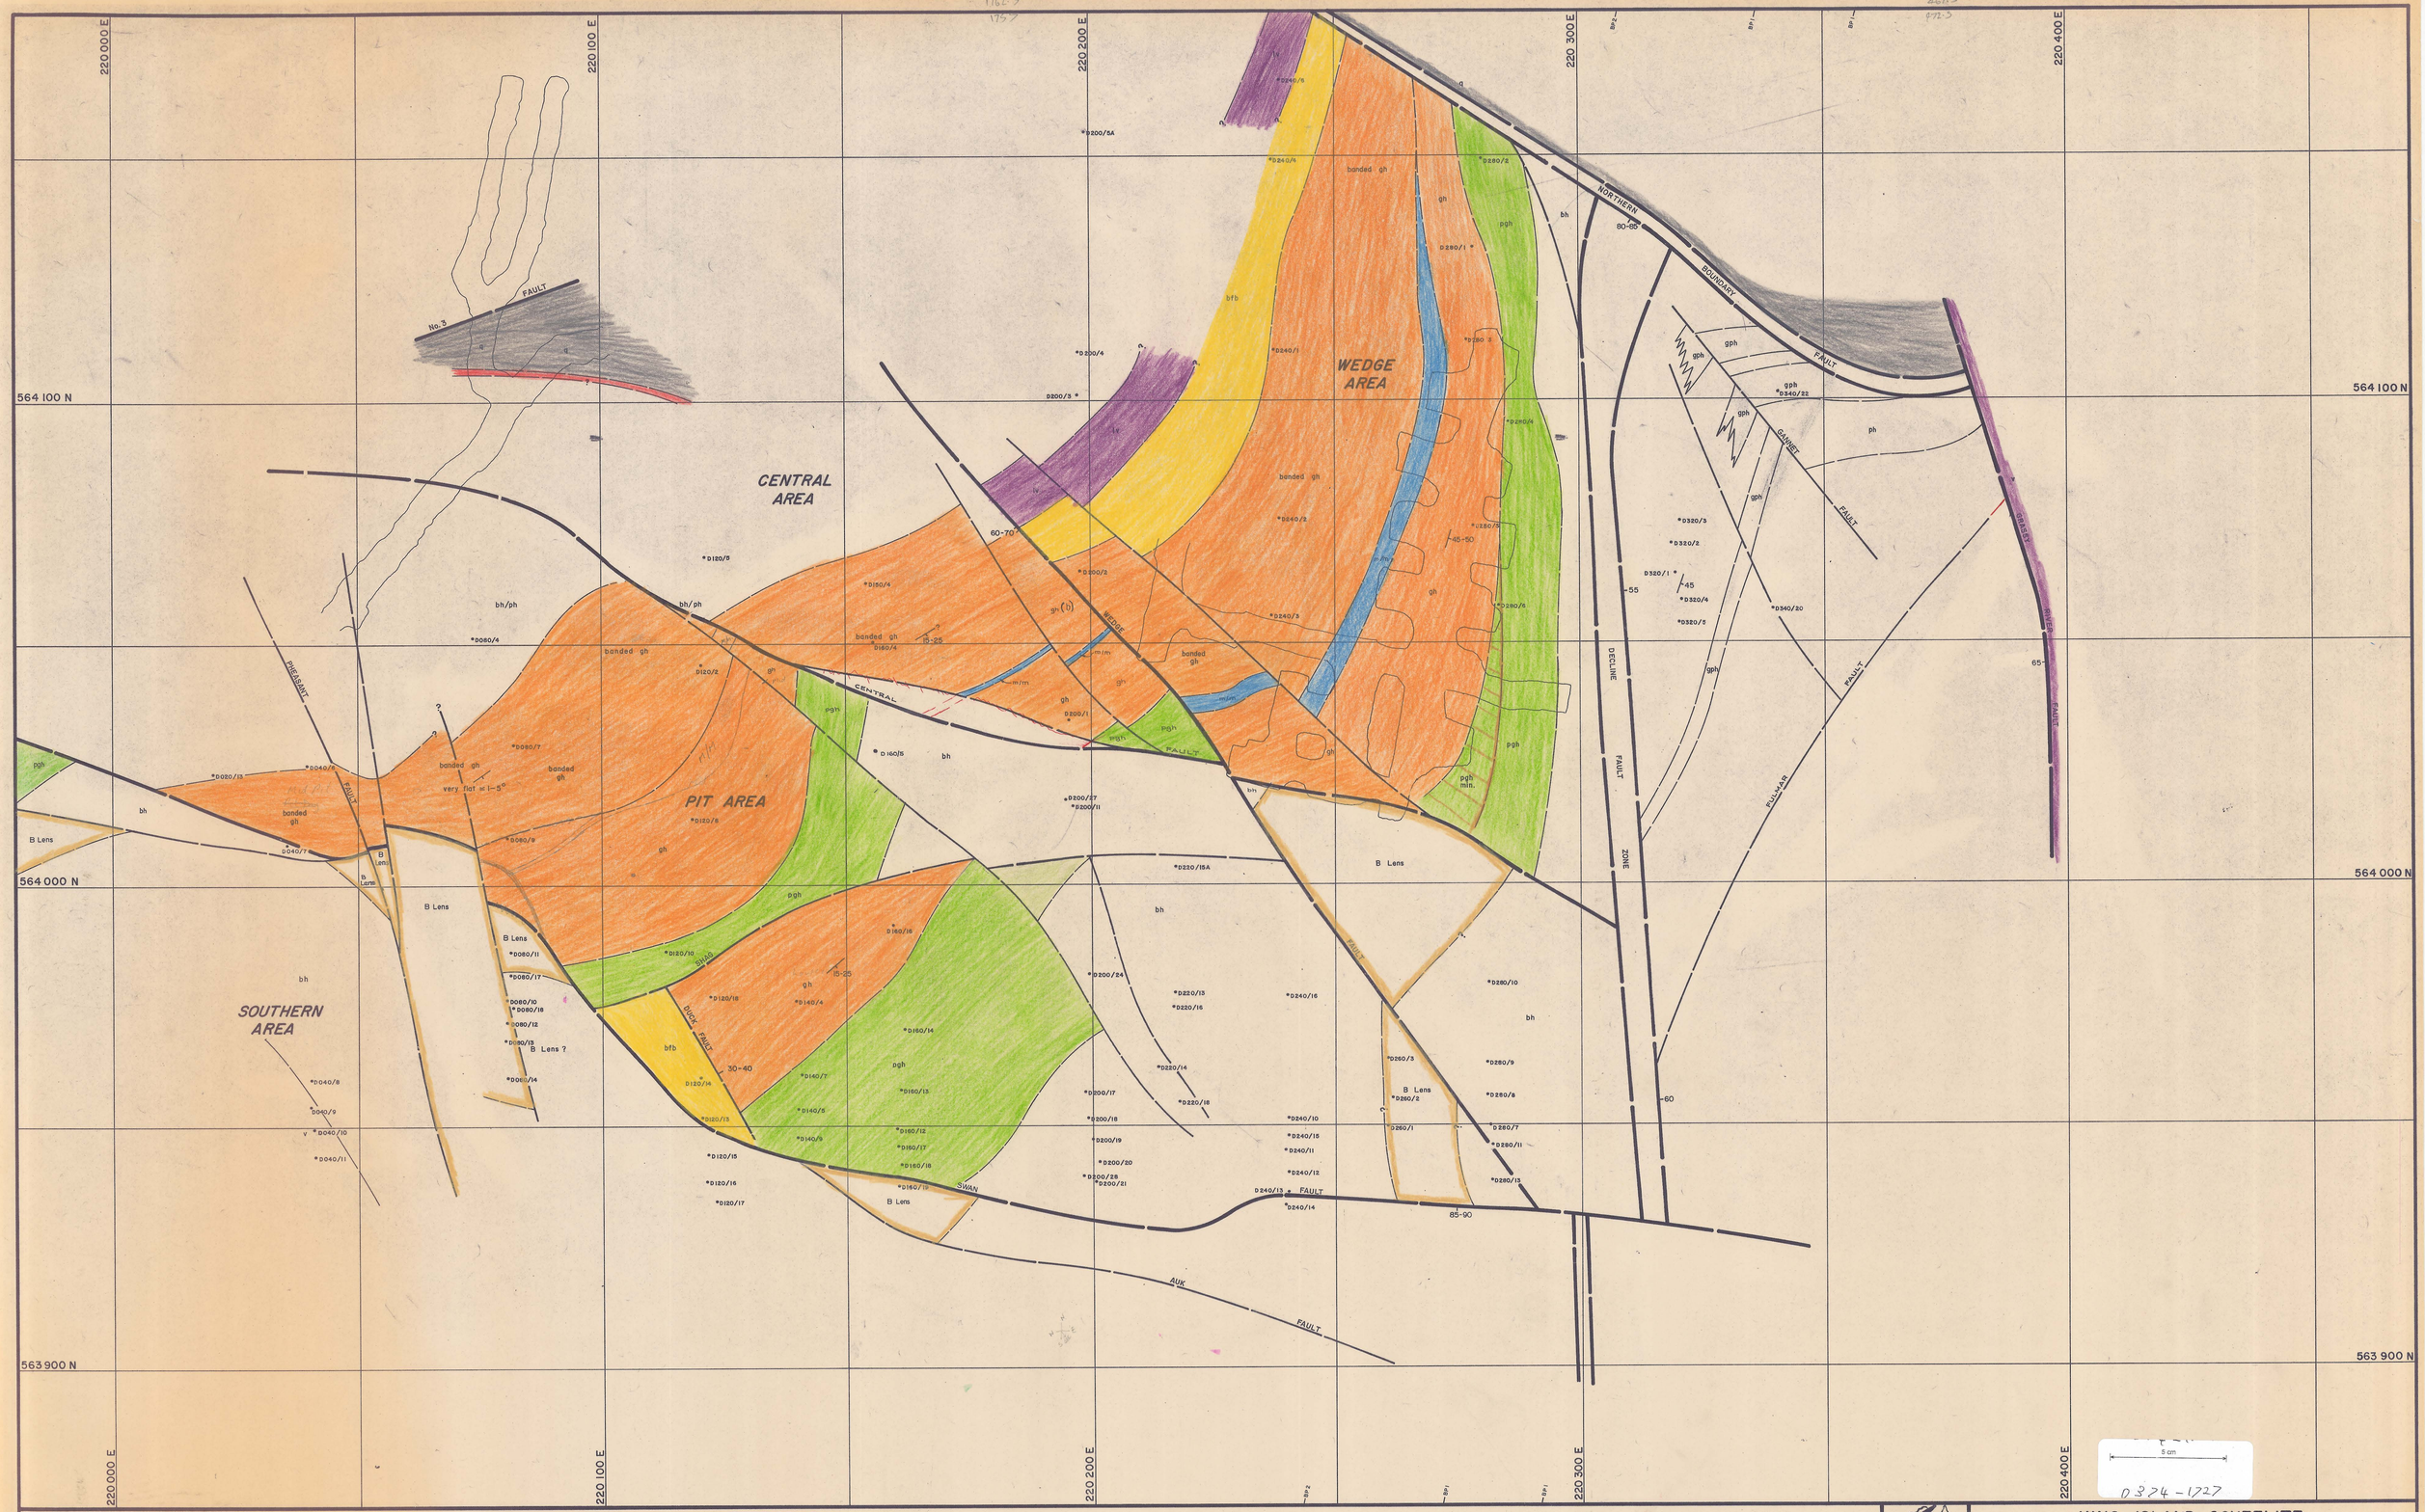

LEGEND:

v	Upper metavolcanics
ph/bh	Banded hornfels
ch	Marble
bh	Biotite hornfels
pgh	Pyroxene garnet hornfels
gh	Garnet hornfels
bfb/ph/ch/gh	Banded footwall beds
bph	Biotite pyroxene hornfels
iv	Lower metavolcanics
q	Quartzite
ap	Aplite
ad	Adamellite
60	Strike and dip
27	Joint, inclined
	Joint, vertical
	Fault
R-127·3	Roadway R.L. -127·3m.

DATE: JULY 1987
GEOLOGIST: S.G.B.
DRAWN:
CHECKED:

KING ISLAND SCHEELITE

SCALE: 1:500

No. KG2-06-160 E

DOLPHIN MINE
GEOLOGICAL LEVEL PLAN
-160m R.L.

0374-1727