


0324-1746

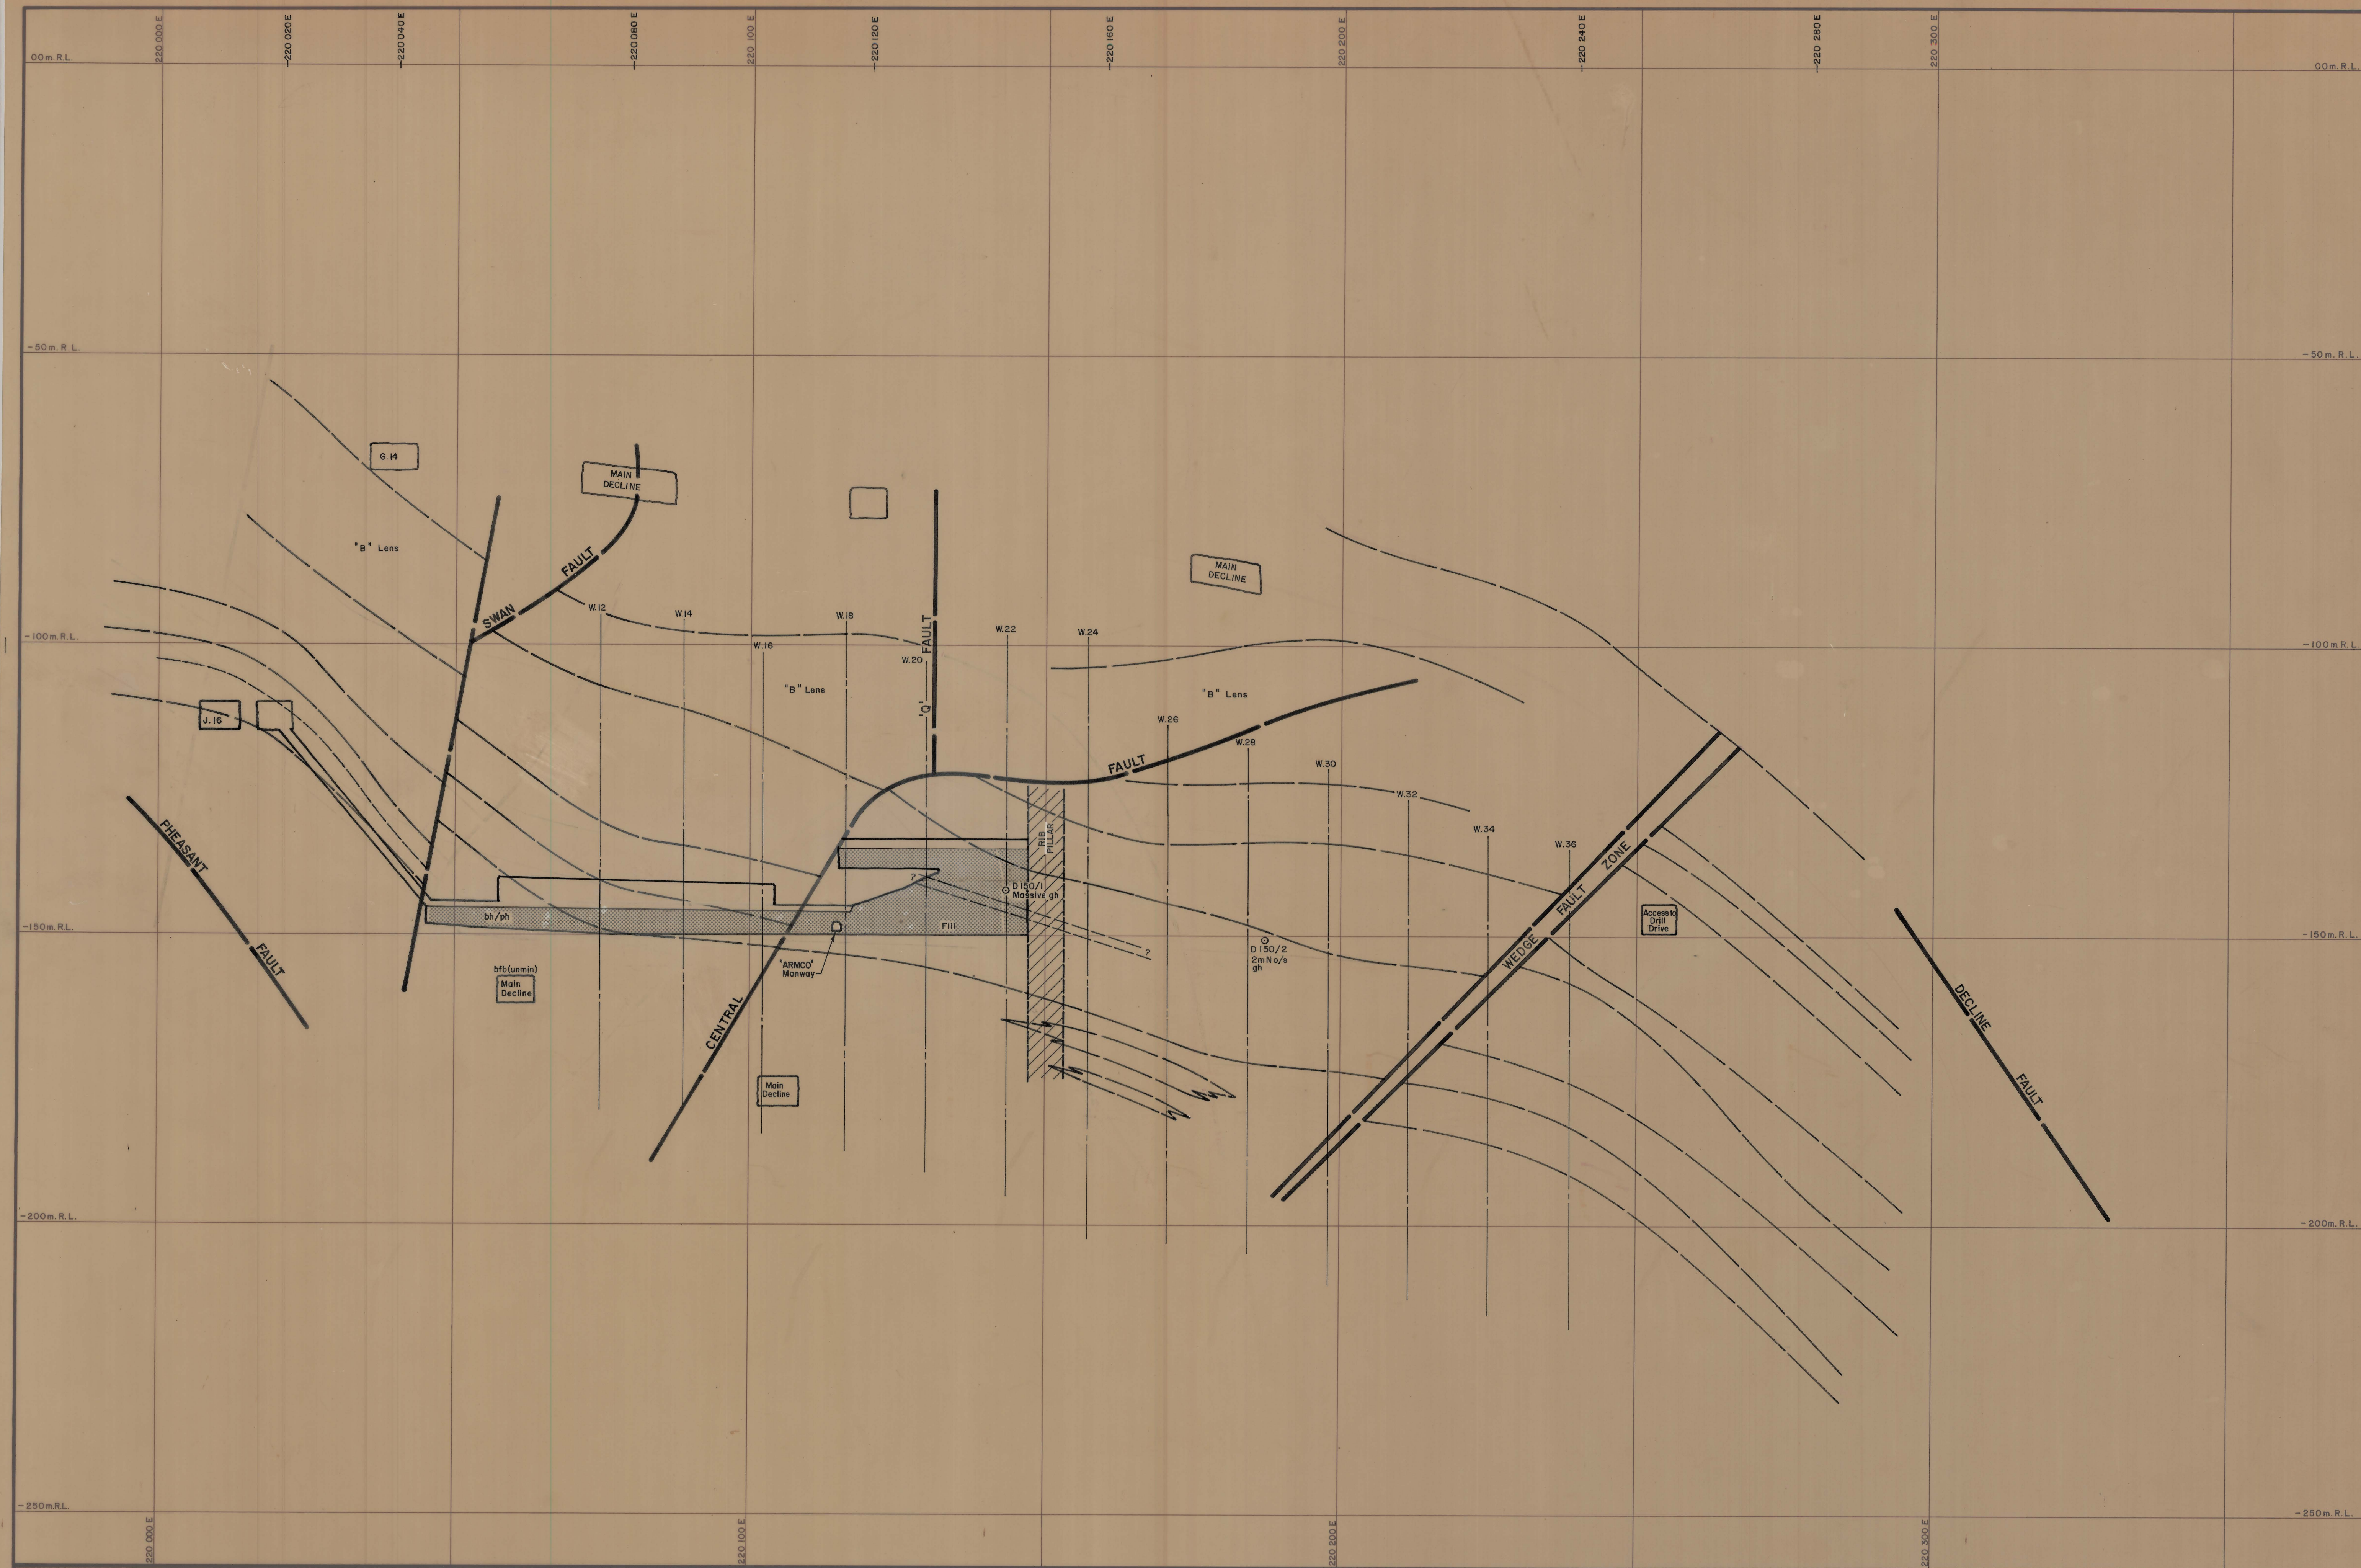

LEGEND:

	Marble		Biotite hornfels
	Pyroxene garnet hornfels		Biotite pyroxene hornfels
	Garnet hornfels		Lower metavolcanics
	Sheared biotite hornfels		Quartzite

W.24
Centre line W.24 Stope

0324-1746

	GEOPEKO LIMITED KING ISLAND	
	DATE: Apr. 76	No. K92-05-013
	DOLPHIN MINE WEDGE AREA GEOLOGICAL CROSS-SECTION W64 STOPE	
	Scale: 1 : 500	