27 JUN 1981

5 cm

0374_2428

03 DM 03 1012

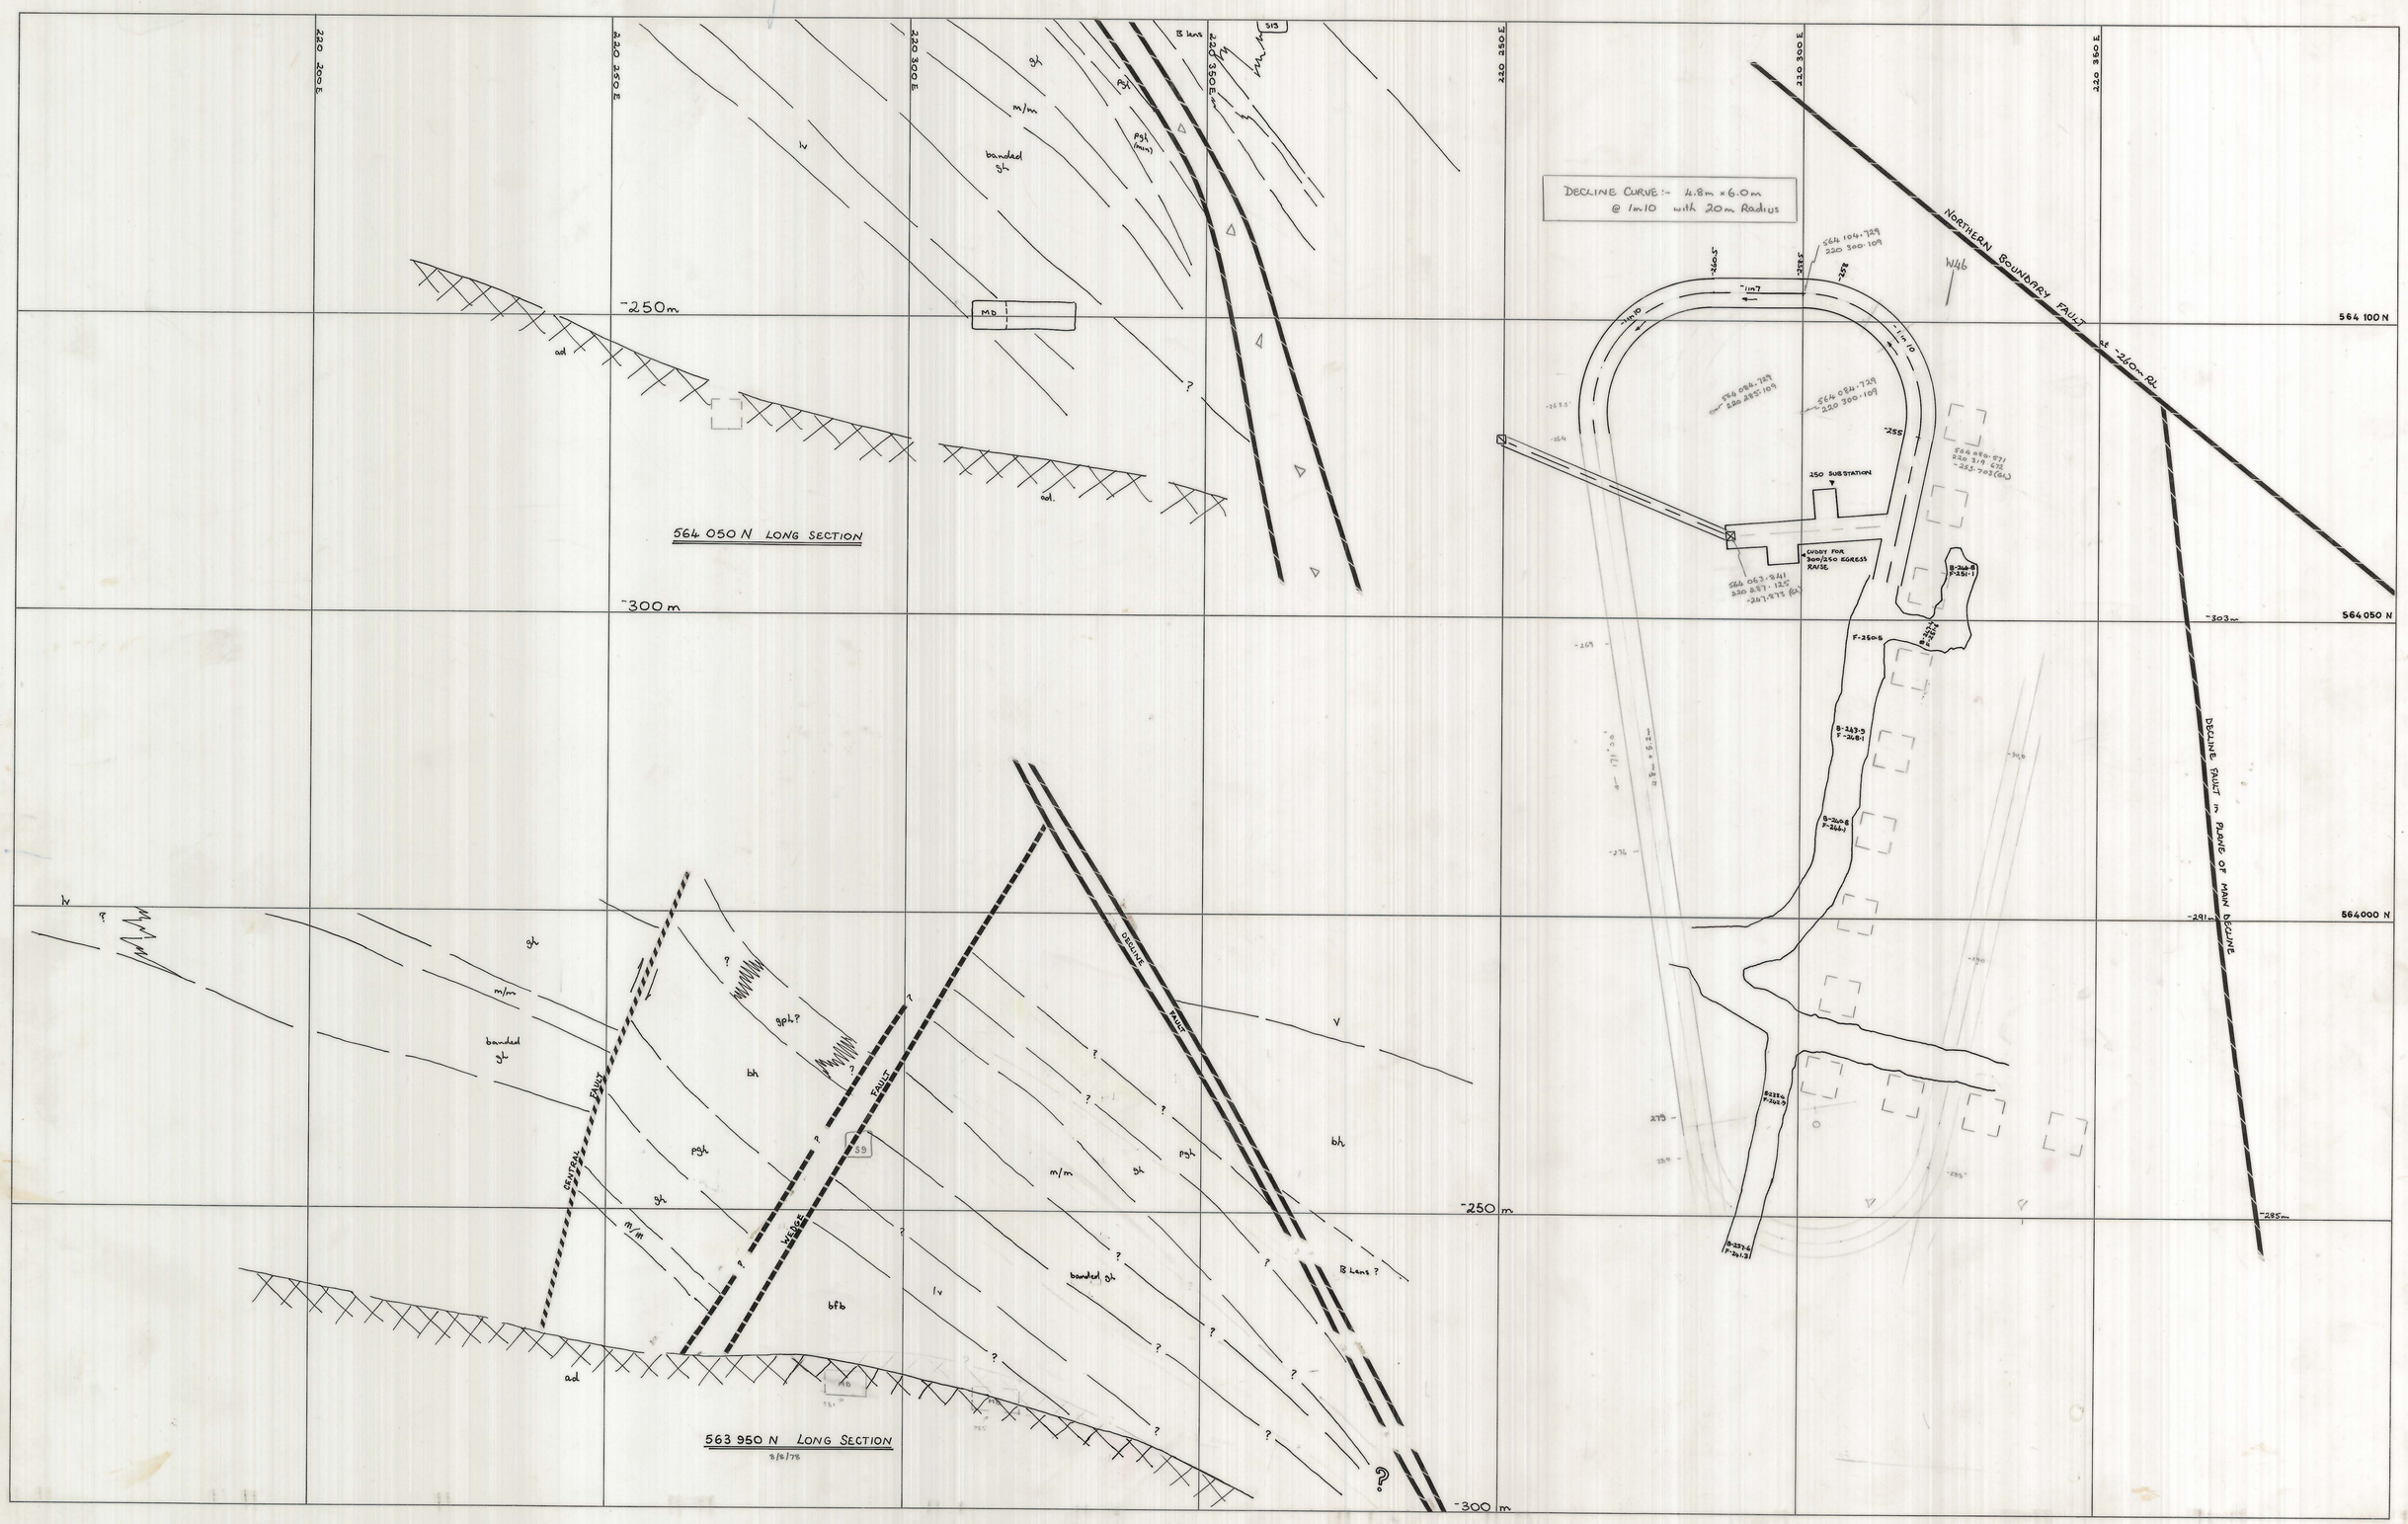

APPROVAL		COPY
PLANNING ENG.:	11/8/78	
SENIOR PLAN. ENG.:	11/8/78	
MINE SUPT.:	11/8/78	
G. MINING SUPT.:	22/8/78	
SENIOR SURV'R.:	22/8/78	
SENIOR GEOLOGIST:	17/8/78	1
SURVEYOR:	22/8/78	

SCALE 1:500

north

LOCATION: DOLPHIN MINE

SUBJECT: PROPOSED LAYOUT FOR MAIN DECLINE – -255 m RL to -264 m RL

4.8m × 5.2m

MINING ONLY

KING ISLAND SCHEELITE
A DIVISION OF WARMAN INTERNATIONAL

GRASSY 9 AUGUST 1978 KING ISLAND

PLAN NUMBER 03 DM 03 1012