27 JUN 1981

5 cm

0374_2495

03 DM 04 1007

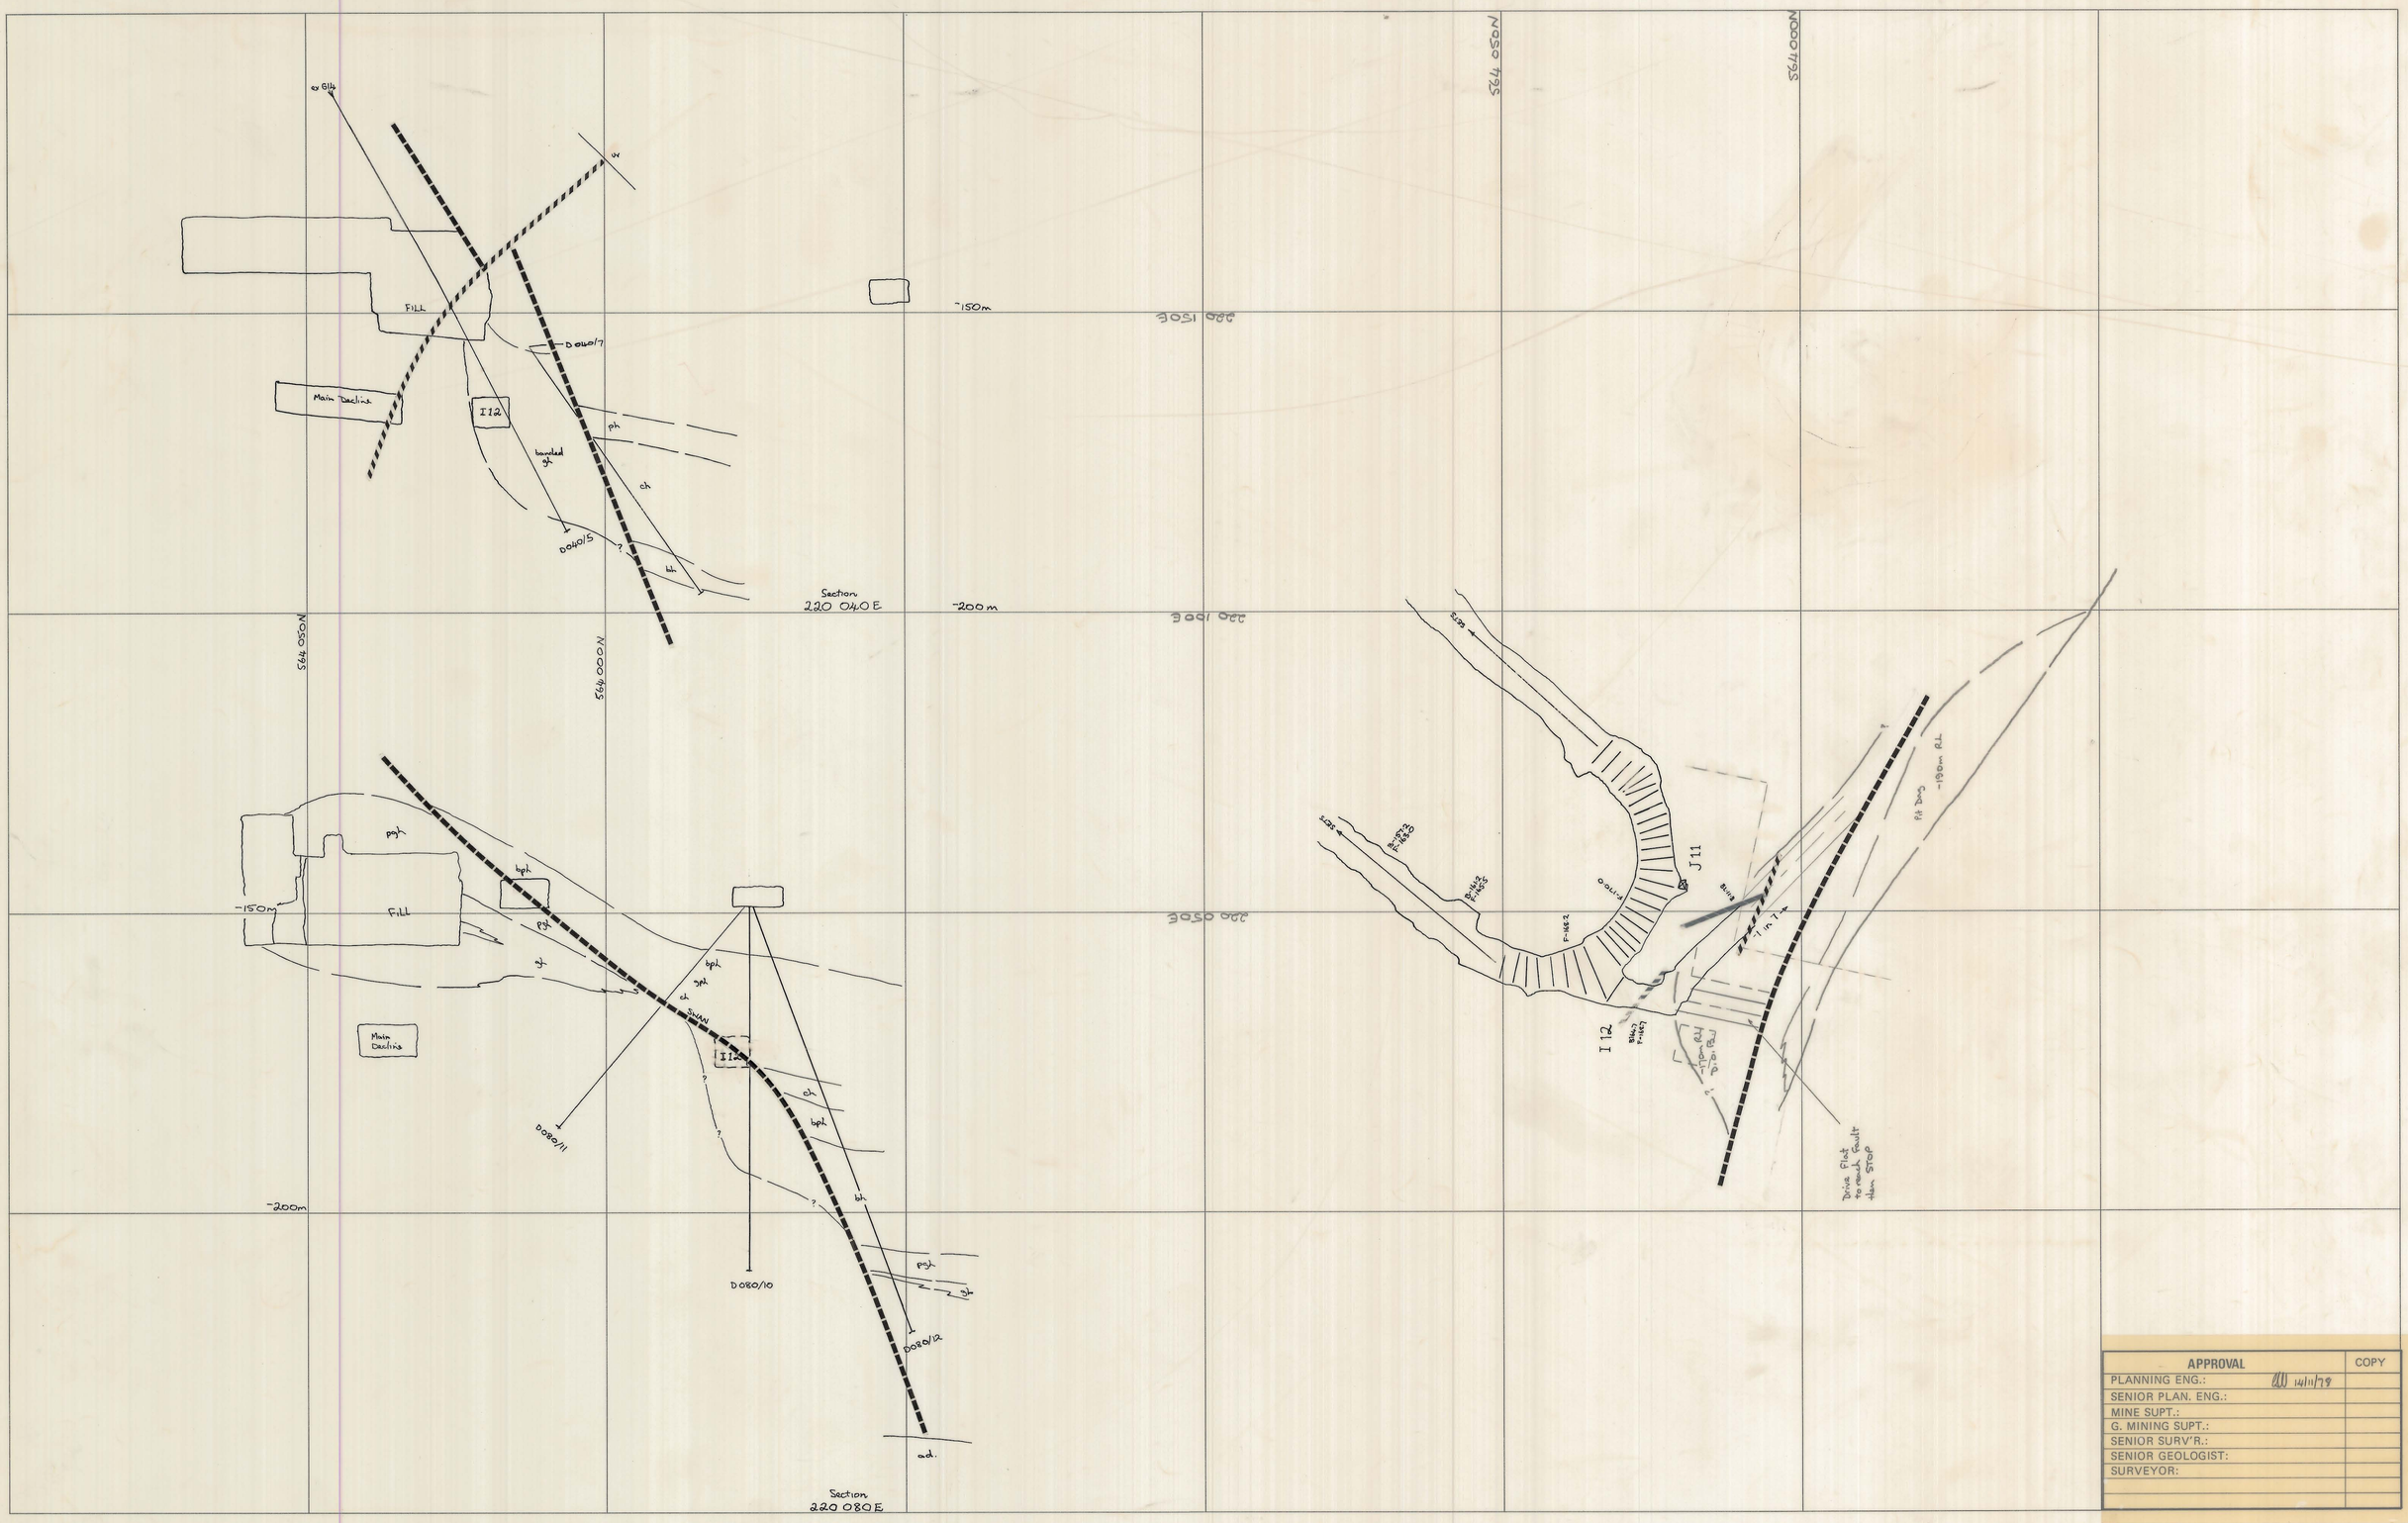

APPROVAL	COPY
PLANNING ENG.:	
SENIOR PLAN. ENG.:	
MINE SUPT.:	
G. MINING SUPT.:	
SENIOR SURV'R.:	
SENIOR GEOLOGIST:	
SURVEYOR:	

SCALE 1: 500

north

LOCATION
DOLPHIN MINE

SUBJECT
I 12 PIT DAG DEVELOPMENT.

KINGS KING ISLAND SCHEELITE
A DIVISION OF WARMAN INTERNATIONAL

GRASSY KING ISLAND
14 NOVEMBER 1978

PLAN NUMBER
03 DM 04 1007