







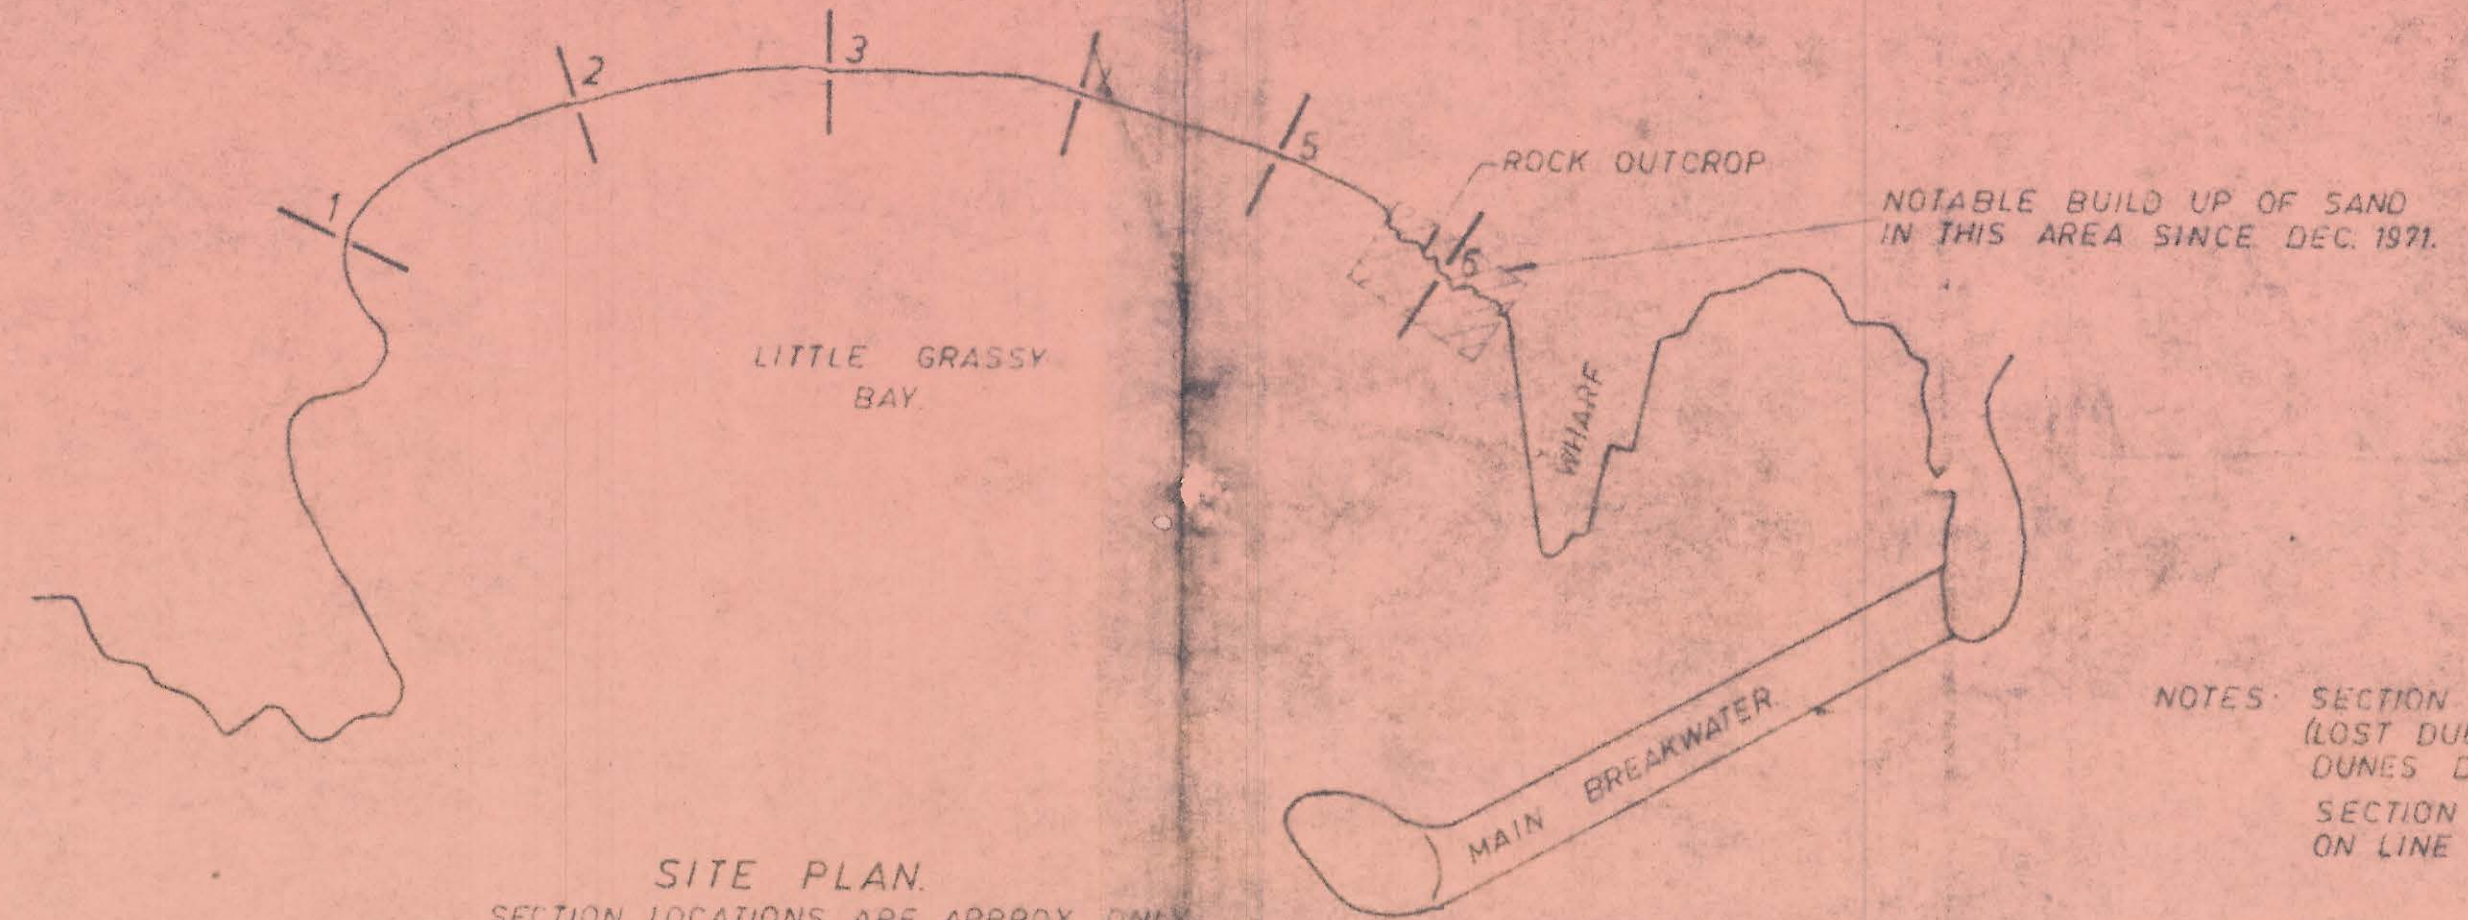


SITE PLAN
SECTION LOCATIONS ARE APPROX. ONLY

NOTES: SECTION 2 - RELOCATED 16-4-1972
(LOST DUE TO MAJOR SLUMP OF DUNES DURING DEC. 1971)
SECTION 6 - NEW SECTION 16-4-1972
ON LINE OF MINOR LEAD BEACON.

- 1. 13-8-1971
- 2. 14-10-1971
- 3. 7-4-1972

NOTE: ALL LEVELS ARE RELATIVE TO ARBITRARY DATUM
(EXCEPT SECTION 6)

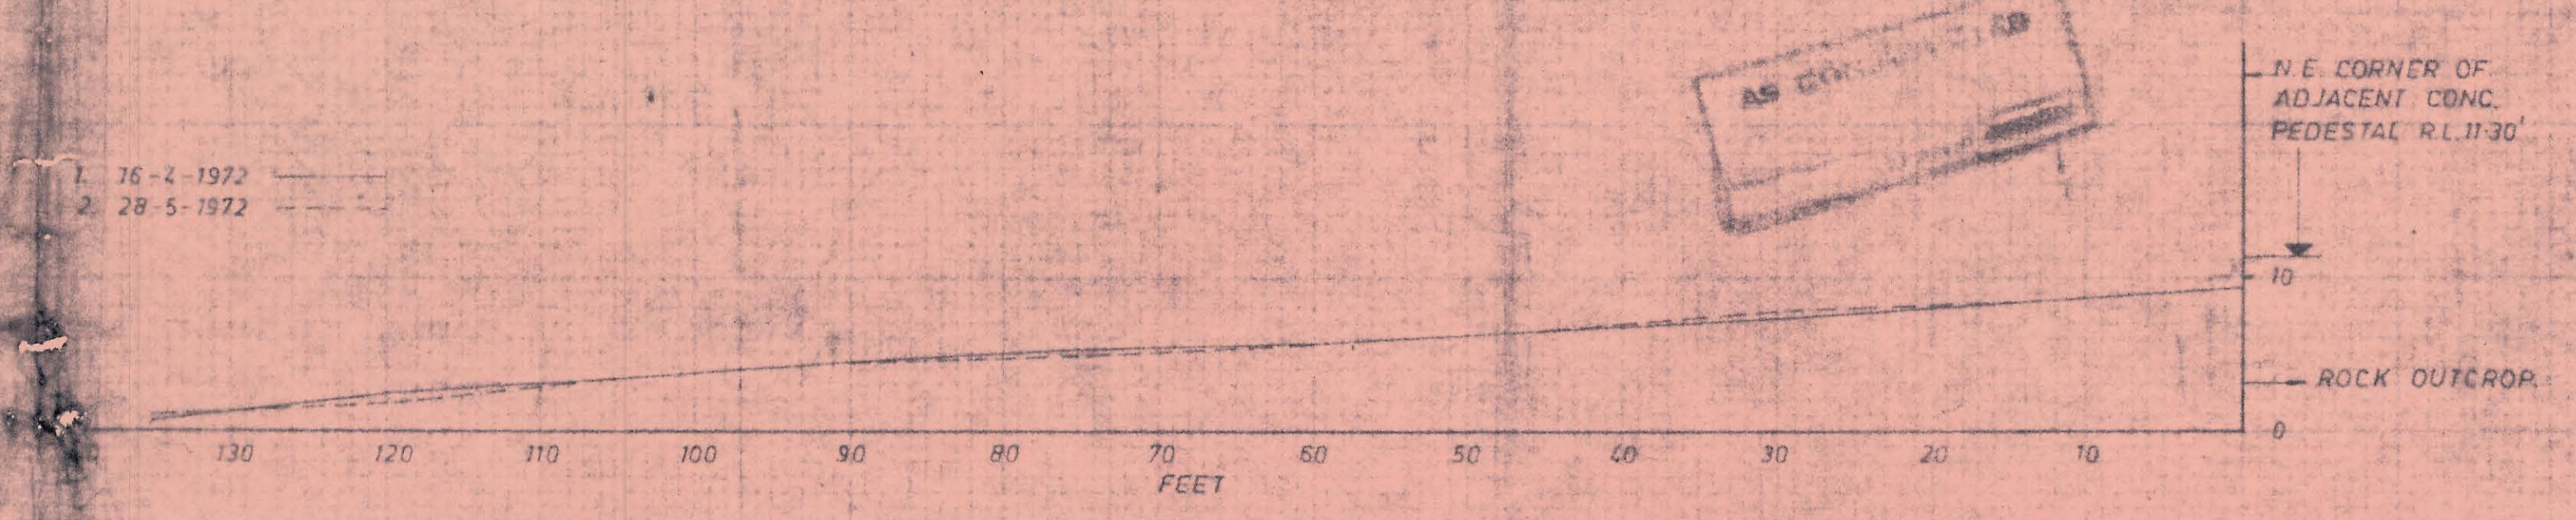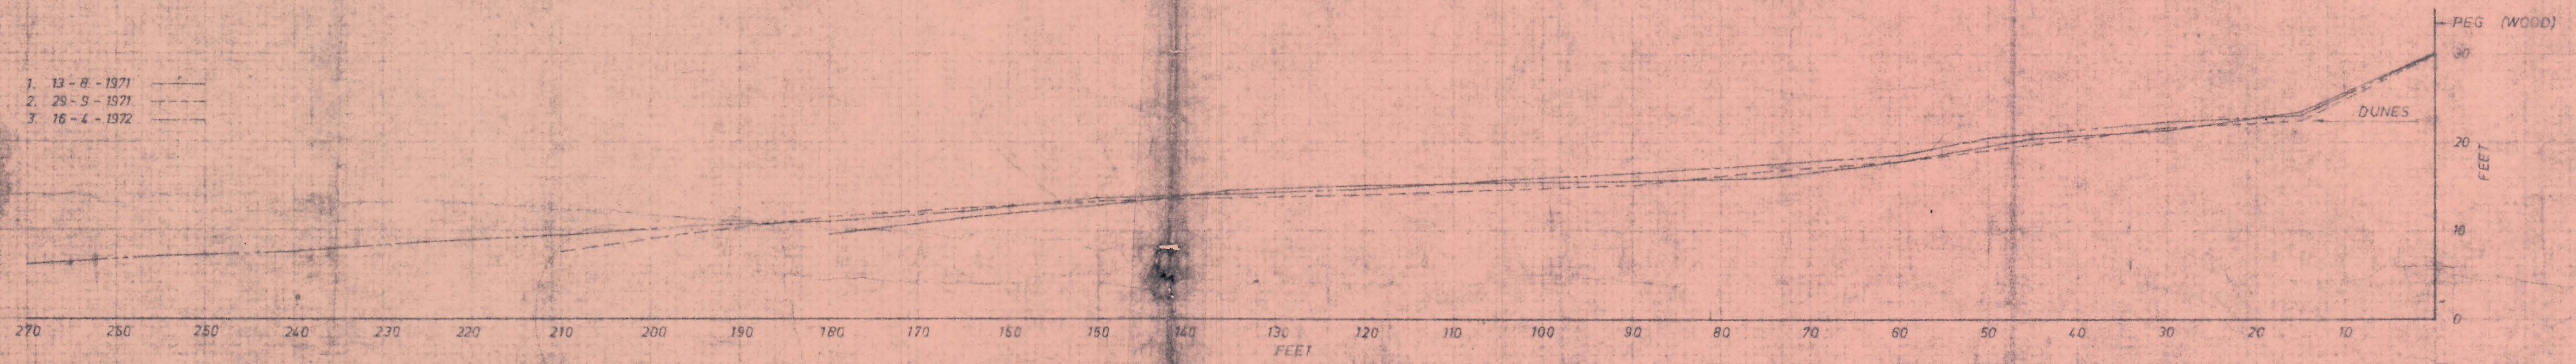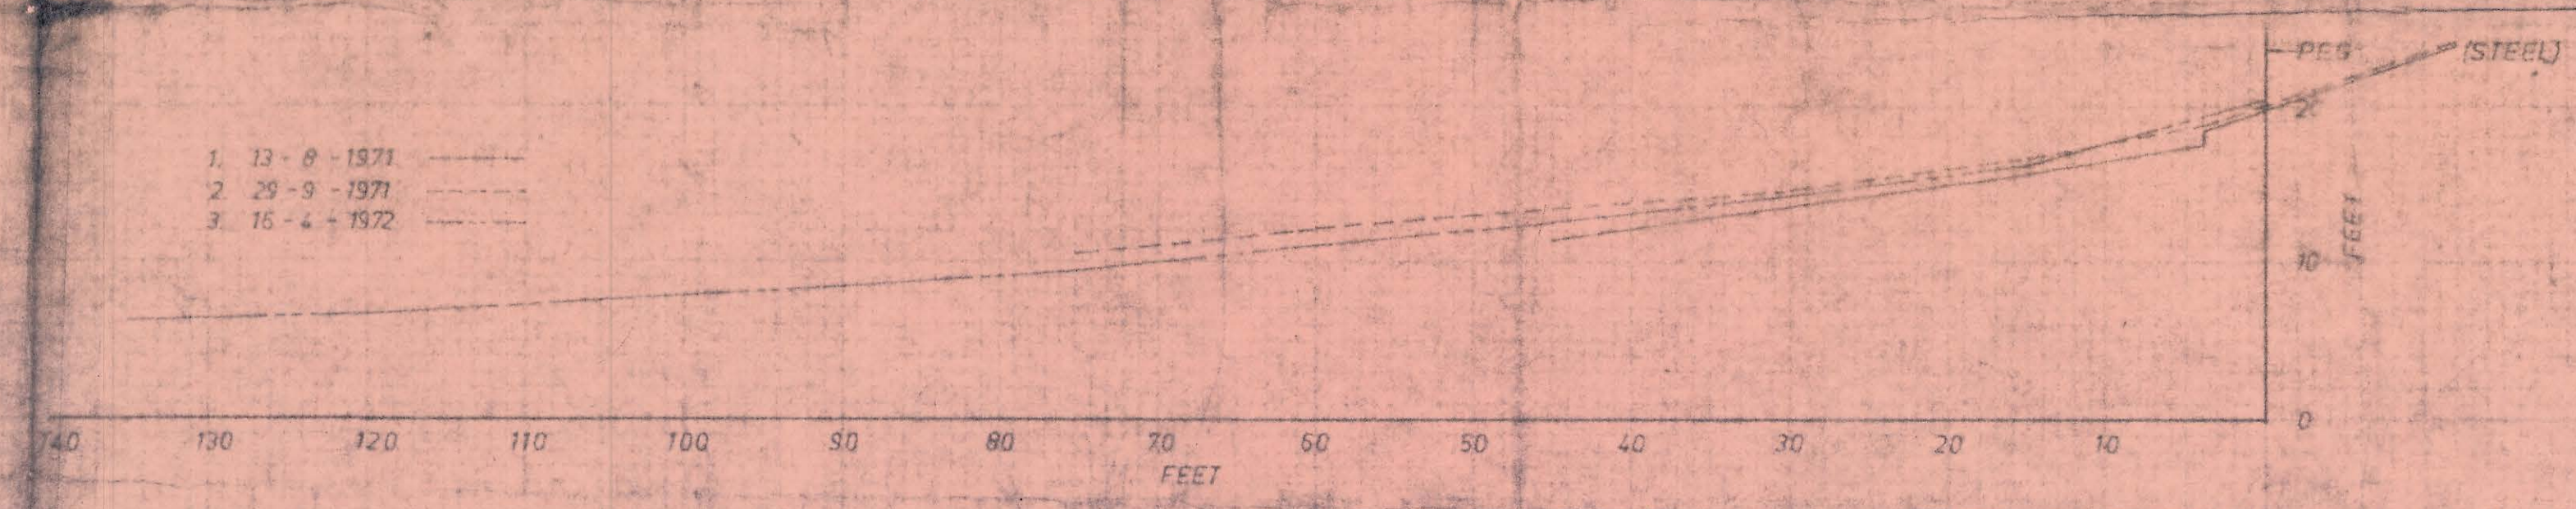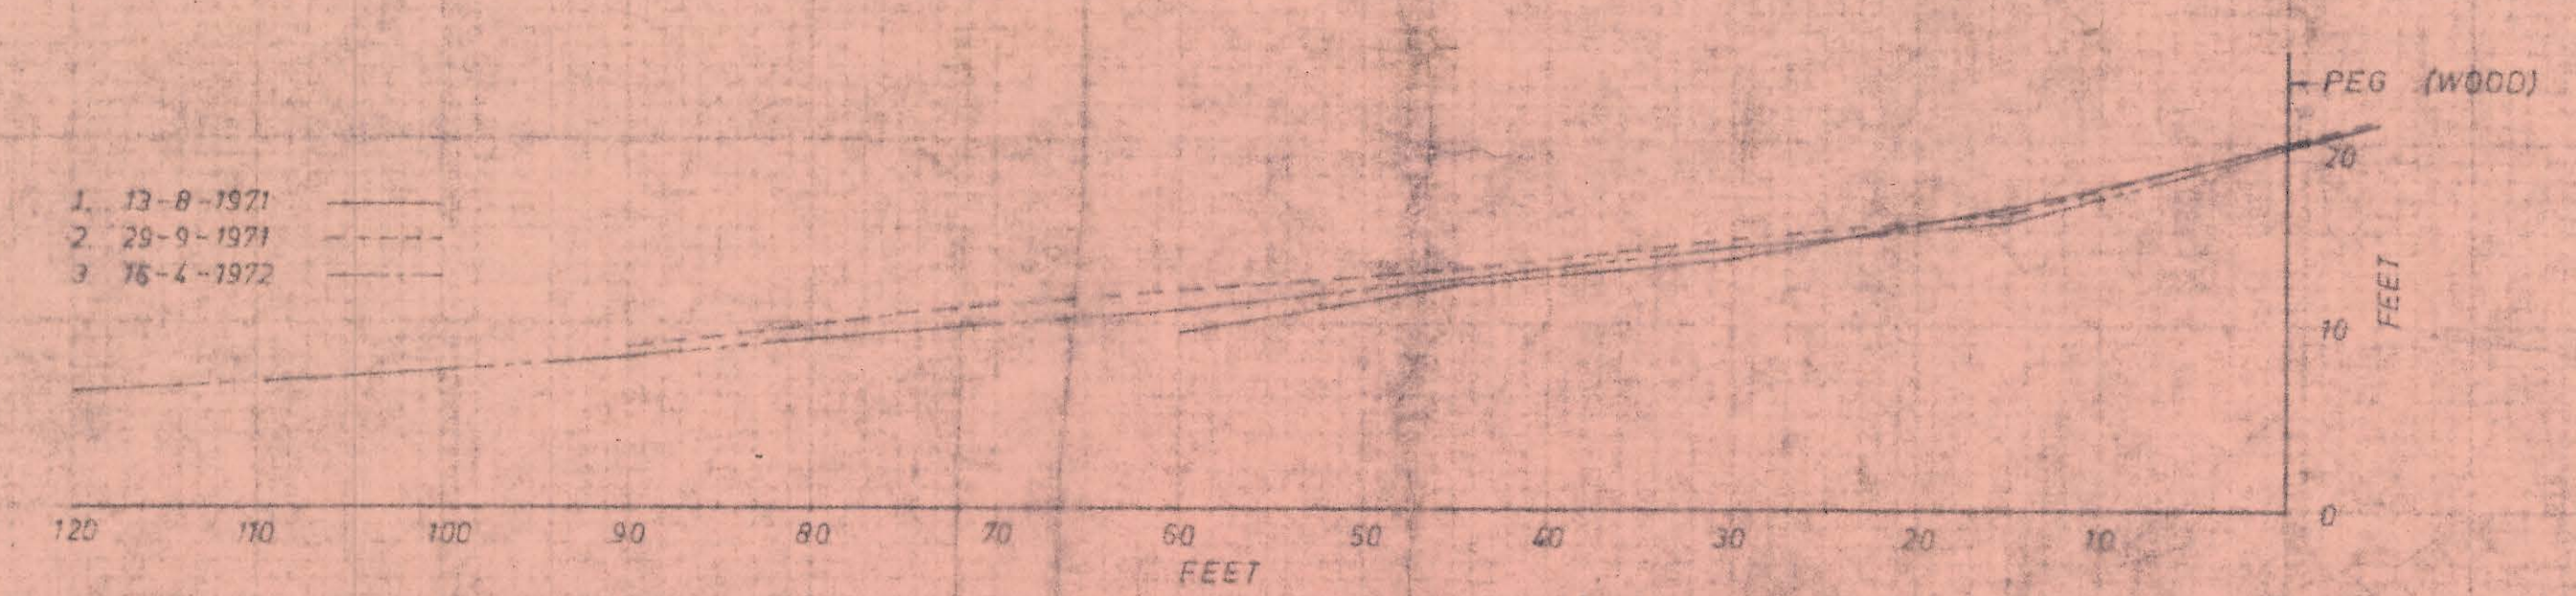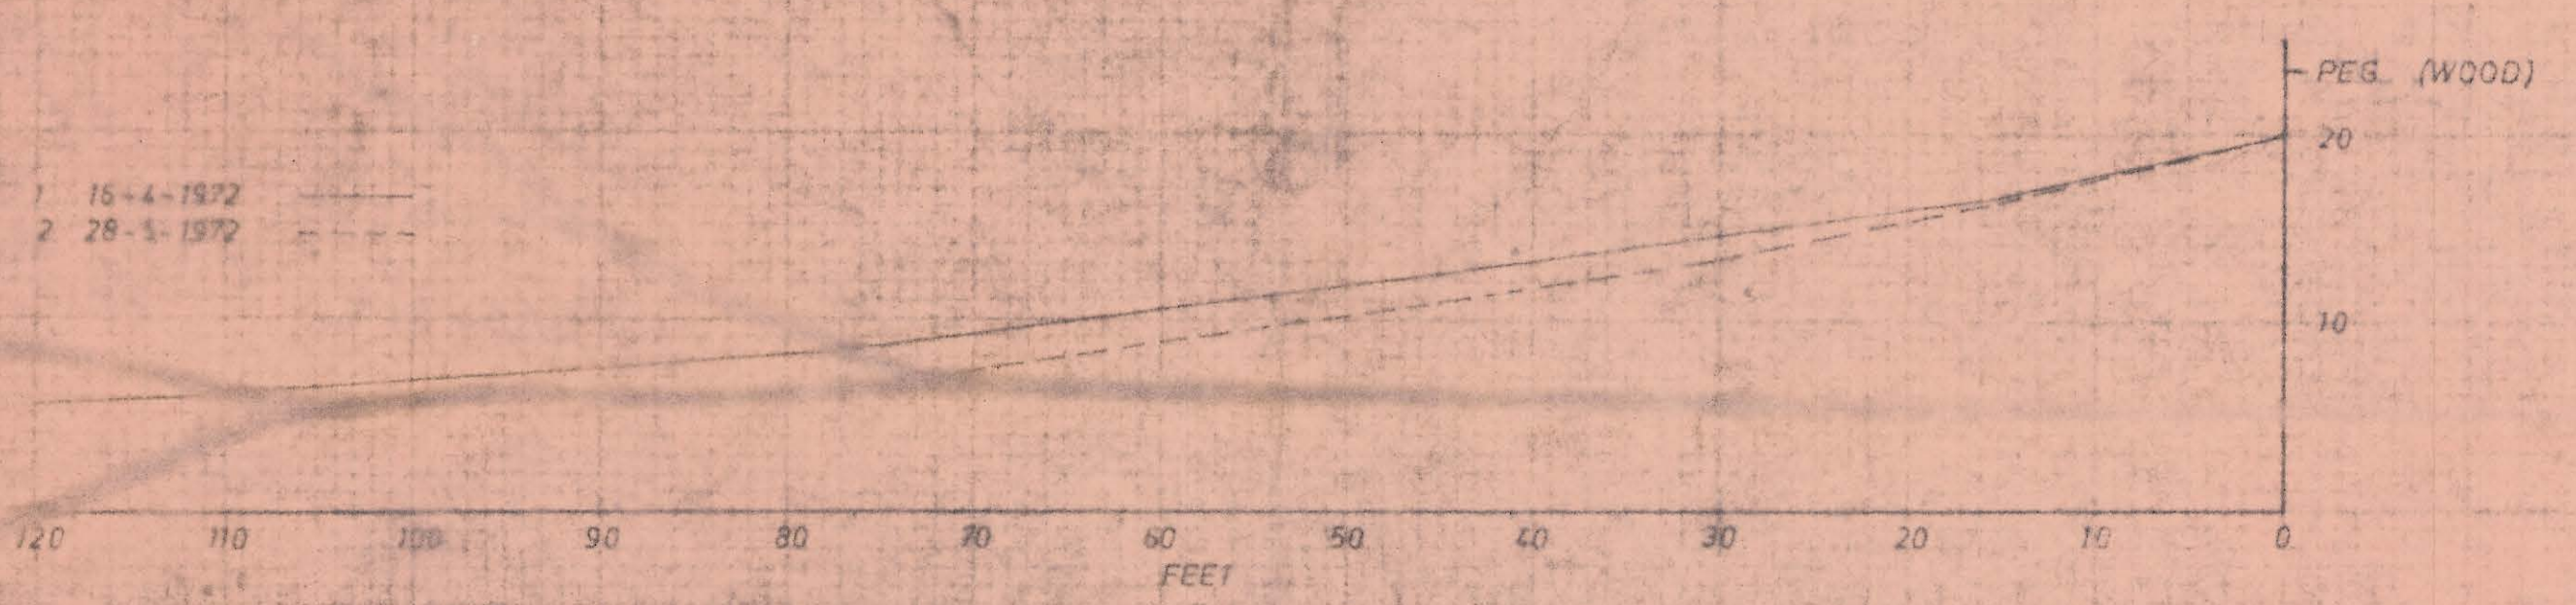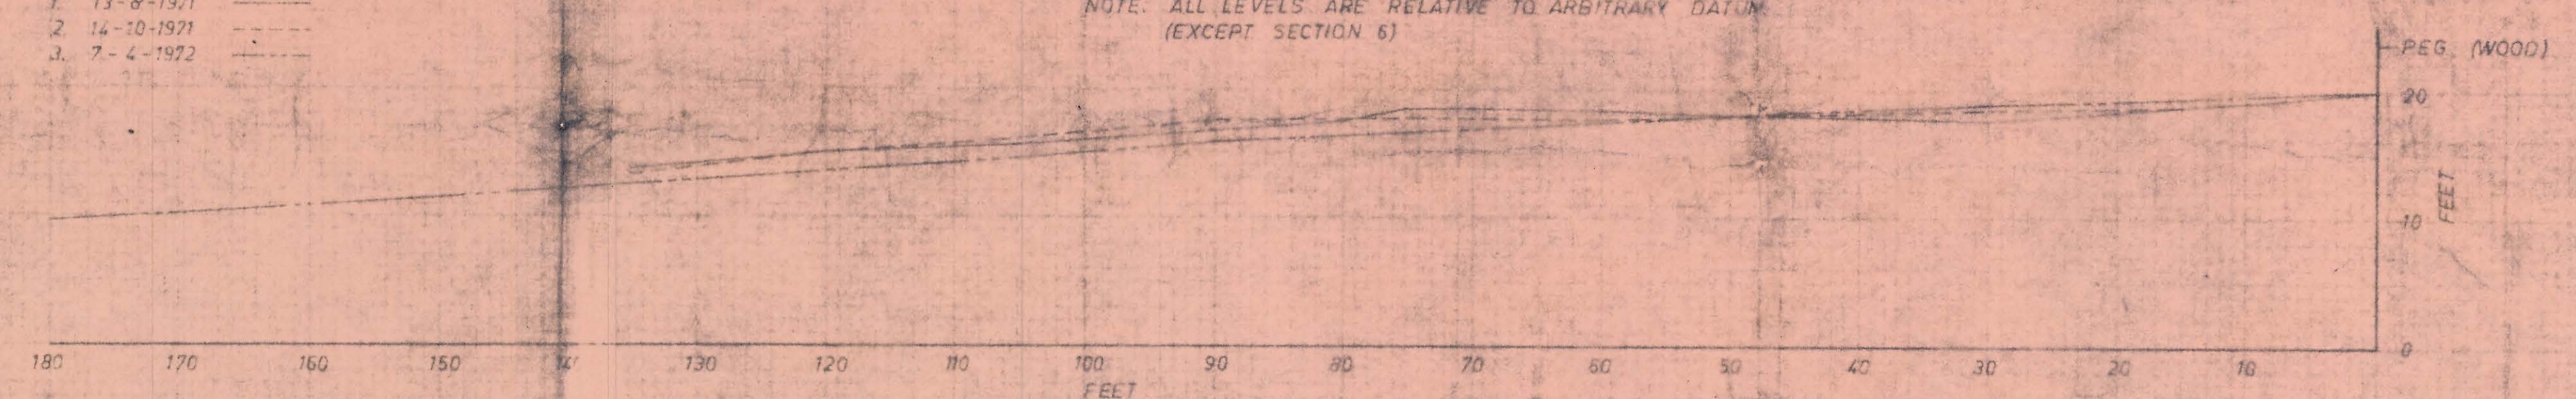

N.E. CORNER OF
ADJACENT CONC.
PEDESTAL R.L. 11.30

ROCK OUTCROP

SCALE: 10'-0" TO 1"

K.I.S. - GRASSY PORT
LITTLE GRASSY BAY - PROFILE CHECK.
SK. 2070/RE/41.

2070/RE
/41