0374 – 303

KG3·252·001
252 972m. R.L.

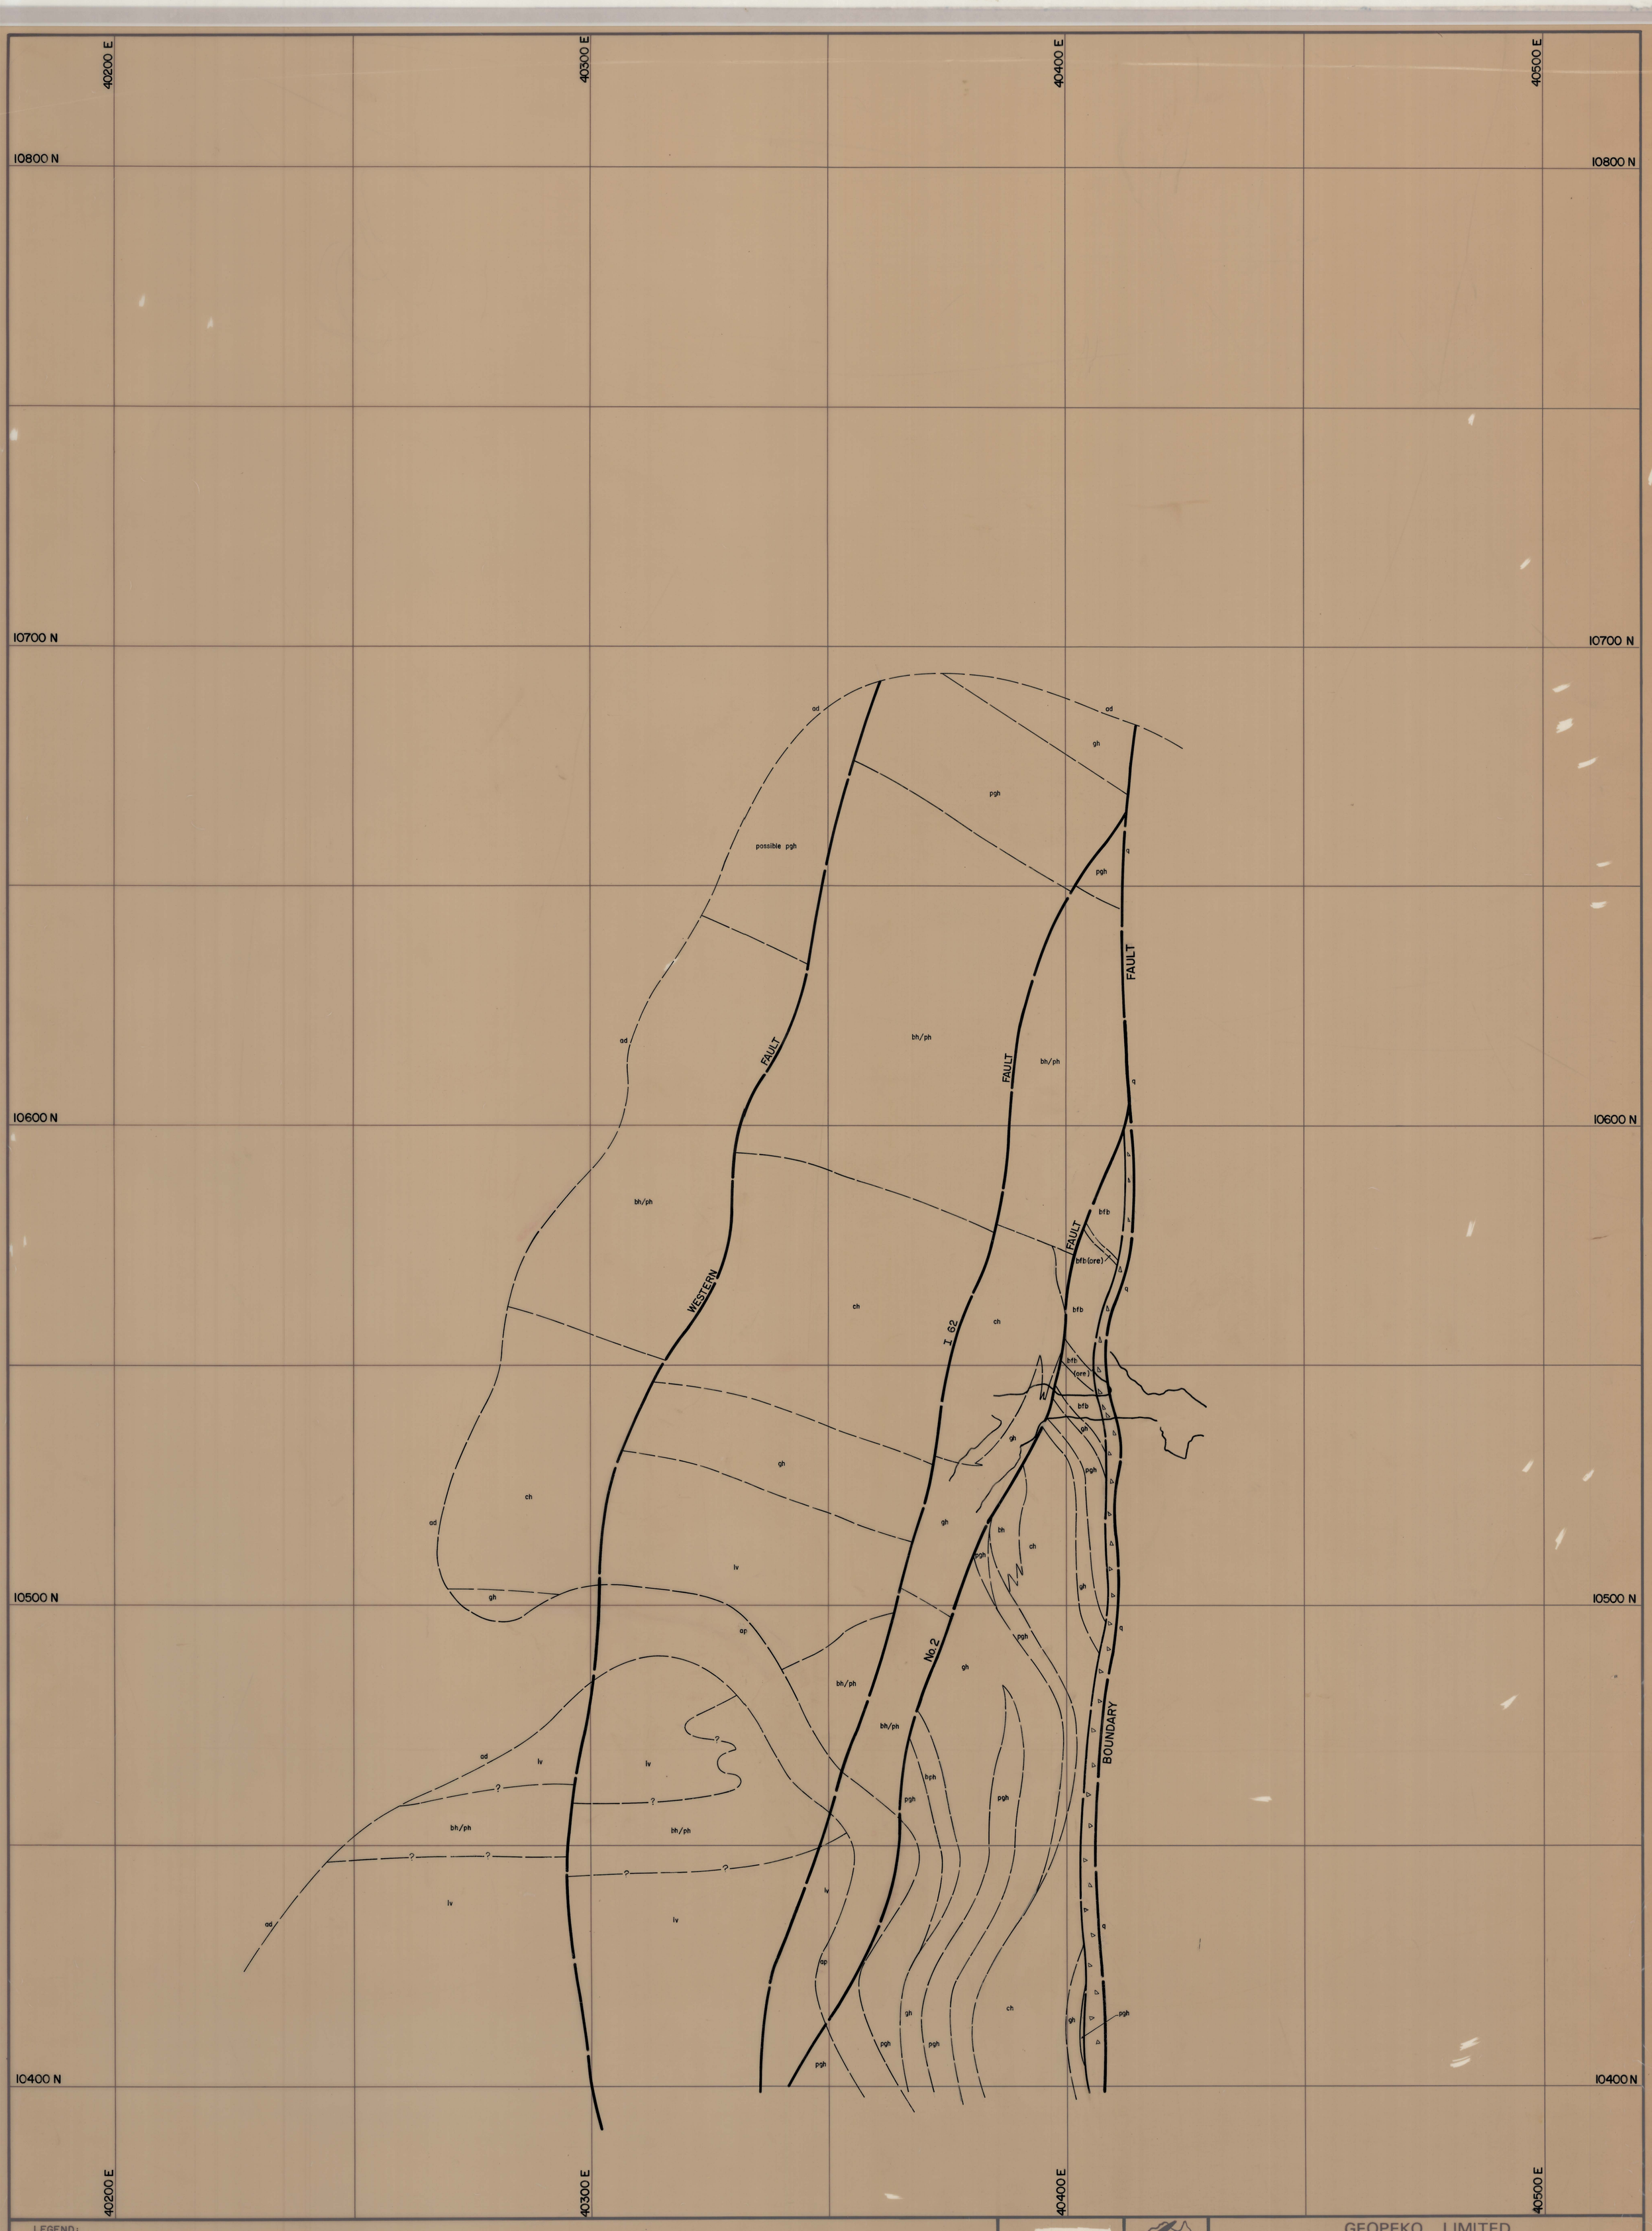

LEGEND:

uv	Upper metavolcanics	pgh	Pyroxene garnet hornfels	ad	Adamellite
bh	Biotite hornfels	gh	Mineralized skarn (>0·25% WO_3)	ap	Aplite
ph	Pyroxene hornfels	gh	Unmineralized skarn (<0·25% WO_3)		
ch	Marble	bh/ph ch/gh	Banded footwall beds		
lv	Lower metavolcanics	q	Quartzite		

60 — Strike and dip
55 — Joint, inclined
Joint, vertical
Fault
Fault showing relative movement
Degree of uncertainty in fault position

ph, gh — PDH (Percussion Drill Hole) with inferred geology.
DDH (Diamond Drill Hole)

5 cm

DATE: NOV. 1975
GEOLOGIST: S.G.B.
DRAWN: O.S./A.H.
CHECKED: M.C.R.

GEOPEKO LIMITED
KING ISLAND GROUP

SCALE: 1:500

No. KG3–252–001

BOLD HEAD OREBODY
GEOLOGICAL FLOOR PLAN
972 m R.L.