0374-324

10 475 N

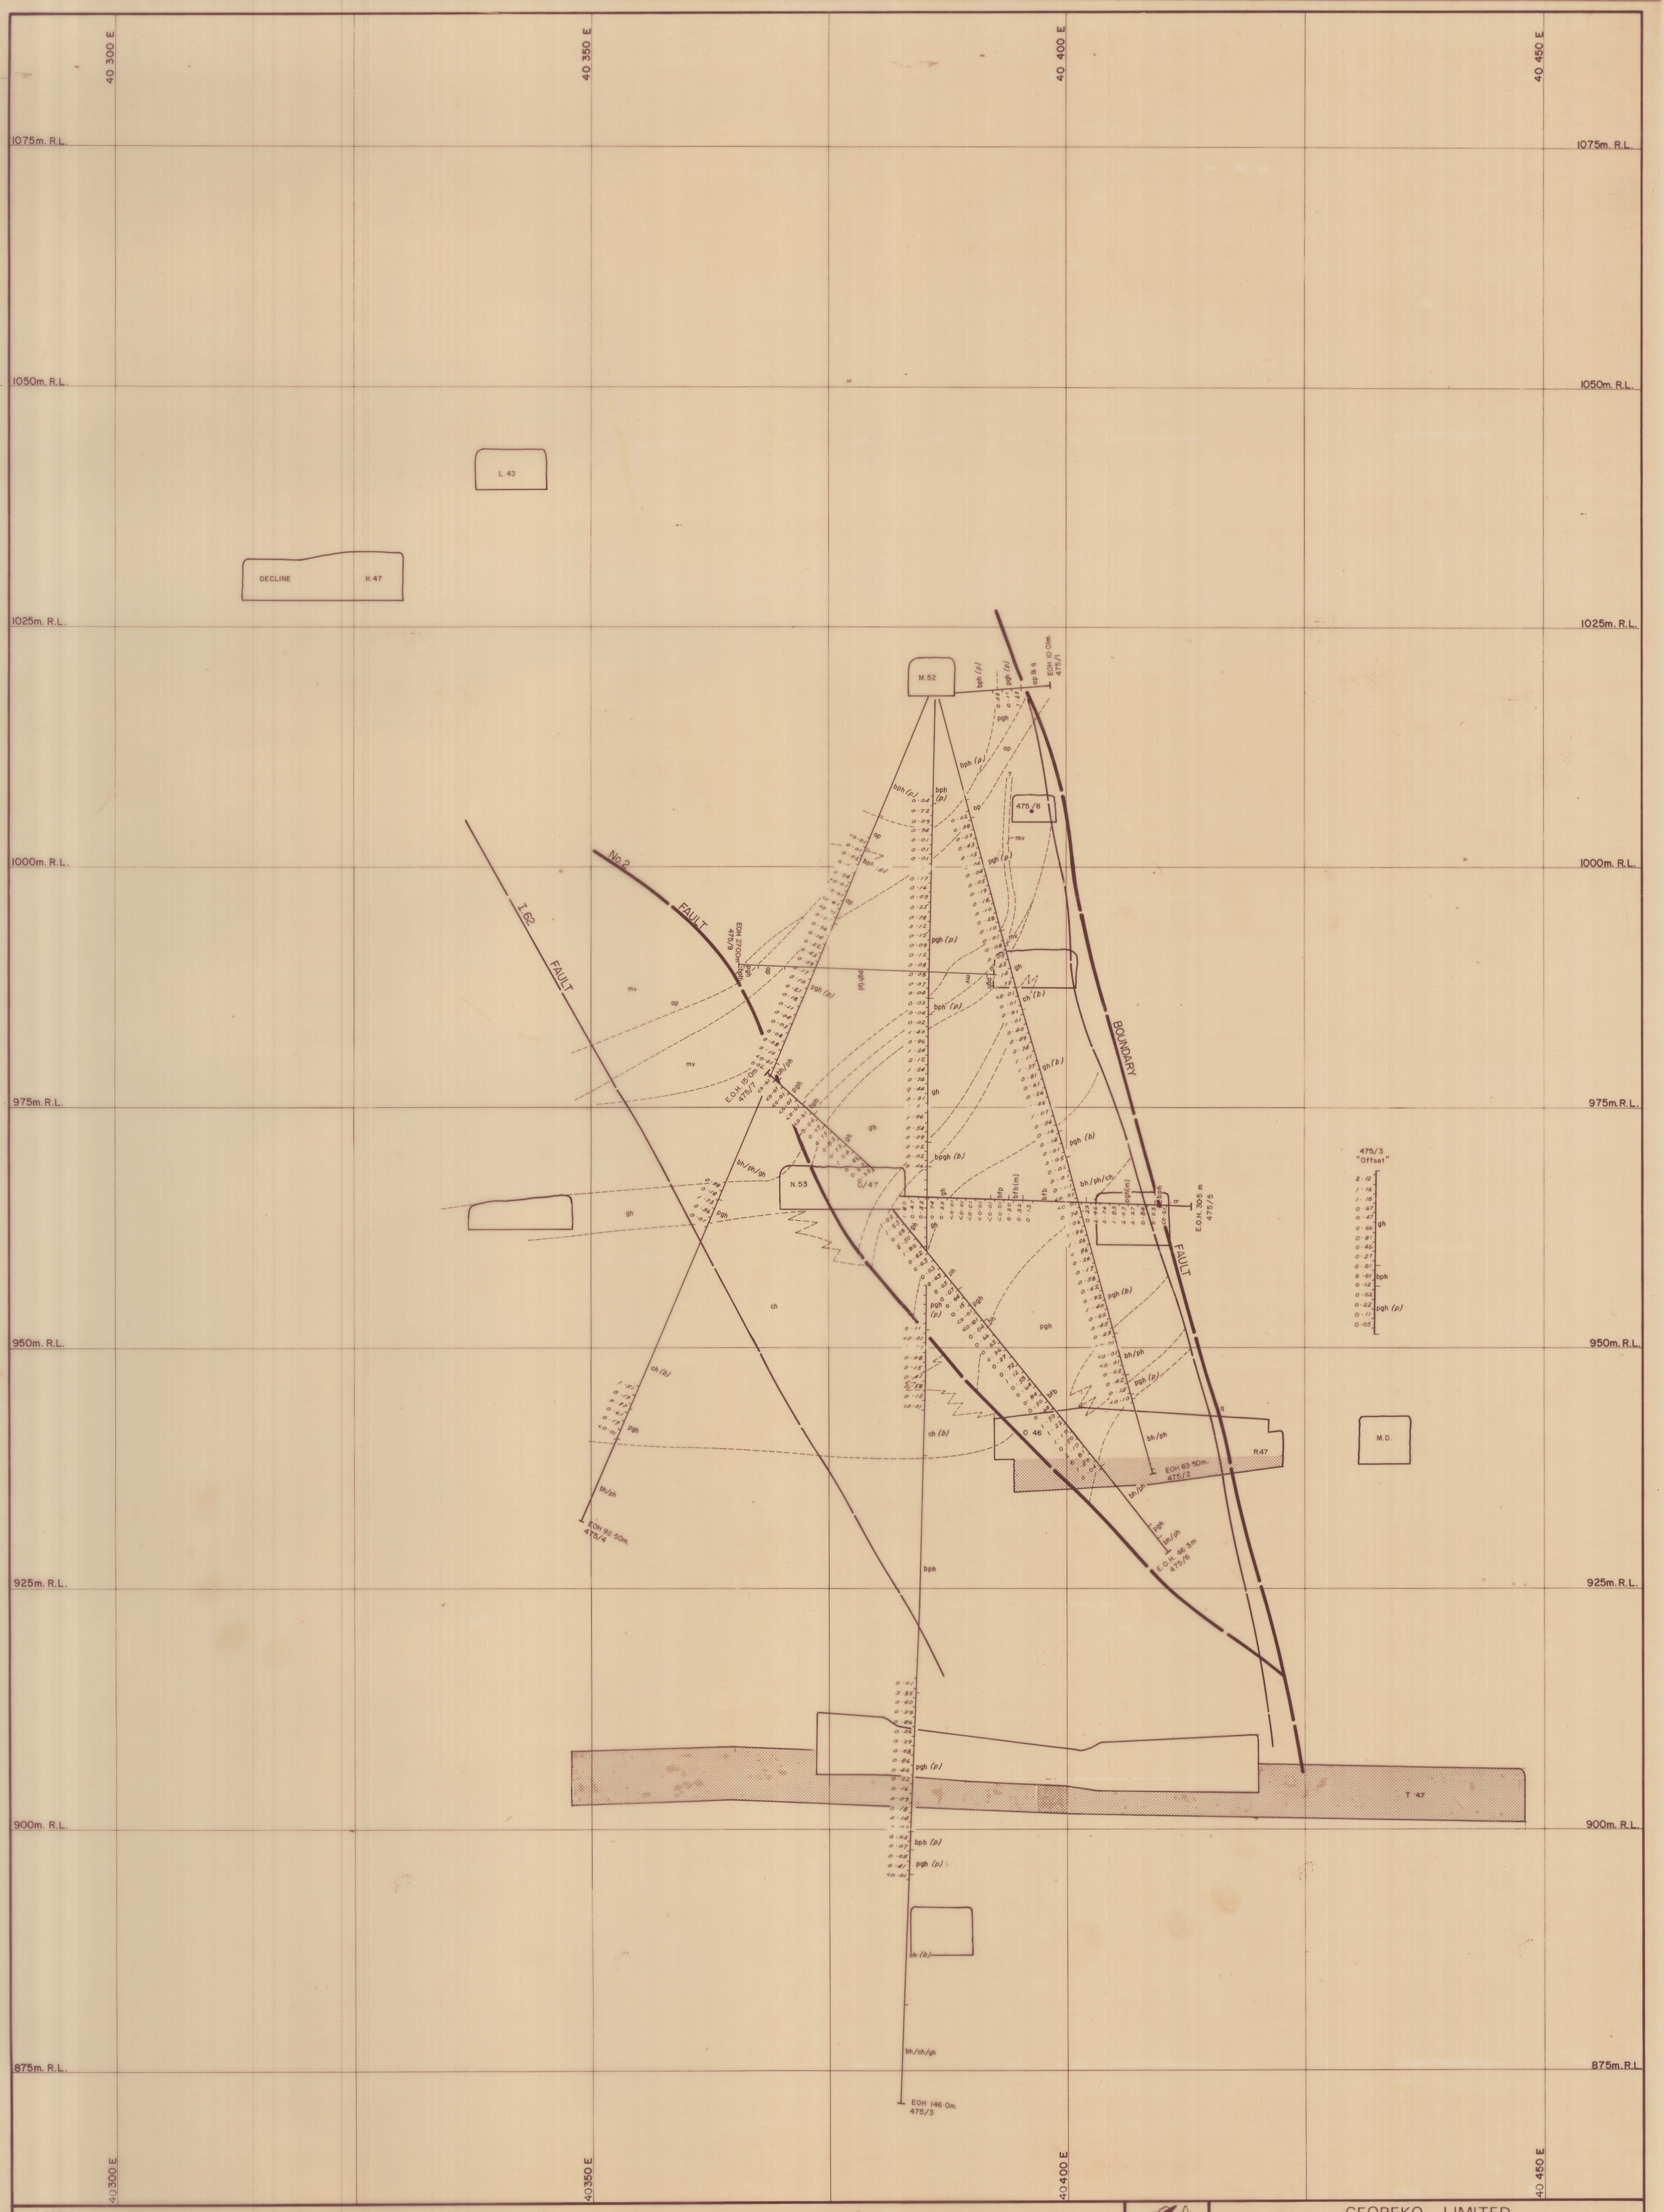

LEGEND:

uv	Upper metavolcanics	pgh	Pyroxene garnet hornfels	ad	Adamellite	60	Strike and dip
bh	Biotite hornfels	gh	Mineralized skarn (>0·25% WO_3)	ap	Aplite	55	Joint, inclined
ph	Pyroxene hornfels	gh	Unmineralized skarn (<0·25% WO_3)				Joint, vertical
ch	Marble	bh/ph ch/gh	Banded footwall beds				Fault
lv	Lower metavolcanics	q	Quartzite				Fault showing relative movement

Degree of uncertainty in fault position

ph gh — PDH (Percussion Drill Hole) with inferred geology.

DDH (Diamond Drill Hole)

5 cm

DATE: FEB., 1976
GEOLOGIST: S.G.B.
DRAWN: A.H., L.G.
CHECKED: M.C.R.

GEOPEKO LIMITED
KING ISLAND GROUP

SCALE: 1:250

No. KG3-212-008

BOLD HEAD OREBODY

GEOLOGICAL CROSS-SECTION

10 475 N

'B' LENS FAULT BLOCK