27 JUN 1981

5 cm

0374_3251

03DM07 - 3010

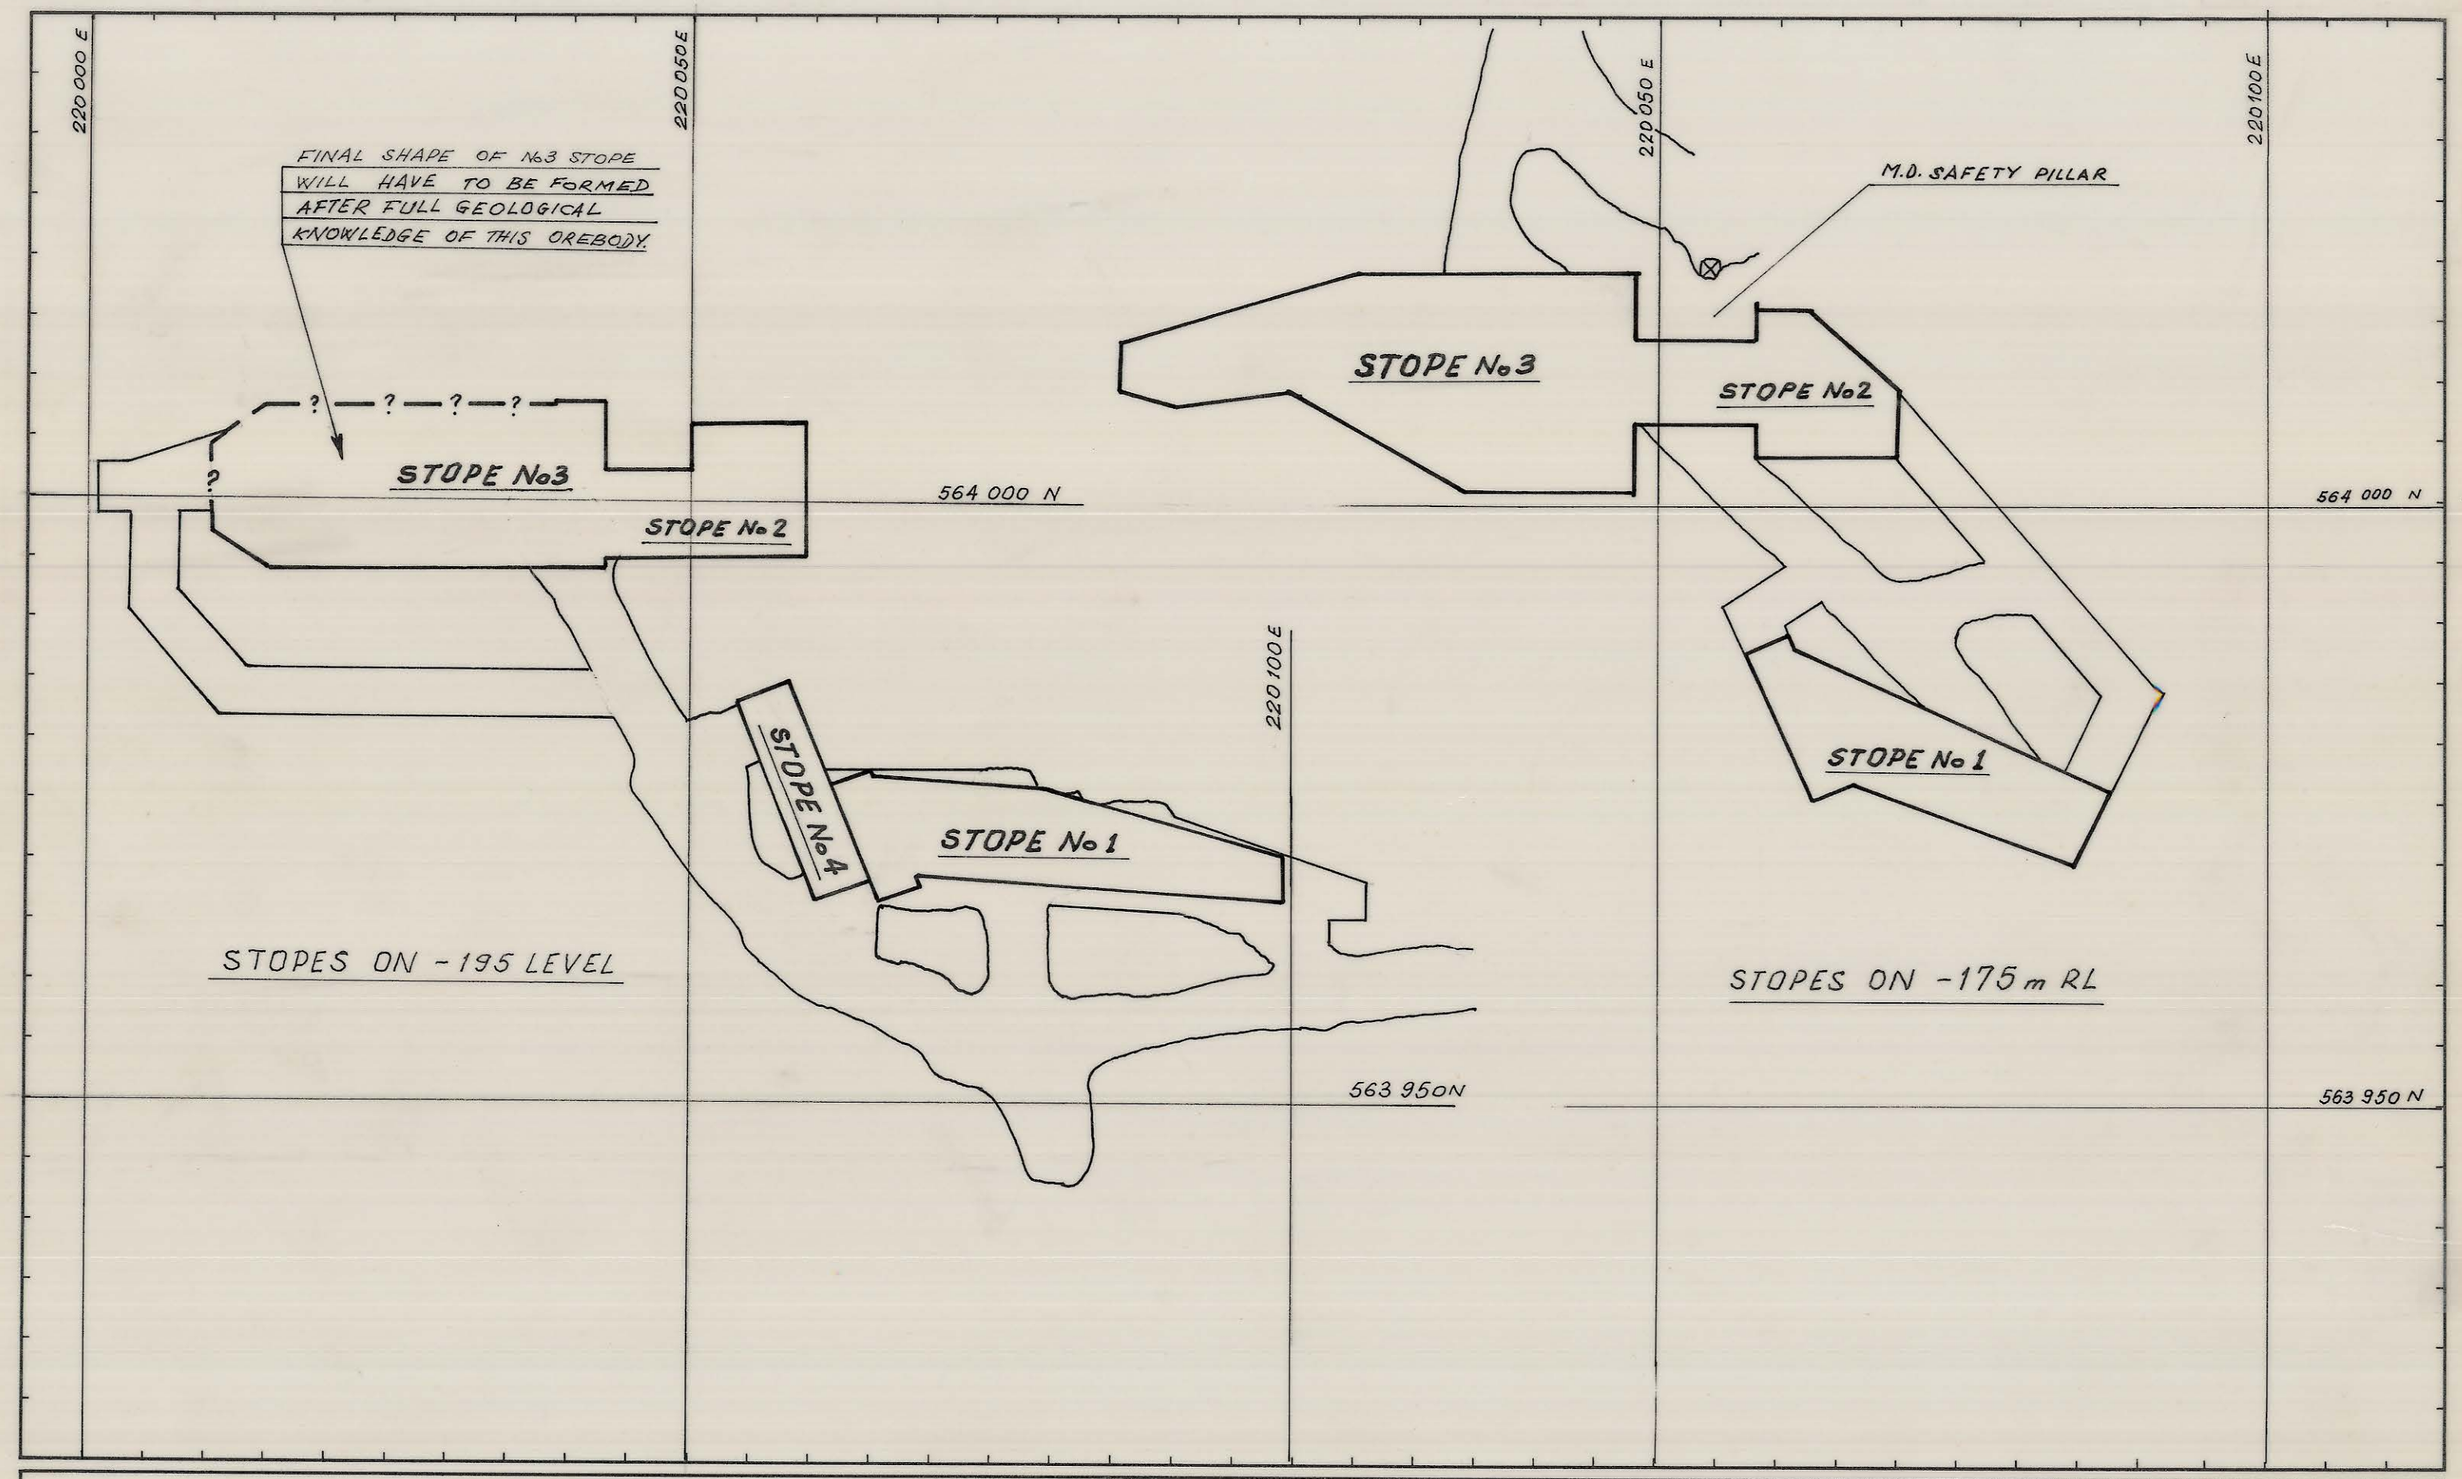

REF. PLAN 04DM14 - 1007	GEOLOGY		
	SURVEY		
	PLANNING	Z.L.	26.10.1980
	ROCK MEC.		
	GRADE CON.		
	DRAFTING		
	T.S.S.		

SCALE 1: 500

KING ISLAND SCHEELITE GRASSY KING ISLAND

STOPES OF PIT DAG OREBODY

DRAWING NUMBER 03DM07 - 3010