0374_332

046D03 - 1001

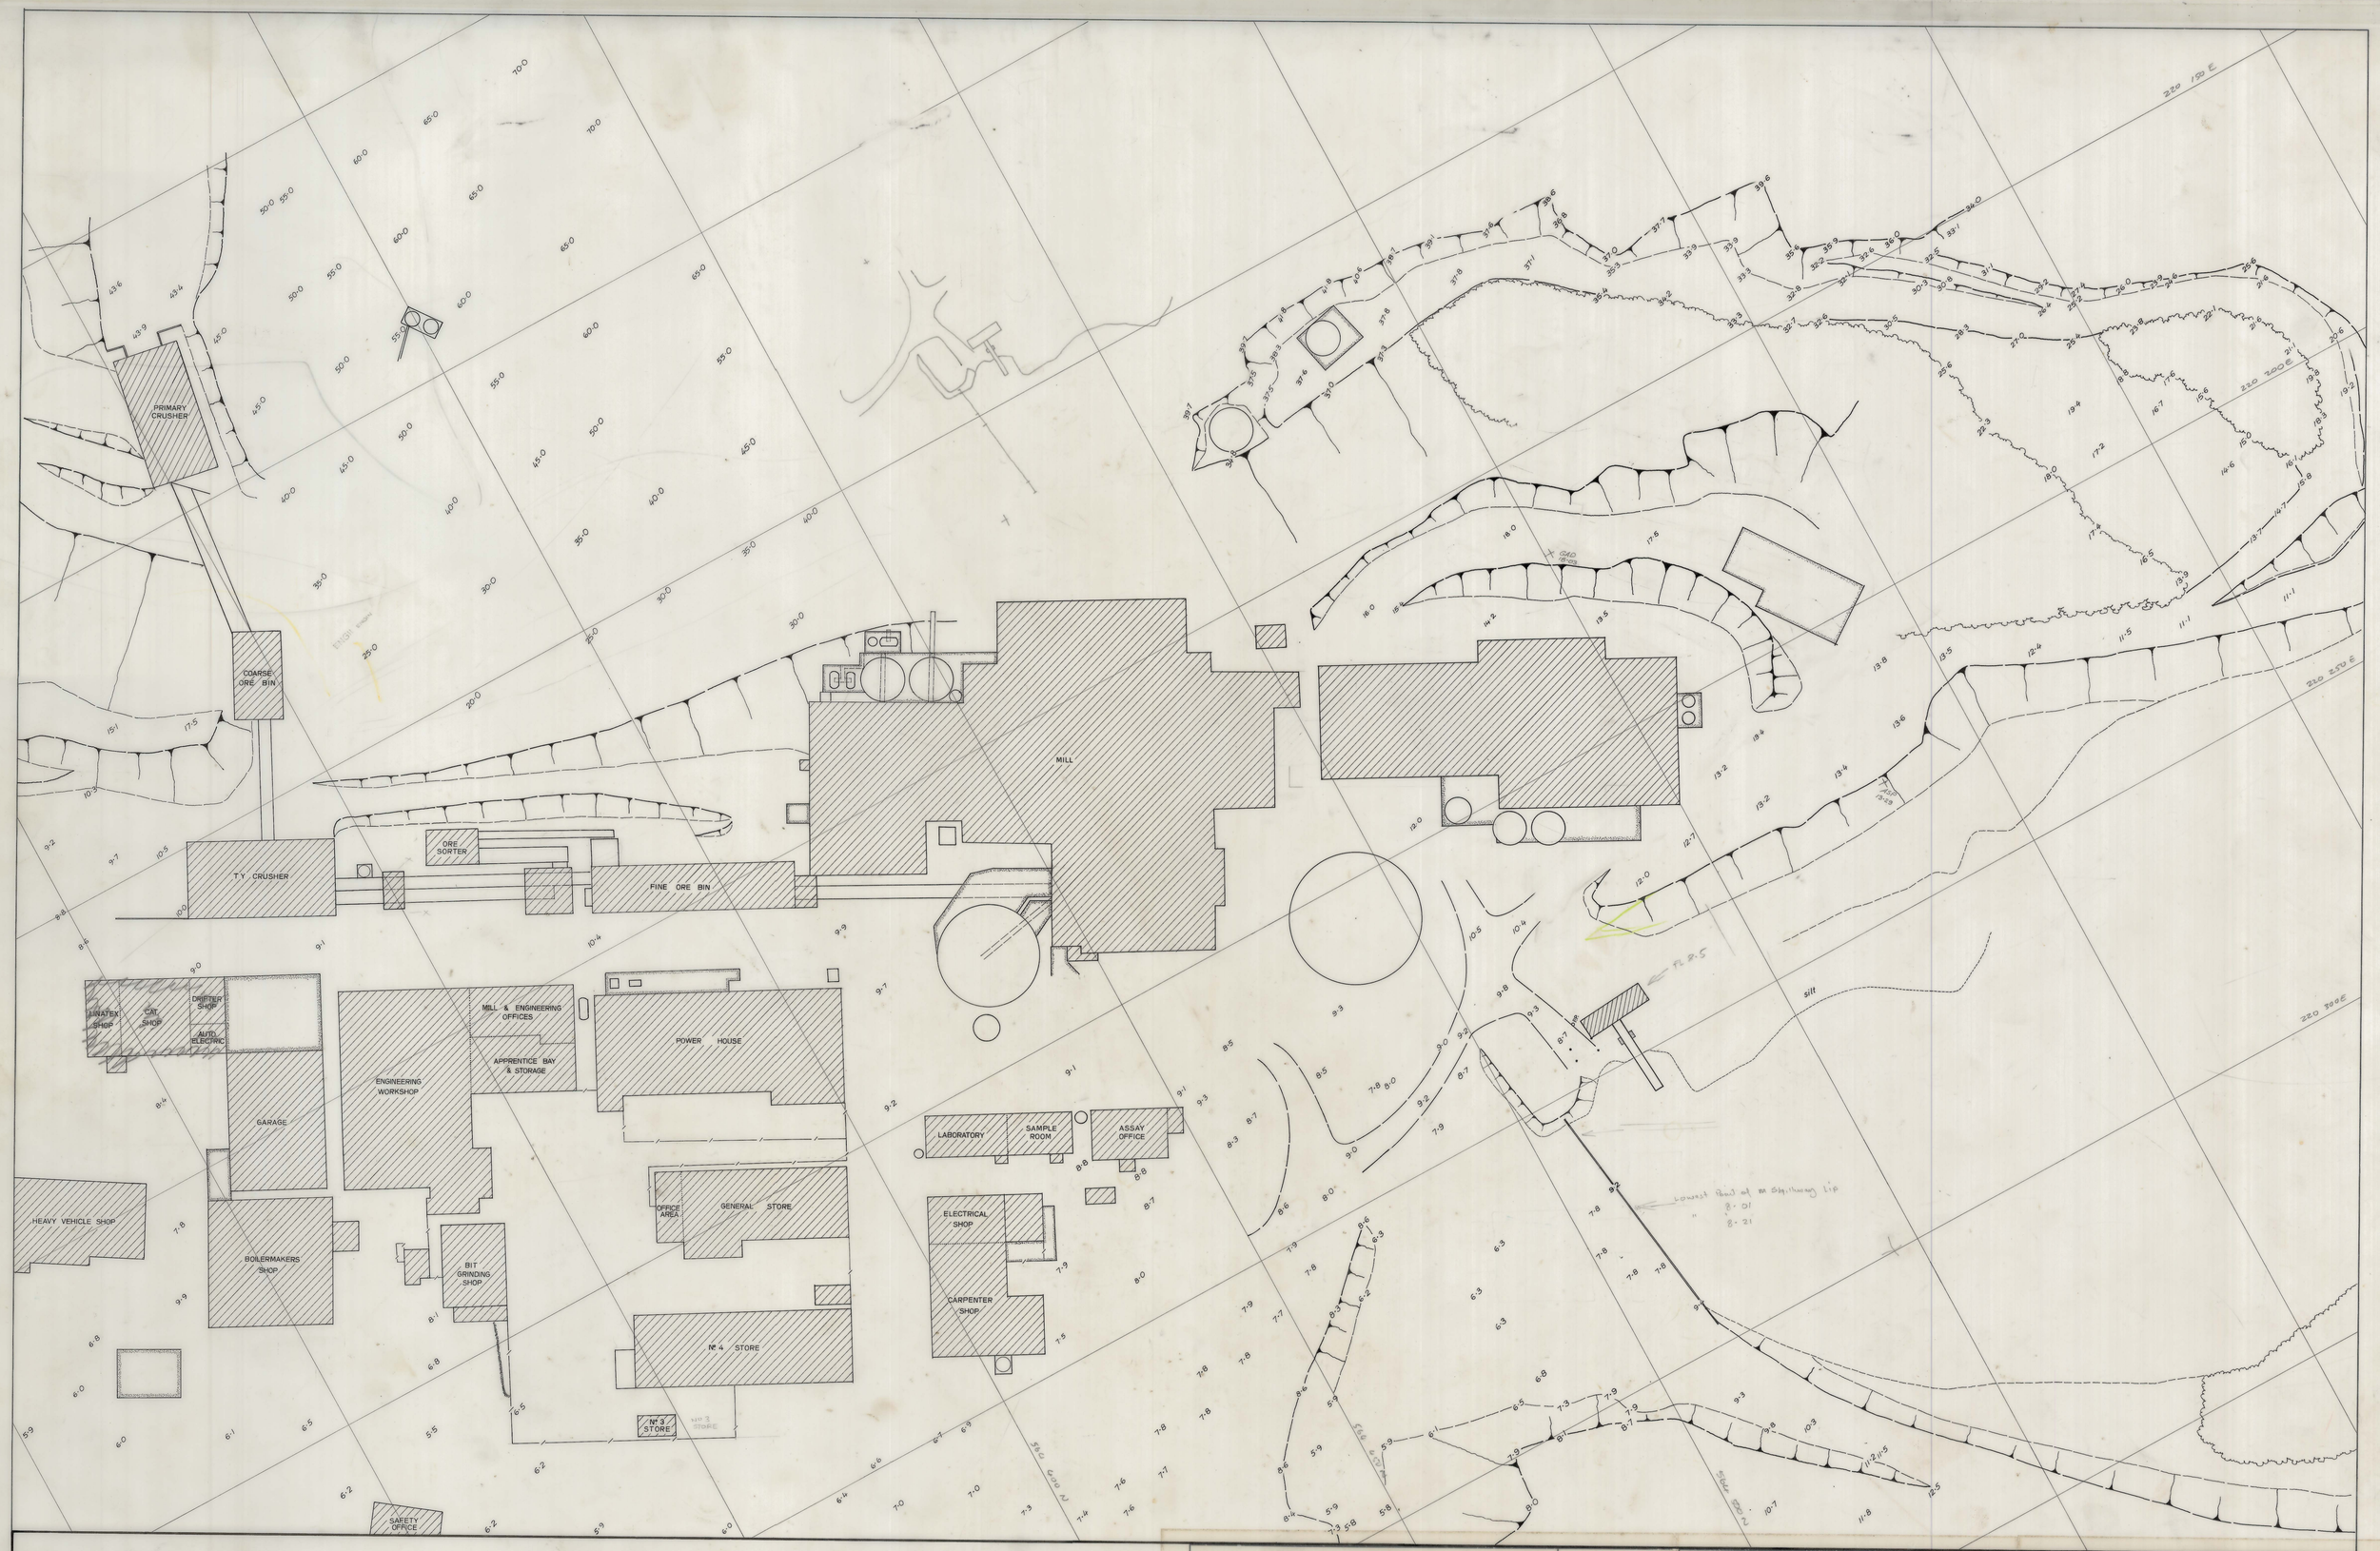

SCALE 1:500

5 cm

north

LOCATION: SURFACE DETAIL

SUBJECT: MILL COMPLEX ARTIFICIAL SCHEELITE PLANT

KIS KING ISLAND SCHEELITE
A DIVISION OF WARMAN INTERNATIONAL

GRASSY KING ISLAND

PLAN NUMBER 04GD03 - 1001