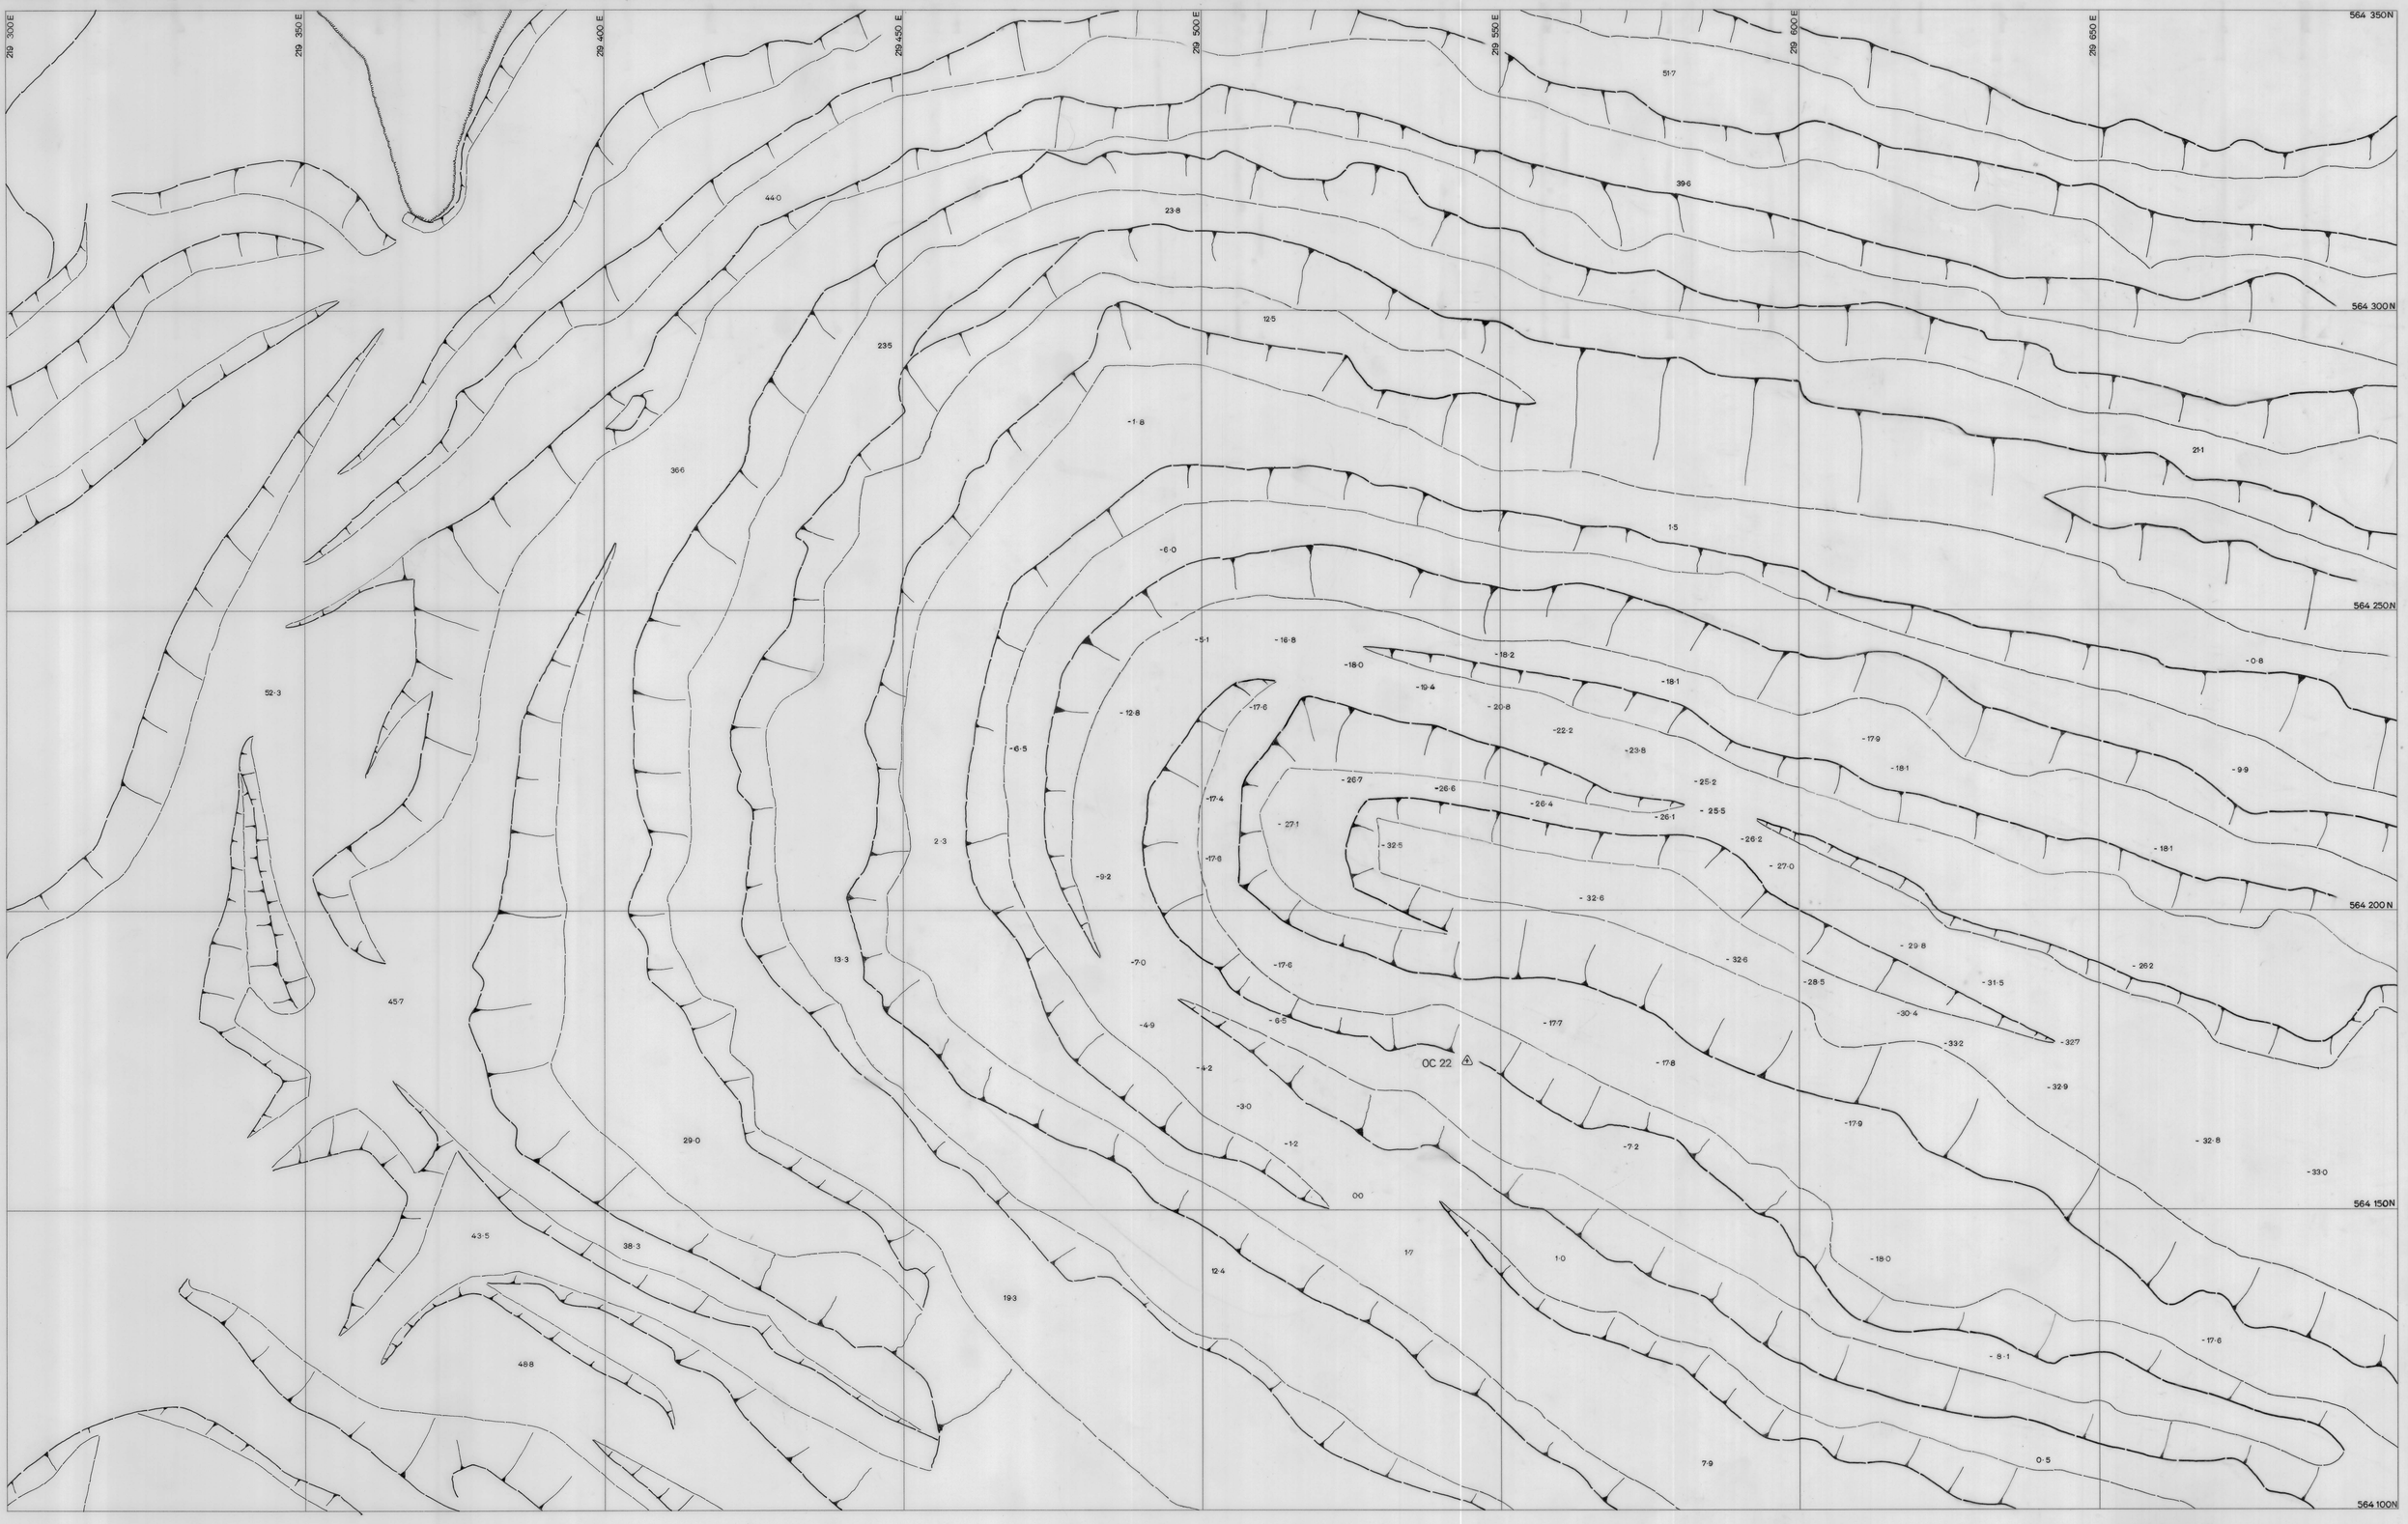

SURVEYED	-
DATE	-
DRAWN	A.F.
TRACED	A.F.
DATE	16/1/79
CHECKED	
SHEET 1 OF 2 SHEETS	

SCALE 1:500

5 cm

north

LOCATION: OPEN CUT

SUBJECT: BEDROCK RL's

KIS KING ISLAND SCHEELITE
A DIVISION OF WARMAN INTERNATIONAL

GRASSY KING ISLAND

PLAN NUMBER 040C03-1001