27 JUN 1981

5 cm

0374_3419

04WA02-100085
REDEVELOPMENT OF OFFICES

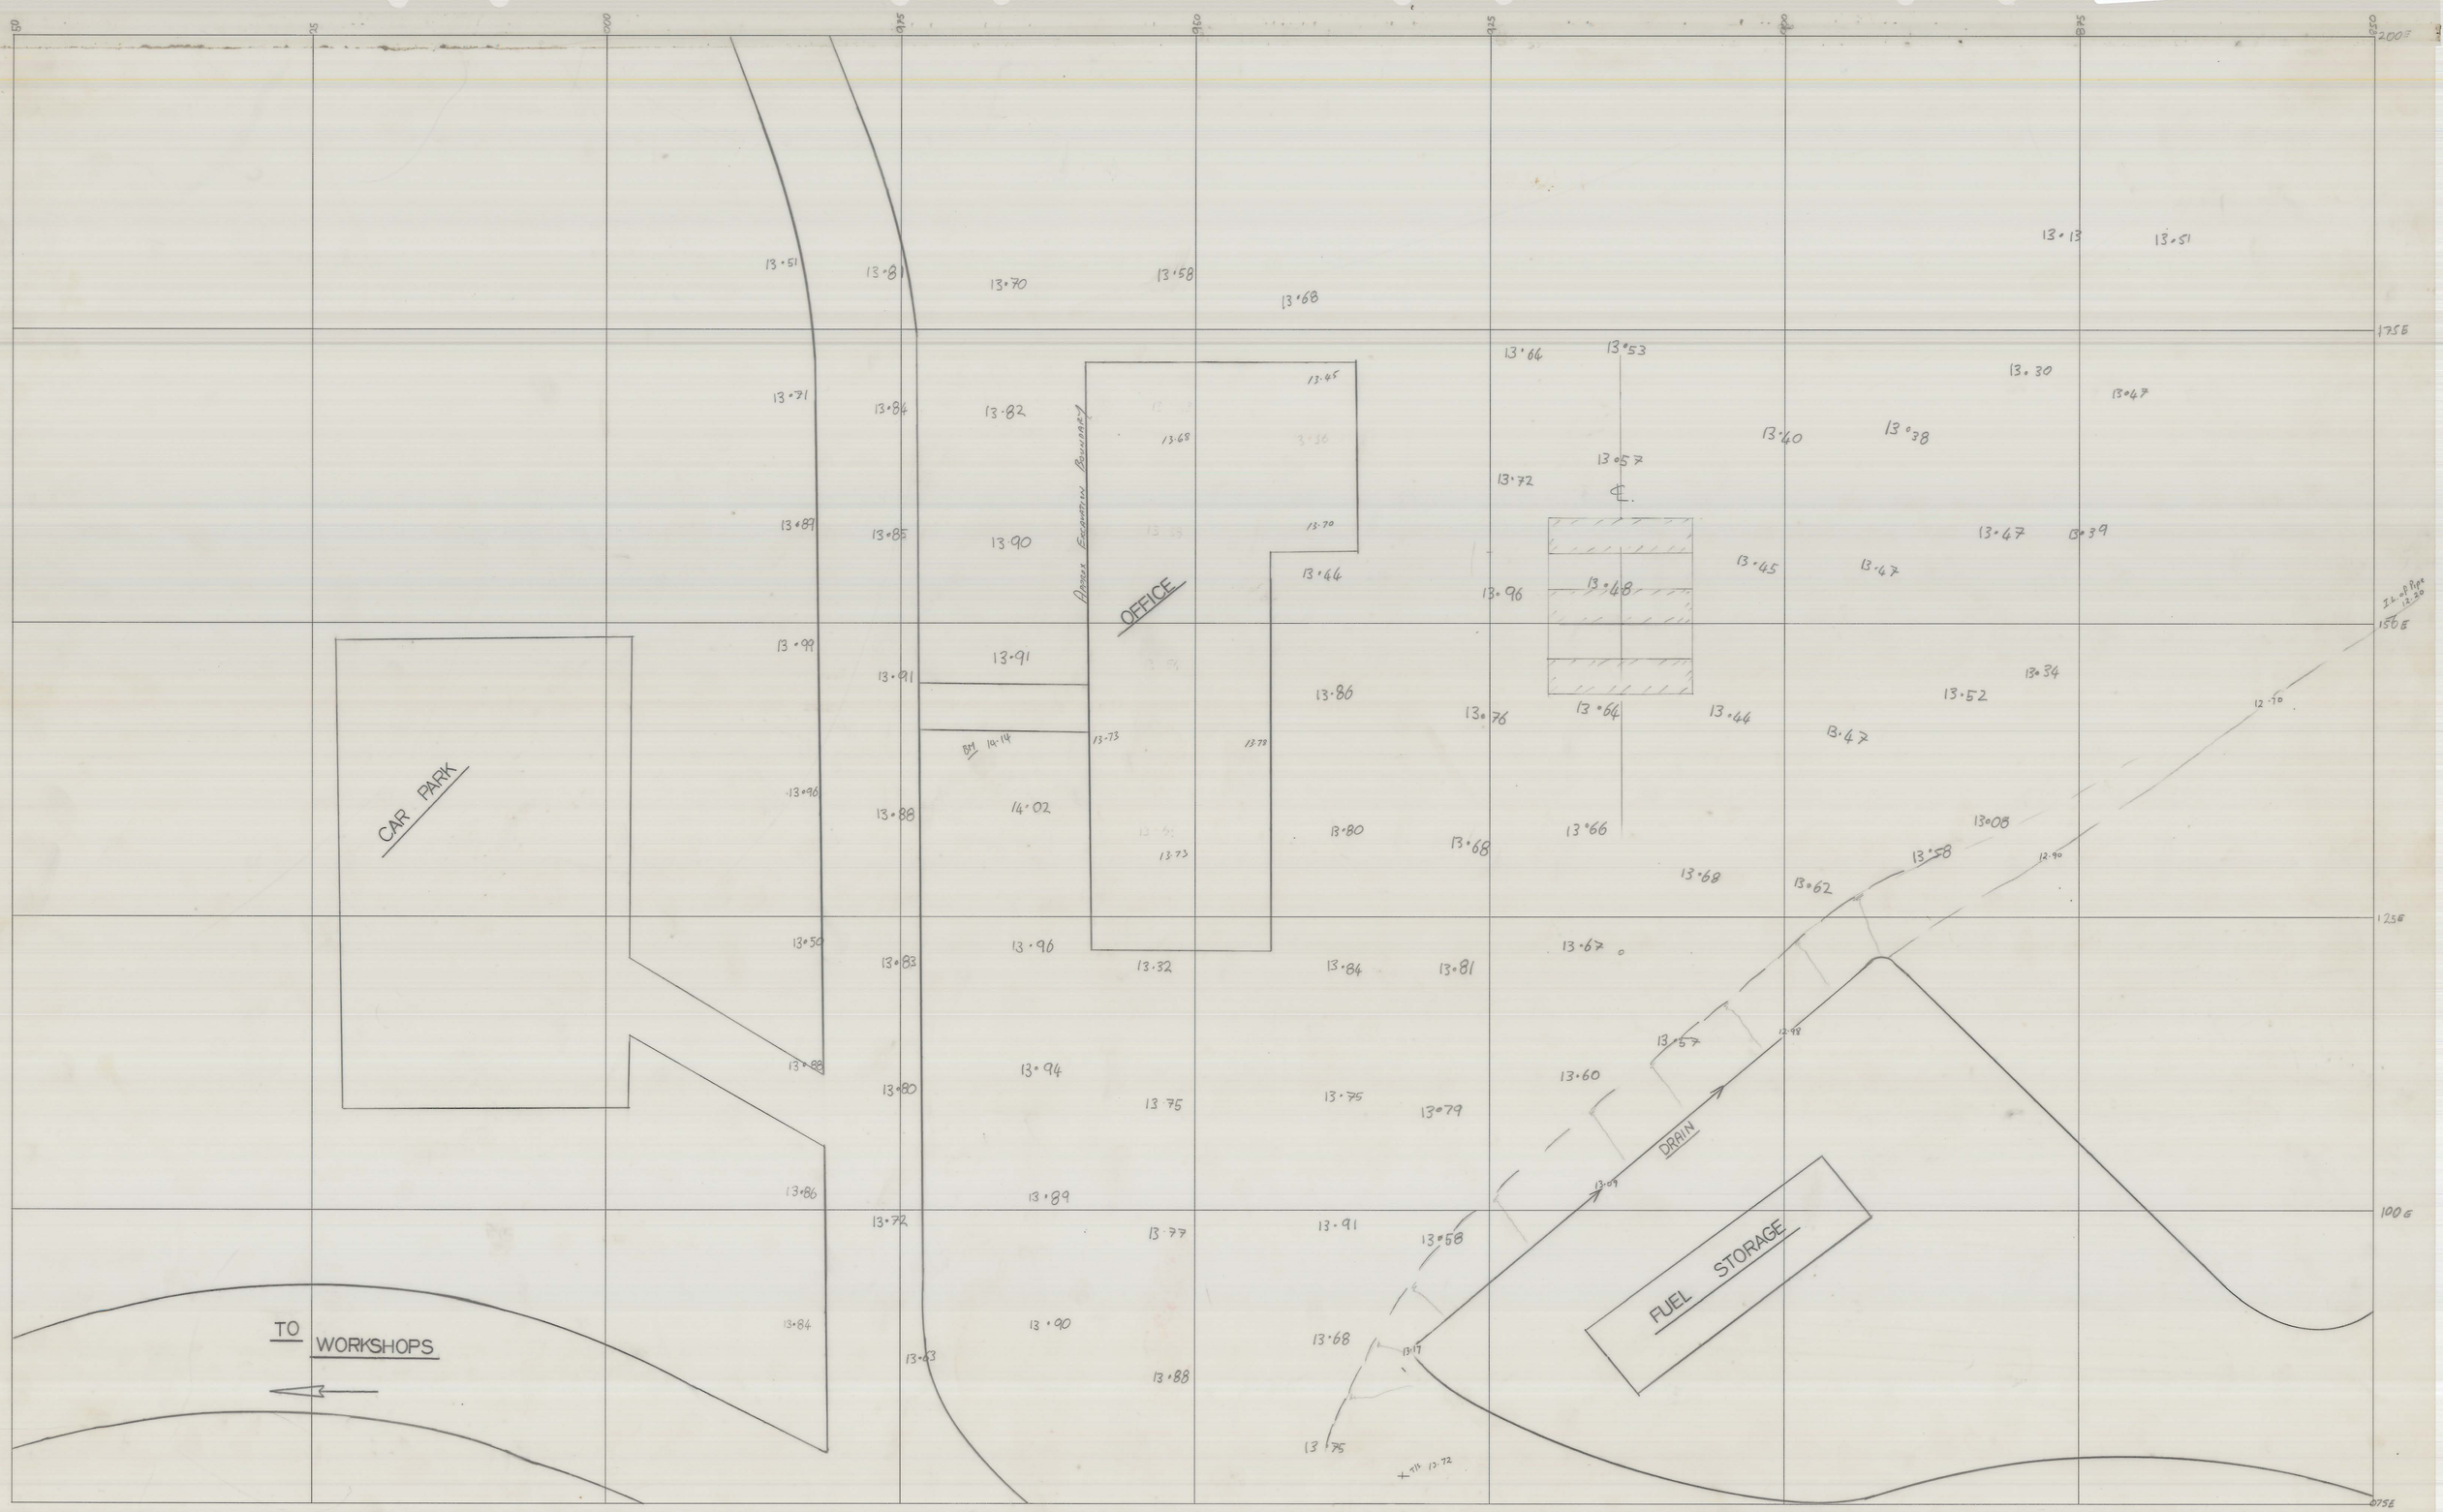

	SCALE 1:250	north	LOCATION SURFACE SUBJECT REDEVELOPMENT OF OFFICES	KING ISLAND SCHEELITE A DIVISION OF WARMAN INTERNATIONAL GRASSY KING ISLAND PLAN NUMBER 04WA02-100085