06 KG2-06-250 S
0374-351

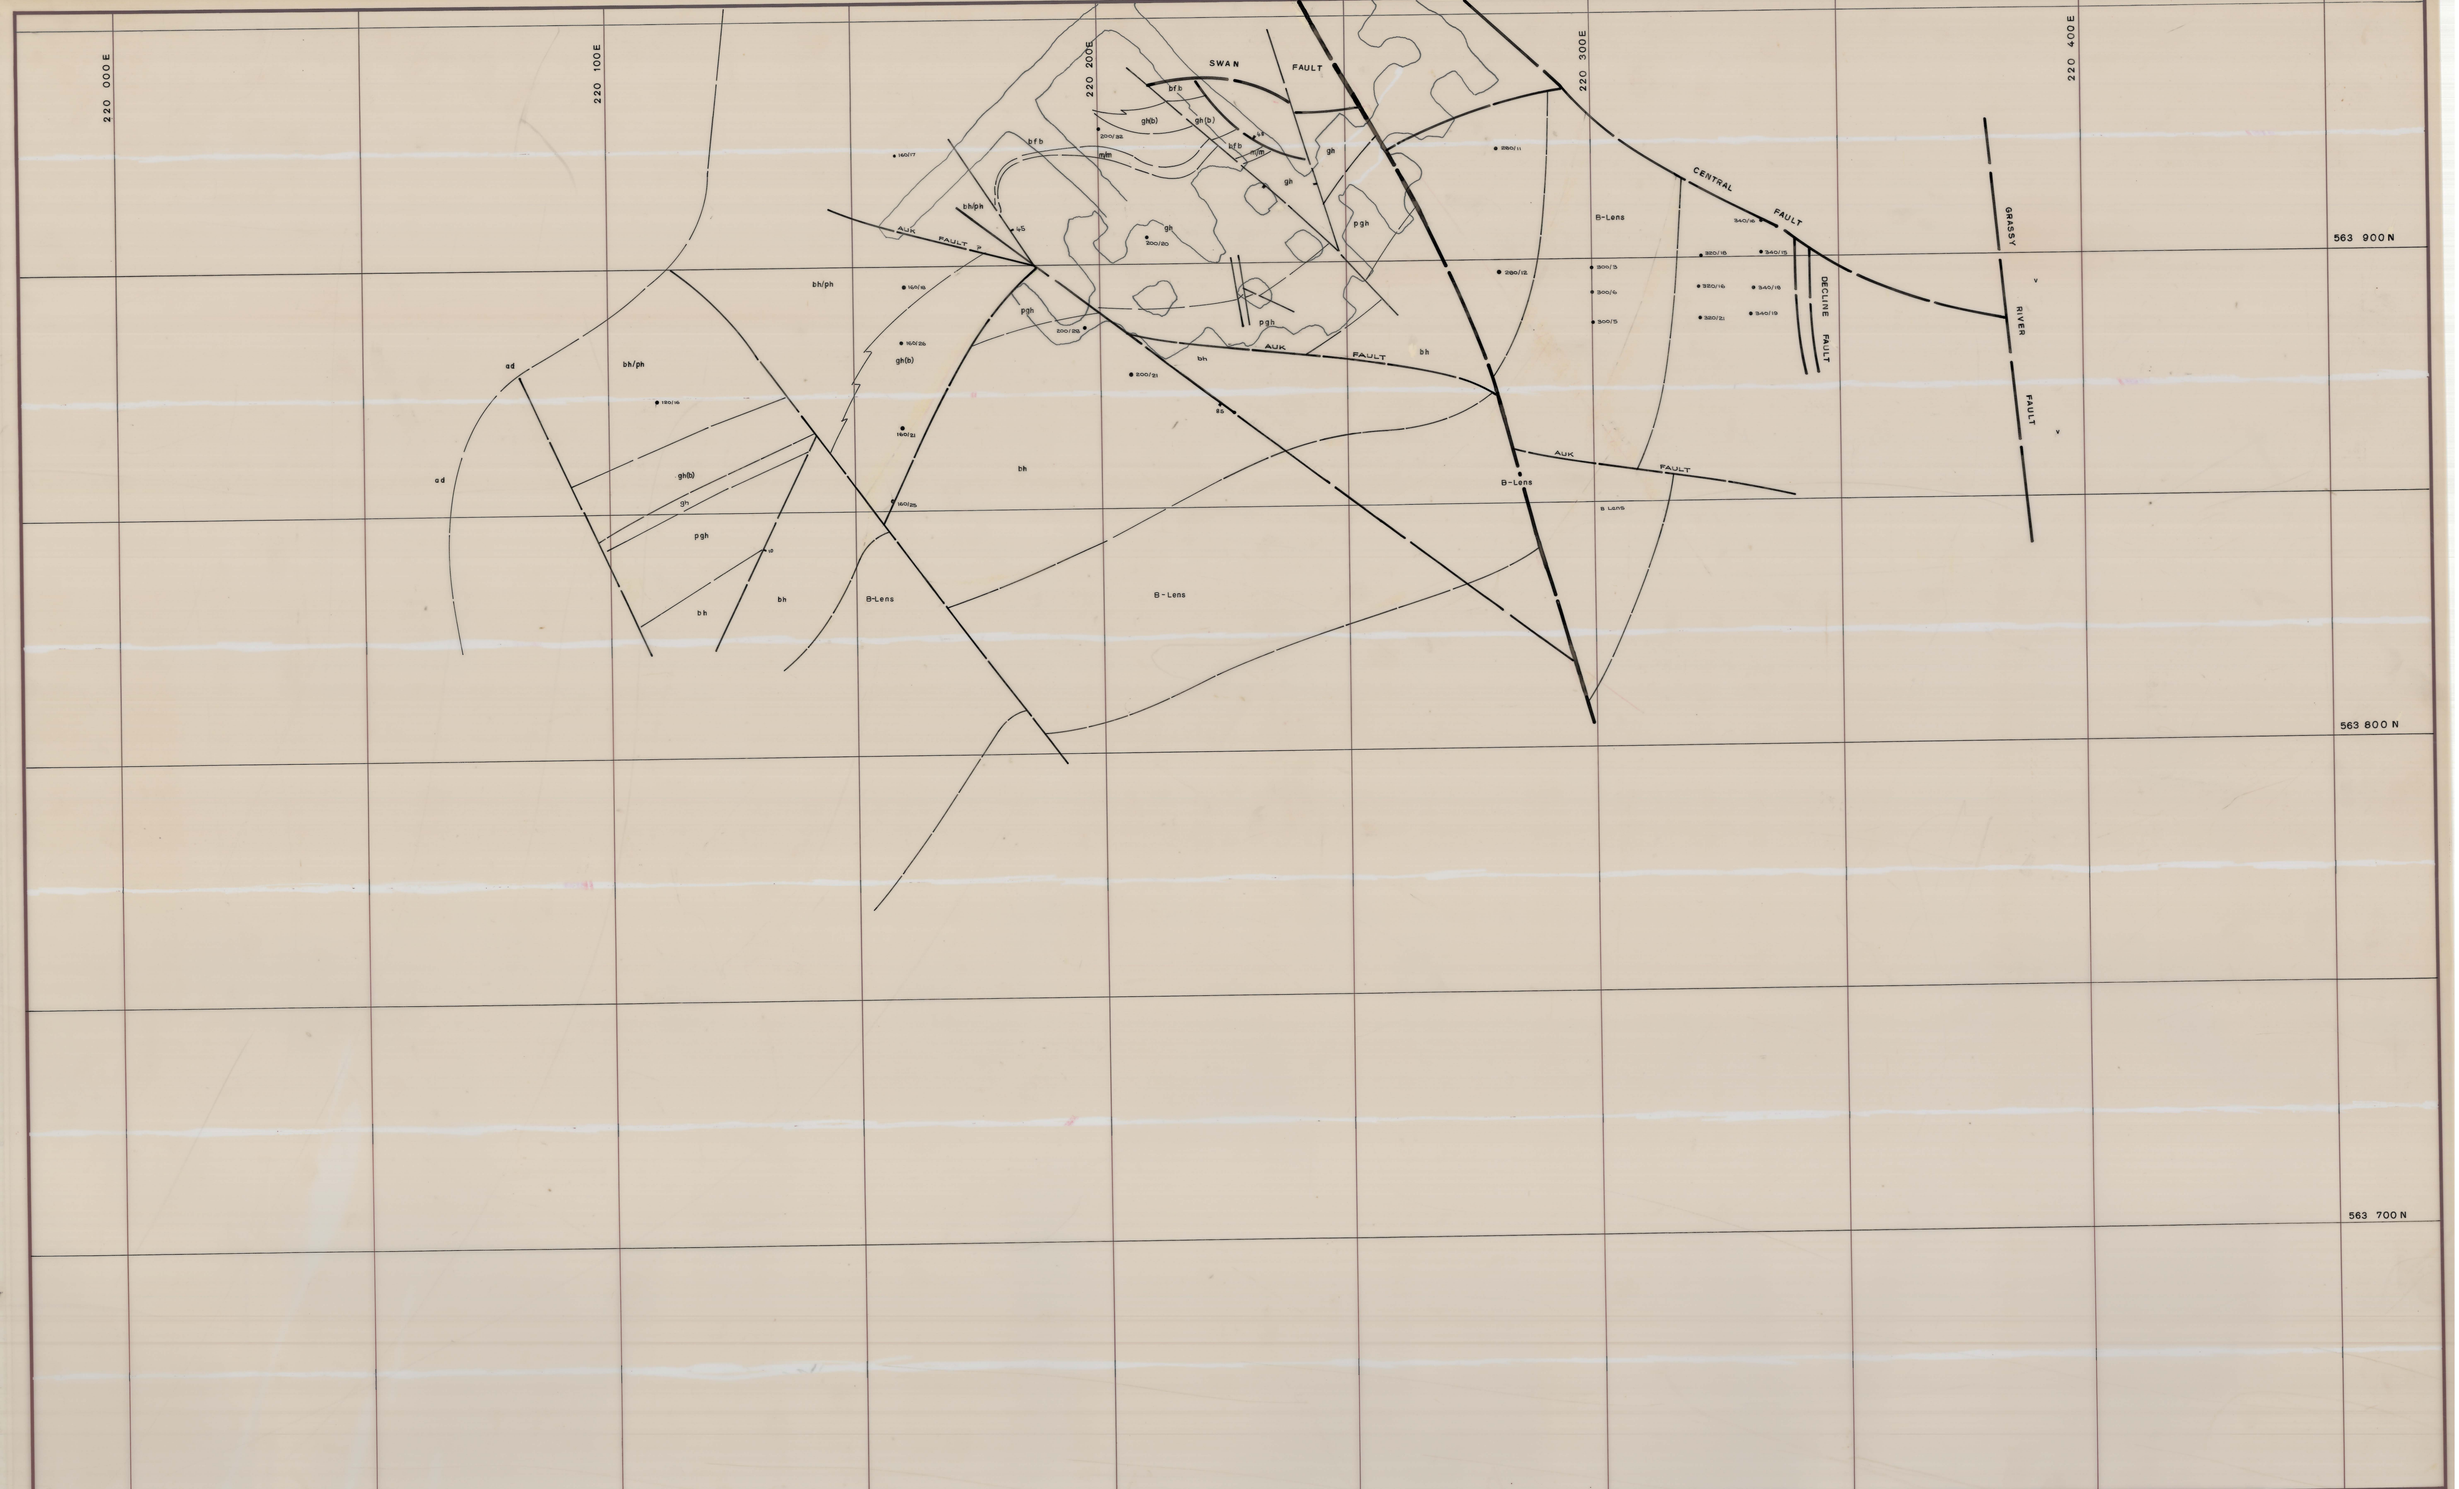

v	Upper metavolcanics
ph/bh	Banded hornfels
ch	Marble
bh	Biotite hornfels
pgh	Pyroxene garnet hornfels
gh	Garnet hornfels
bh/ph, bh/gh	Banded footwall beds
bph	Biotite pyroxene hornfels
lv	Lower metavolcanics
q	Quartzite
ap	Aplite
ad	Adamellite

60 — Strike and dip
87 — Joint, inclined
Joint, vertical
Fault
Degree of uncertainty in fault position.

5 cm

DATE: AUGUST 1987 BJC
GEOLOGIST: ROD. MATTY
DRAWN: ADT
CHECKED:

KING ISLAND SCHEELITE

SCALE 1:500

No. KG2-06-250 S

DOLPHIN MINE

GEOLOGICAL LEVEL PLAN
-250 mR.L
SOUTHERN EXTENSION