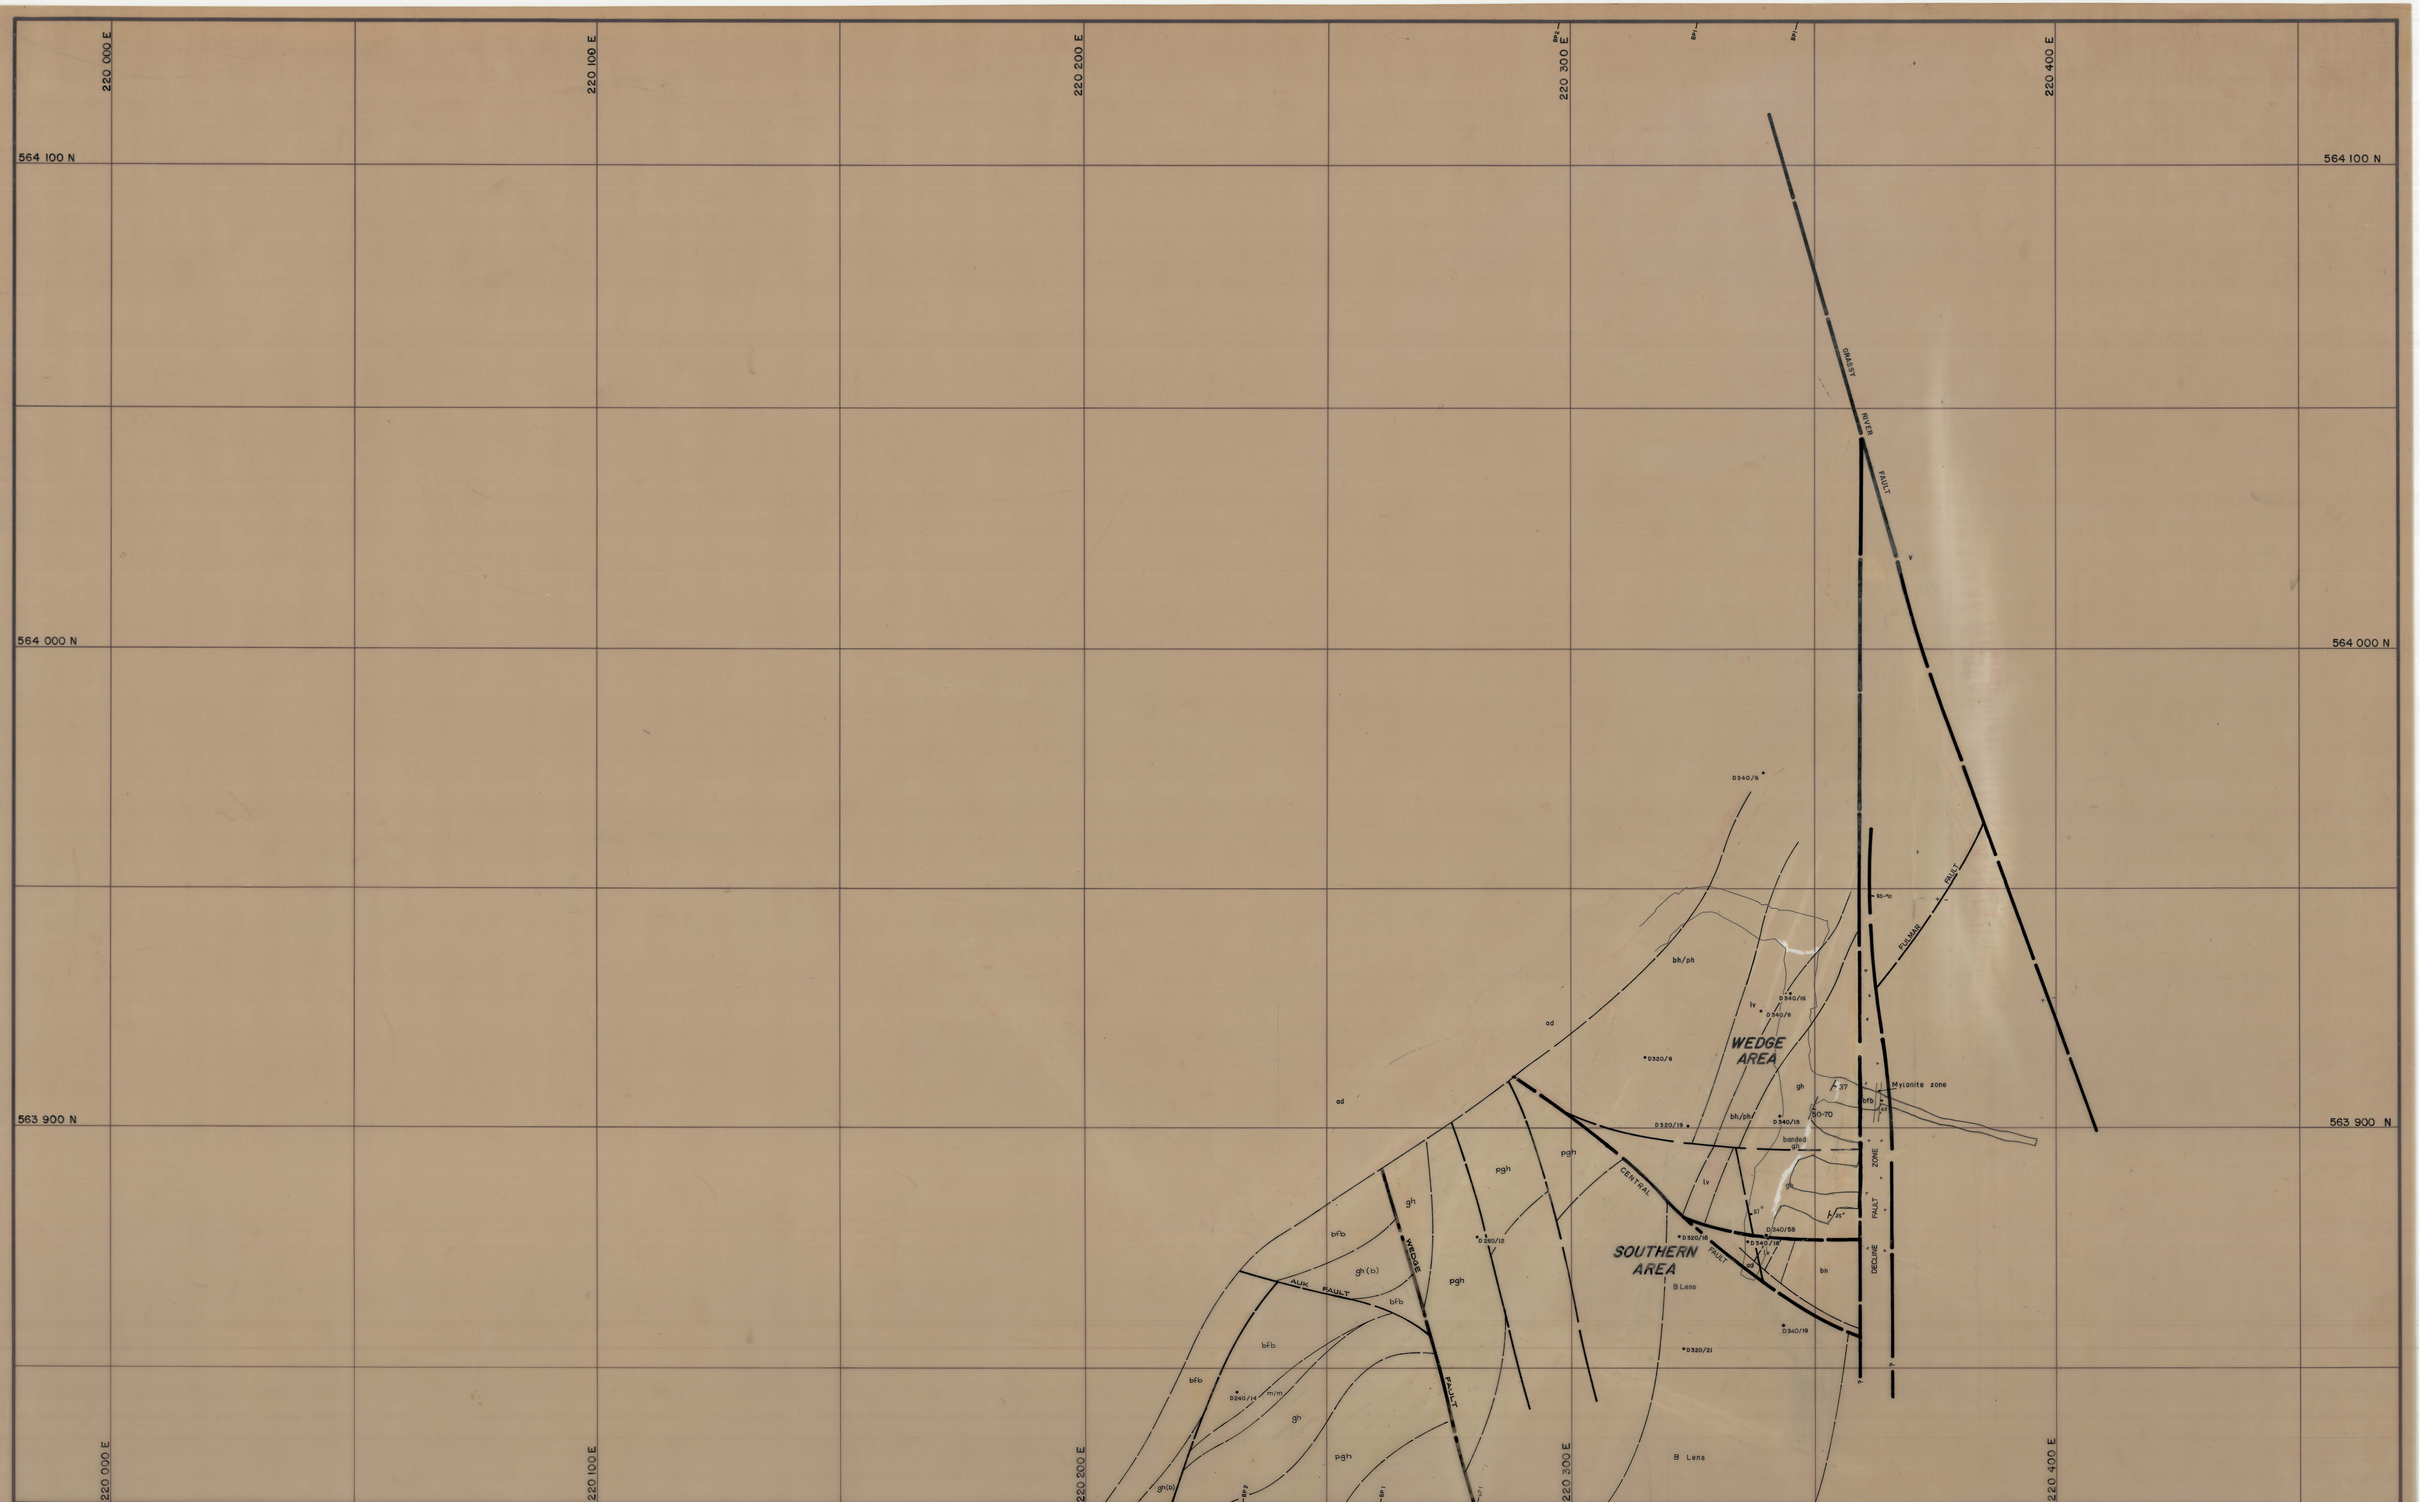

LEGEND:

- v — Upper metavolcanics
- ph/bh — Banded hornfels
- ch — Marble
- bh — Biotite hornfels
- pgh — Pyroxene garnet hornfels
- gh — Garnet hornfels
- bFb — Banded footwall beds
- bph — Biotite pyroxene hornfels
- lv — Lower metavolcanics
- q — Quartzite
- ap — Aplite
- ad — Adamellite
- 60 — Strike and dip
- 27 — Joint, inclined
- Joint, vertical
- Fault
- R-127·3 — Roadway R.L. -127·3m.

DATE: JULY 1987 BJC
GEOLOGIST:
DRAWN:
CHECKED:

KING ISLAND SCHEELITE

SCALE: 1:500

No. KG2-06-290 E

DOLPHIN MINE
GEOLOGICAL LEVEL PLAN
-290mR.L.

06 KG2-06-290 E
0374-357